DWG. No. 3214 - 002 | ISSUE.

ALL DIMENSIONS IN mm DO NOT SCALE : IF IN DOUBT ASK

COPYRIGHT
THIS DRAWING IS PRIVATE AND CONFIDENTIAL AND IS SUPPLIED ON THE EXPRESS CONDITION THAT IT IS NOT TO BE USED FOR ANY PURPOSE OR COPIED OR COMMUNICATED TO ANY THIRD PARTY WITHOUT THE PERMISSION OF PODDINGTONS

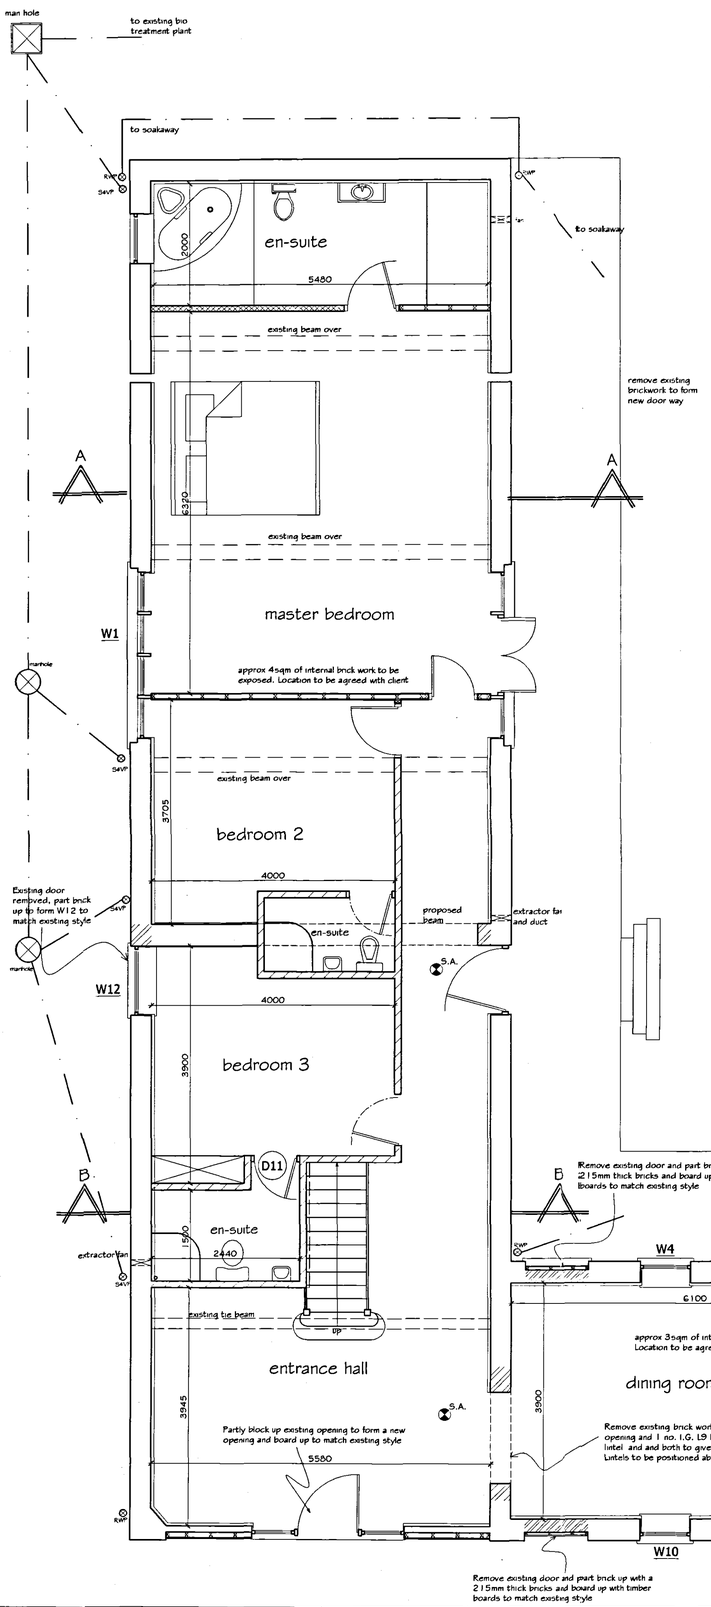

Ground Floor Plan.

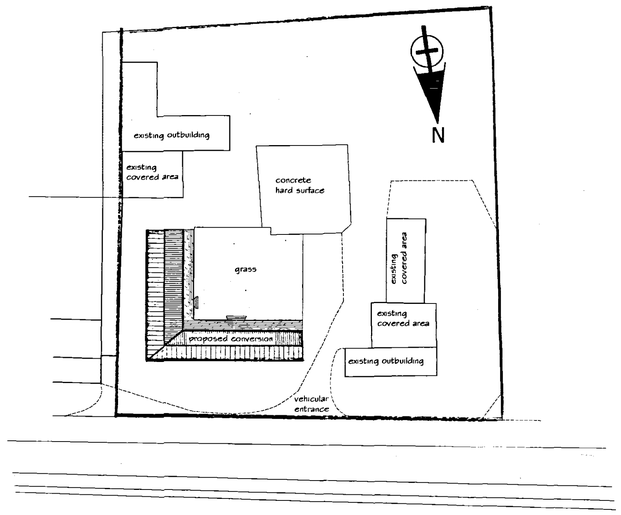

Site plan 1:500

Location Plan 1:1250

AMENDED PLAN
Ref. A1

DETERMINED PLAN

SHDC Planning & Development 1 JUN 2005 Ref: 04/1105

ISSUE	DESCRIPTION	APPR'd	DATE
A	CHANGES TO FENESTRATION & ELEV.		

PODDINGTONS
Architectural Design Consultants
Est. 1969
Unit 7, The Flaxmill, Flaxmill Lane, Pinchbeck, Spalding, Lincs. PE11 3XQ Tel. (01775) 720866 Fax. (01775) 720877

Client. Mr. & Mrs. P. Ellis.

Project. Proposed Barn Conversion. Quadring Fen, Spalding.

Drawing. Plans and Sections as proposed

Drawn.	Scale.	Date.	Checked.	Approved.
J.C.P.	1:50	Nov. 04		

DWG. No. 3214 - 002 | ISSUE.