
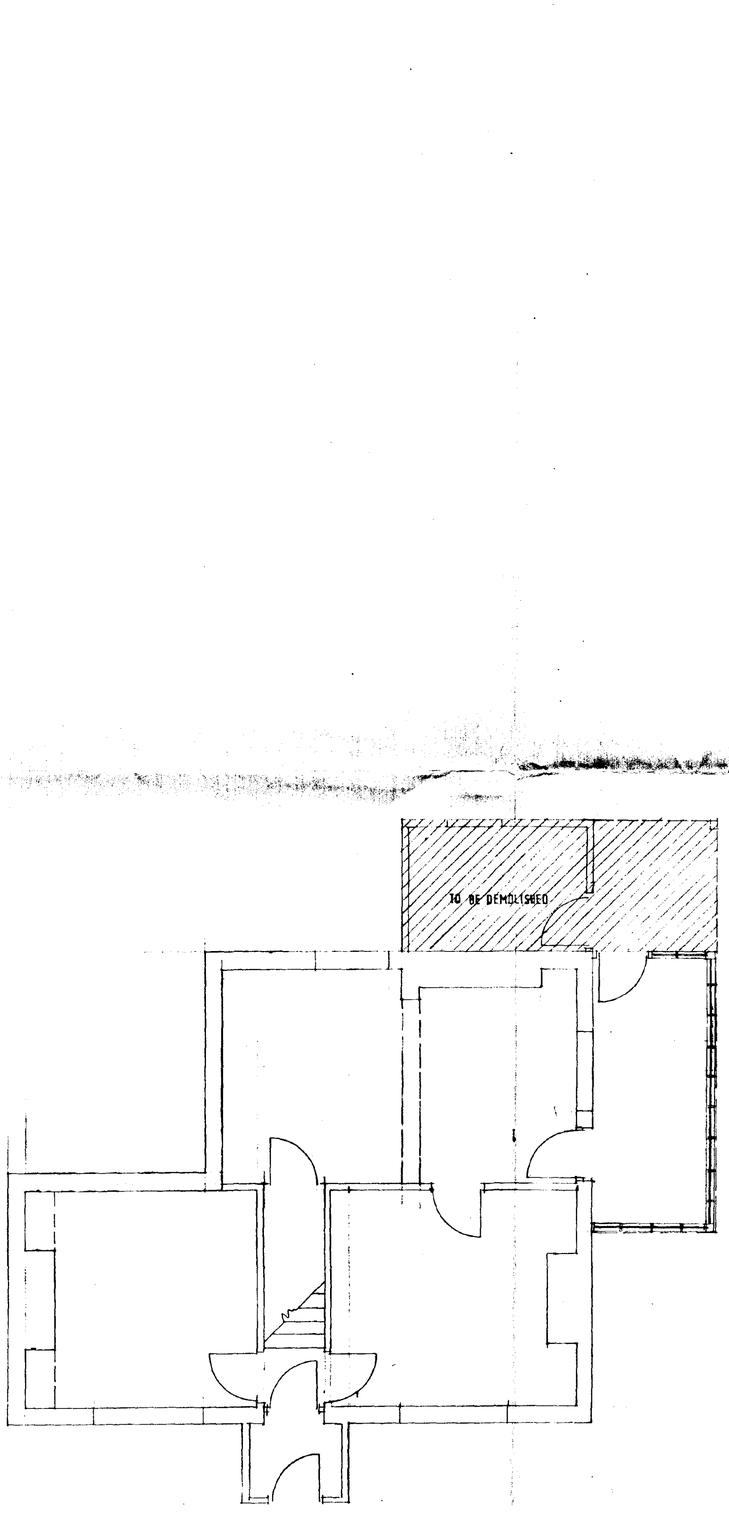


EXISTING GROUND FLOOR PLAN.

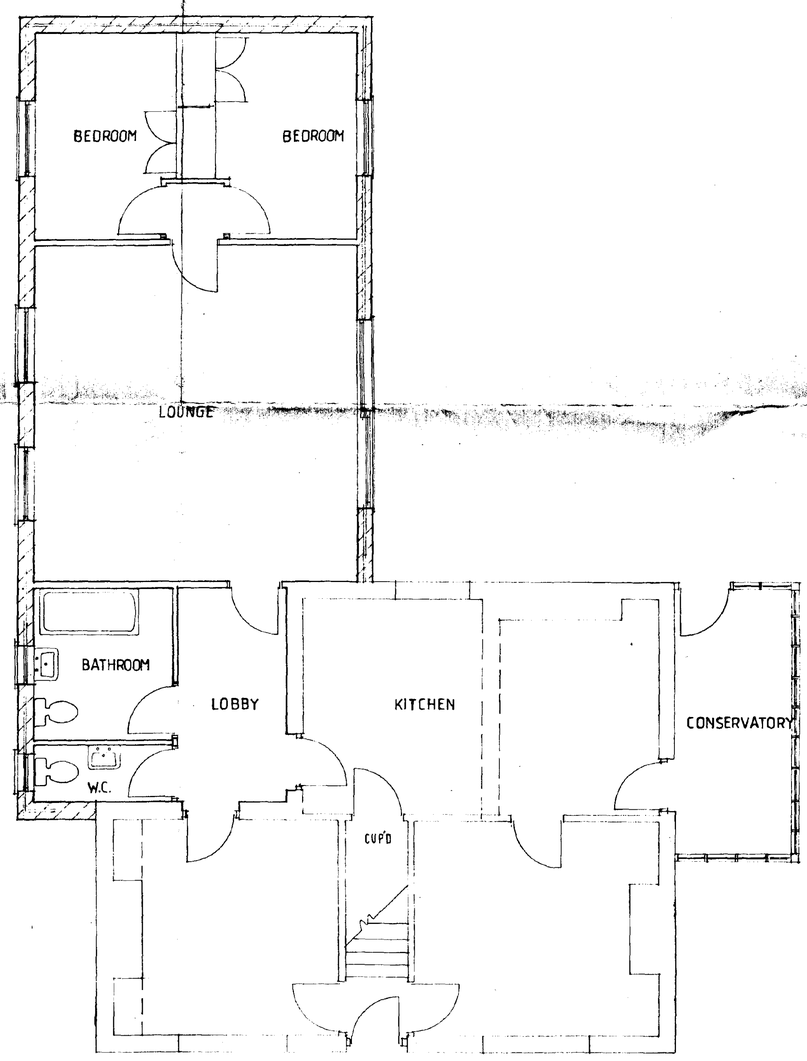


PROPOSED GROUND FLOOR PLAN.

SOUTH HOLLAND D.C.
PLAN DEPT.
17 JUN 1994
REF S689/94


BARRIE RAWLINGS
DESIGN SERVICES
1 HARTLEY STREET
BOSTON, LINCS.
PE21 9BS
Tel. (0205) 358036

PROPOSED GROUND FLOOR
EXTENSION AT
CHURCH END HOUSE,
CHURCH END,
QUADRING, LINCOLNSHIRE.


JOB NO.	SH 378
DRAWING NO.	2
SCALE	1:50
DATE	MAY 94

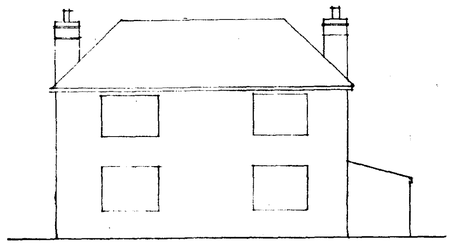


EXISTING FRONT ELEVATION

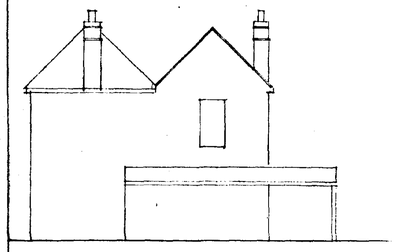


EXISTING SIDE ELEVATION

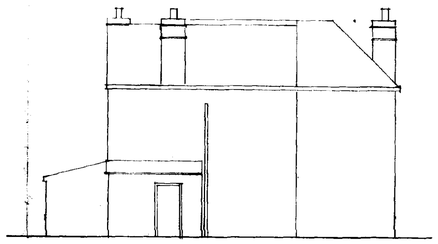


EXISTING REAR ELEVATION

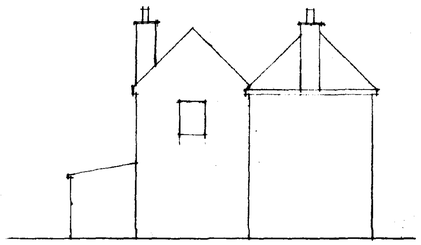


EXISTING SIDE ELEVATION

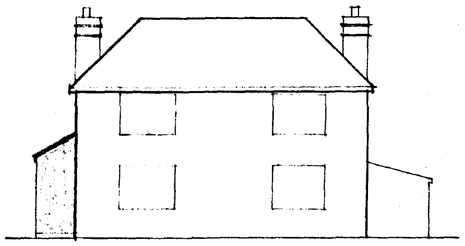


PROPOSED FRONT ELEVATION

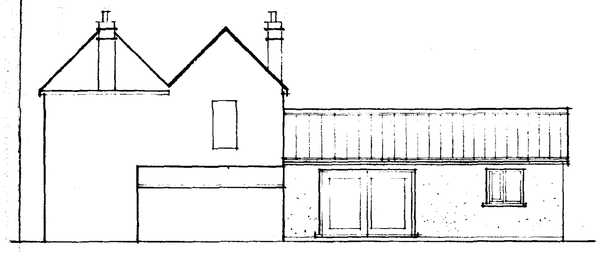


PROPOSED SIDE ELEVATION

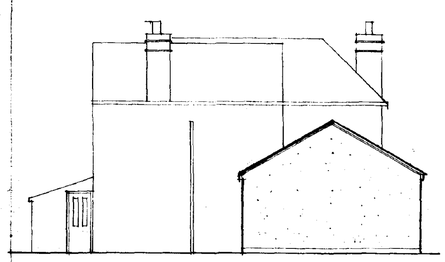


PROPOSED REAR ELEVATION

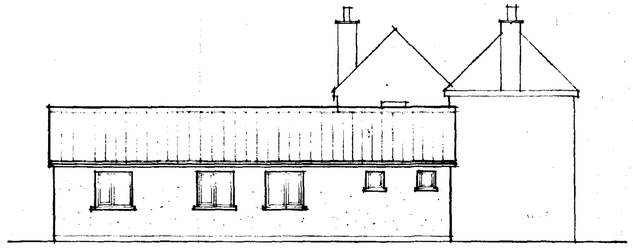

PROPOSED SIDE ELEVATION

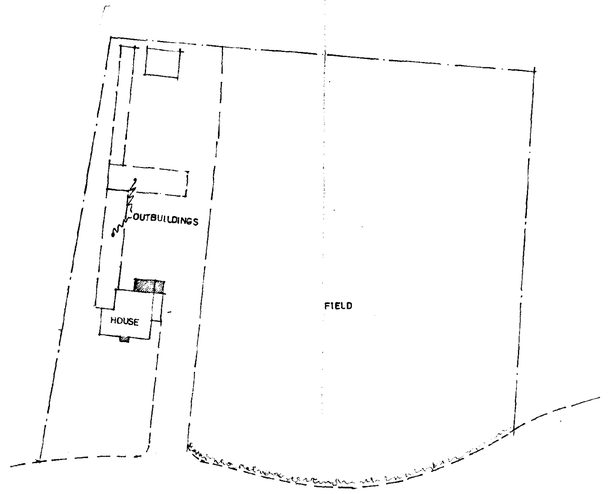

BLOCK PLAN scale 1:500.

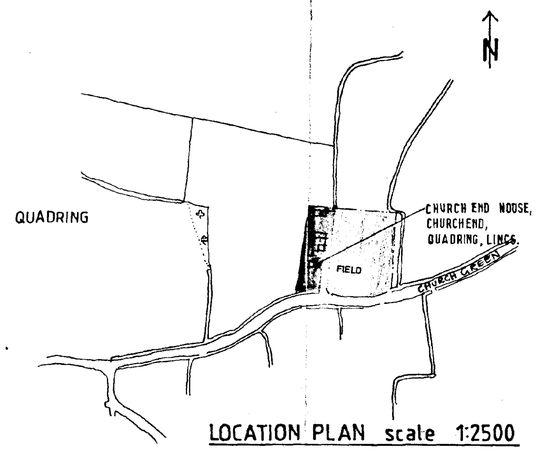

LOCATION PLAN scale 1:2500

SOUTH HOLLAND D.C.
PLAN DEPT.
17 JUN 1994
REF. 0589/94

BARRIE RAWLINGS
DESIGN SERVICES
1 HARTLEY STREET
BOSTON, LINCS.
PE21 9BS
Tel. (0205) 358036

PROPOSED GROUND FLOOR EXTENSION AT CHURCH END HOUSE, CHURCH END, QUADRING, LINCOLNSHIRE.

JOB NO.	SH 378
DRAWING NO.	1
SCALE	1 100 or as stated
DATE	