


© 1999 ntl Group Limited
All rights reserved. No part of this publication may be reproduced, stored in a retrieval system or transmitted in any form or by any means Electronic, Mechanical, Photocopying, Recording or otherwise, without the prior written consent of the Company.

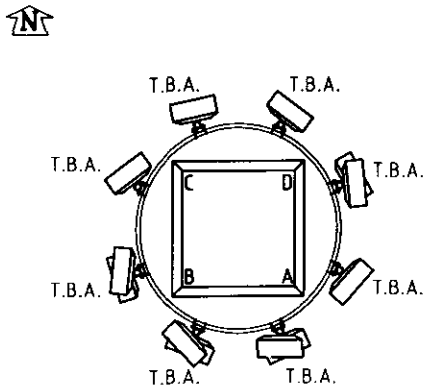

PLAN AT 27.4m
Proposed NTL Antenna's
12 No. 0.6m Dia. Dish Antenna's
at 26.0m to 28.0m A.G.L.
Bearing TBA.
Scale 1:100

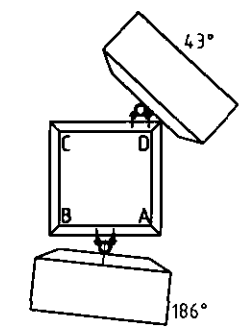

PLAN AT 30.0m
Proposed NTL Antenna's
2 No. 1.8m Dia. Dish Antenna's
at 40.0m MEAN A.G.L.
Bearing as Shown.
Scale 1:100

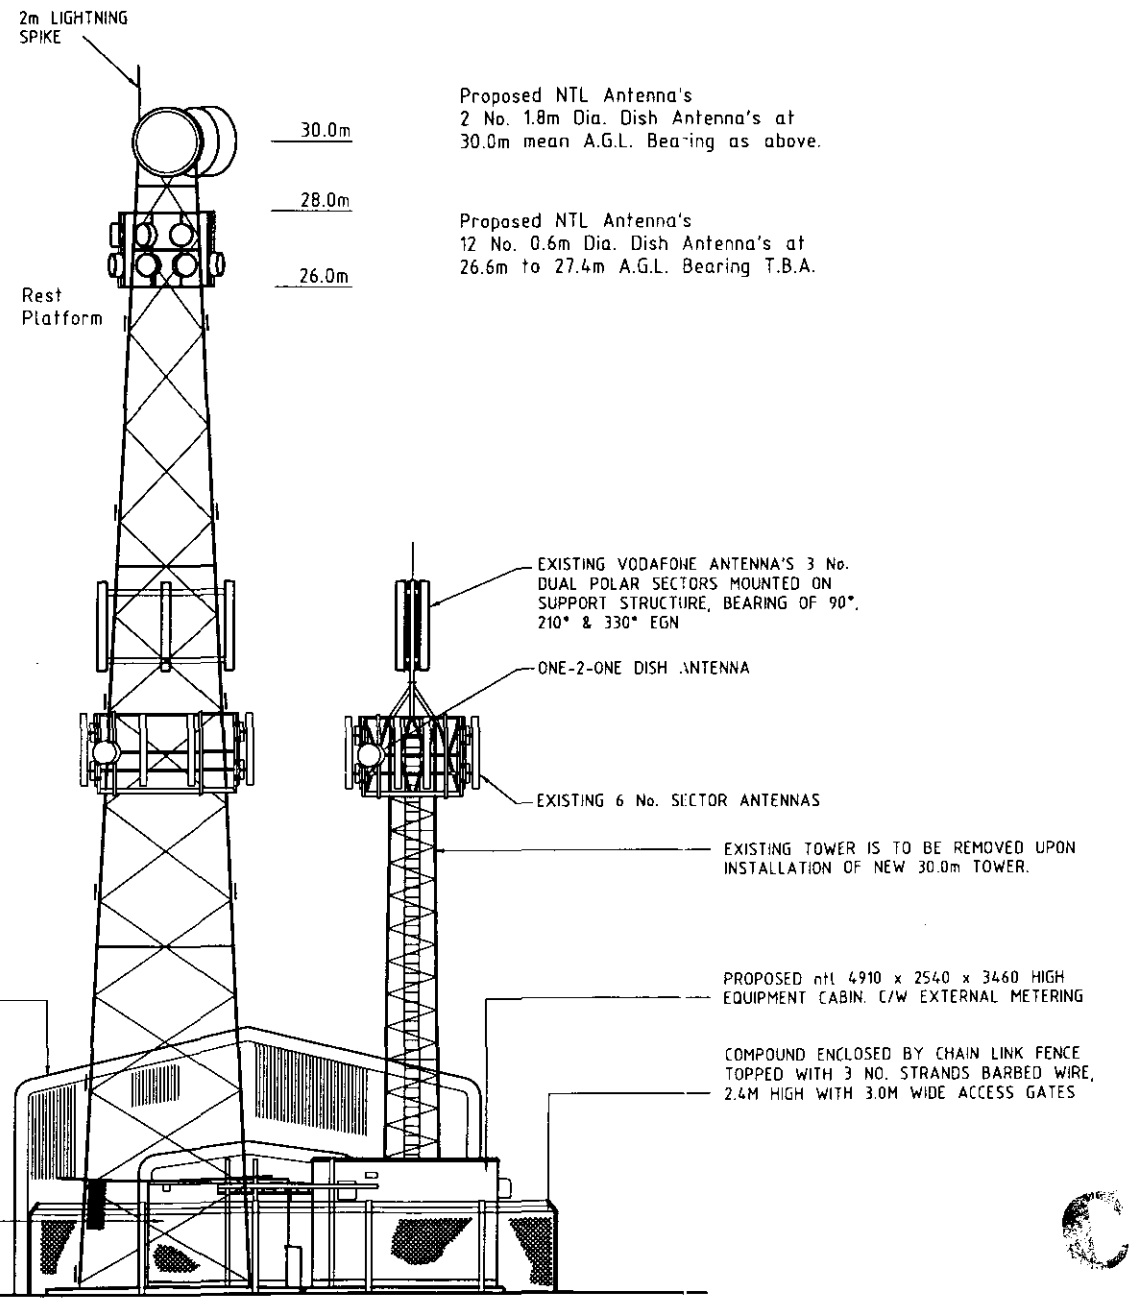

SOUTH ELEVATION.
SCALE 1:100

Proposed NTL Antenna's
2 No. 1.8m Dia. Dish Antenna's at
30.0m mean A.G.L. Bearing as above.

Proposed NTL Antenna's
12 No. 0.6m Dia. Dish Antenna's at
26.6m to 27.4m A.G.L. Bearing T.B.A.

DETERMINED PLAN

CONTROLLED

NOTES

1. SITE ADDRESS:-
ntl TRANSMITTING STATION
BARHOLME FARM
BARHOLME ROAD
BAREHAMS LANE
QUADRING
LINCOLNSHIRE

NGR TF 2180 3270

2. FOR SITE PLAN SEE SHEET 1 OF THIS DRG.

3. FOR LOCATION PLAN DRG. SEE DRG. No. DO.E1-00524.

4. "BEFORE ANY EXCAVATION WORKS TAKE PLACE, THE CONTRACTOR MUST BE IN RECEIPT OF AN AUTHORITY TO PROCEED CERTIFICATE ISSUED BY AN ntl REPRESENTATIVE. THE CERTIFICATE WILL ONLY BE ISSUED FOLLOWING A CABLE SCAN CARRIED OUT BY AN ntl REPRESENTATIVE TO DETERMINE THE POSITION OF EXISTING UNDERGROUND CABLES. IT IS THE CONTRACTORS RESPONSIBILITY TO MAINTAIN THE MARKS DELINEATING CABLE ROUTES THROUGHOUT THE DURATION OF THE WORKS".

ISSUE	AMENDMENTS	APP'D	DATE
1	DHR3/11647	CH	30/03/00
A	PROV ISSUE		09/03/00

ntl Group Limited
Drawing Office, Crawley Court, Winchester
Hampshire, SO21 2QA ENGLAND.

TITLE
QUADRING
PLANNING DETAILS
ELEVATIONS NEW TOWER
DEVELOPMENT

THIRD ANGLE PROJECTION AND DIMENSIONS IN mm UNLESS STATED OTHERWISE

DRAWN	CHK'D	SCALE	
JEG		1=200	
C.C.C	SITE No.	PROJ No.	BUS. TYPE
8051	93274	2FP465	SIT

DRG No. DO.P2-05386 sh 2 of 2

MODS SINCE LAST ISSUE
Date: 30/03/00 Key: DHR3/11647
CONTROLLED PLANNING ISSUE

CAD LOCATION H:\PROJECTS\NPR06966 A3

Ref: 0648/00

© 1999 ntl Group Limited
All rights reserved. No part of this publication may be reproduced, stored in a retrieval system or transmitted in any form or by any means (Electronic, Mechanical, Photocopying, Recording or otherwise), without the prior written consent of the Company.

NOTES


1. SITE ADDRESS:-
ntl TRANSMITTING STATION
BARHOLME FARM
BARHOLME ROAD
BAREHAMS LANE
QUADRING
LINCOLNSHIRE

NGR TF 2185 3275

2. FOR ELEVATIONS SEE SHEET 2 OF THIS DRAWING.

3. FOR LOCATION PLAN DRG. SEE DRG. No. DO.E1-00524.

4. "BEFORE ANY EXCAVATION WORKS TAKE PLACE, THE CONTRACTOR MUST BE IN RECEIPT OF AN AUTHORITY TO PROCEED CERTIFICATE ISSUED BY AN ntl REPRESENTATIVE. THE CERTIFICATE WILL ONLY BE ISSUED FOLLOWING A CABLE SCAN CARRIED OUT BY AN ntl REPRESENTATIVE TO DETERMINE THE POSITION OF EXISTING UNDERGROUND CABLES. IT IS THE CONTRACTORS RESPONSIBILITY TO MAINTAIN THE MARKS DELINEATING CABLE ROUTES THROUGHOUT THE DURATION OF THE WORKS".

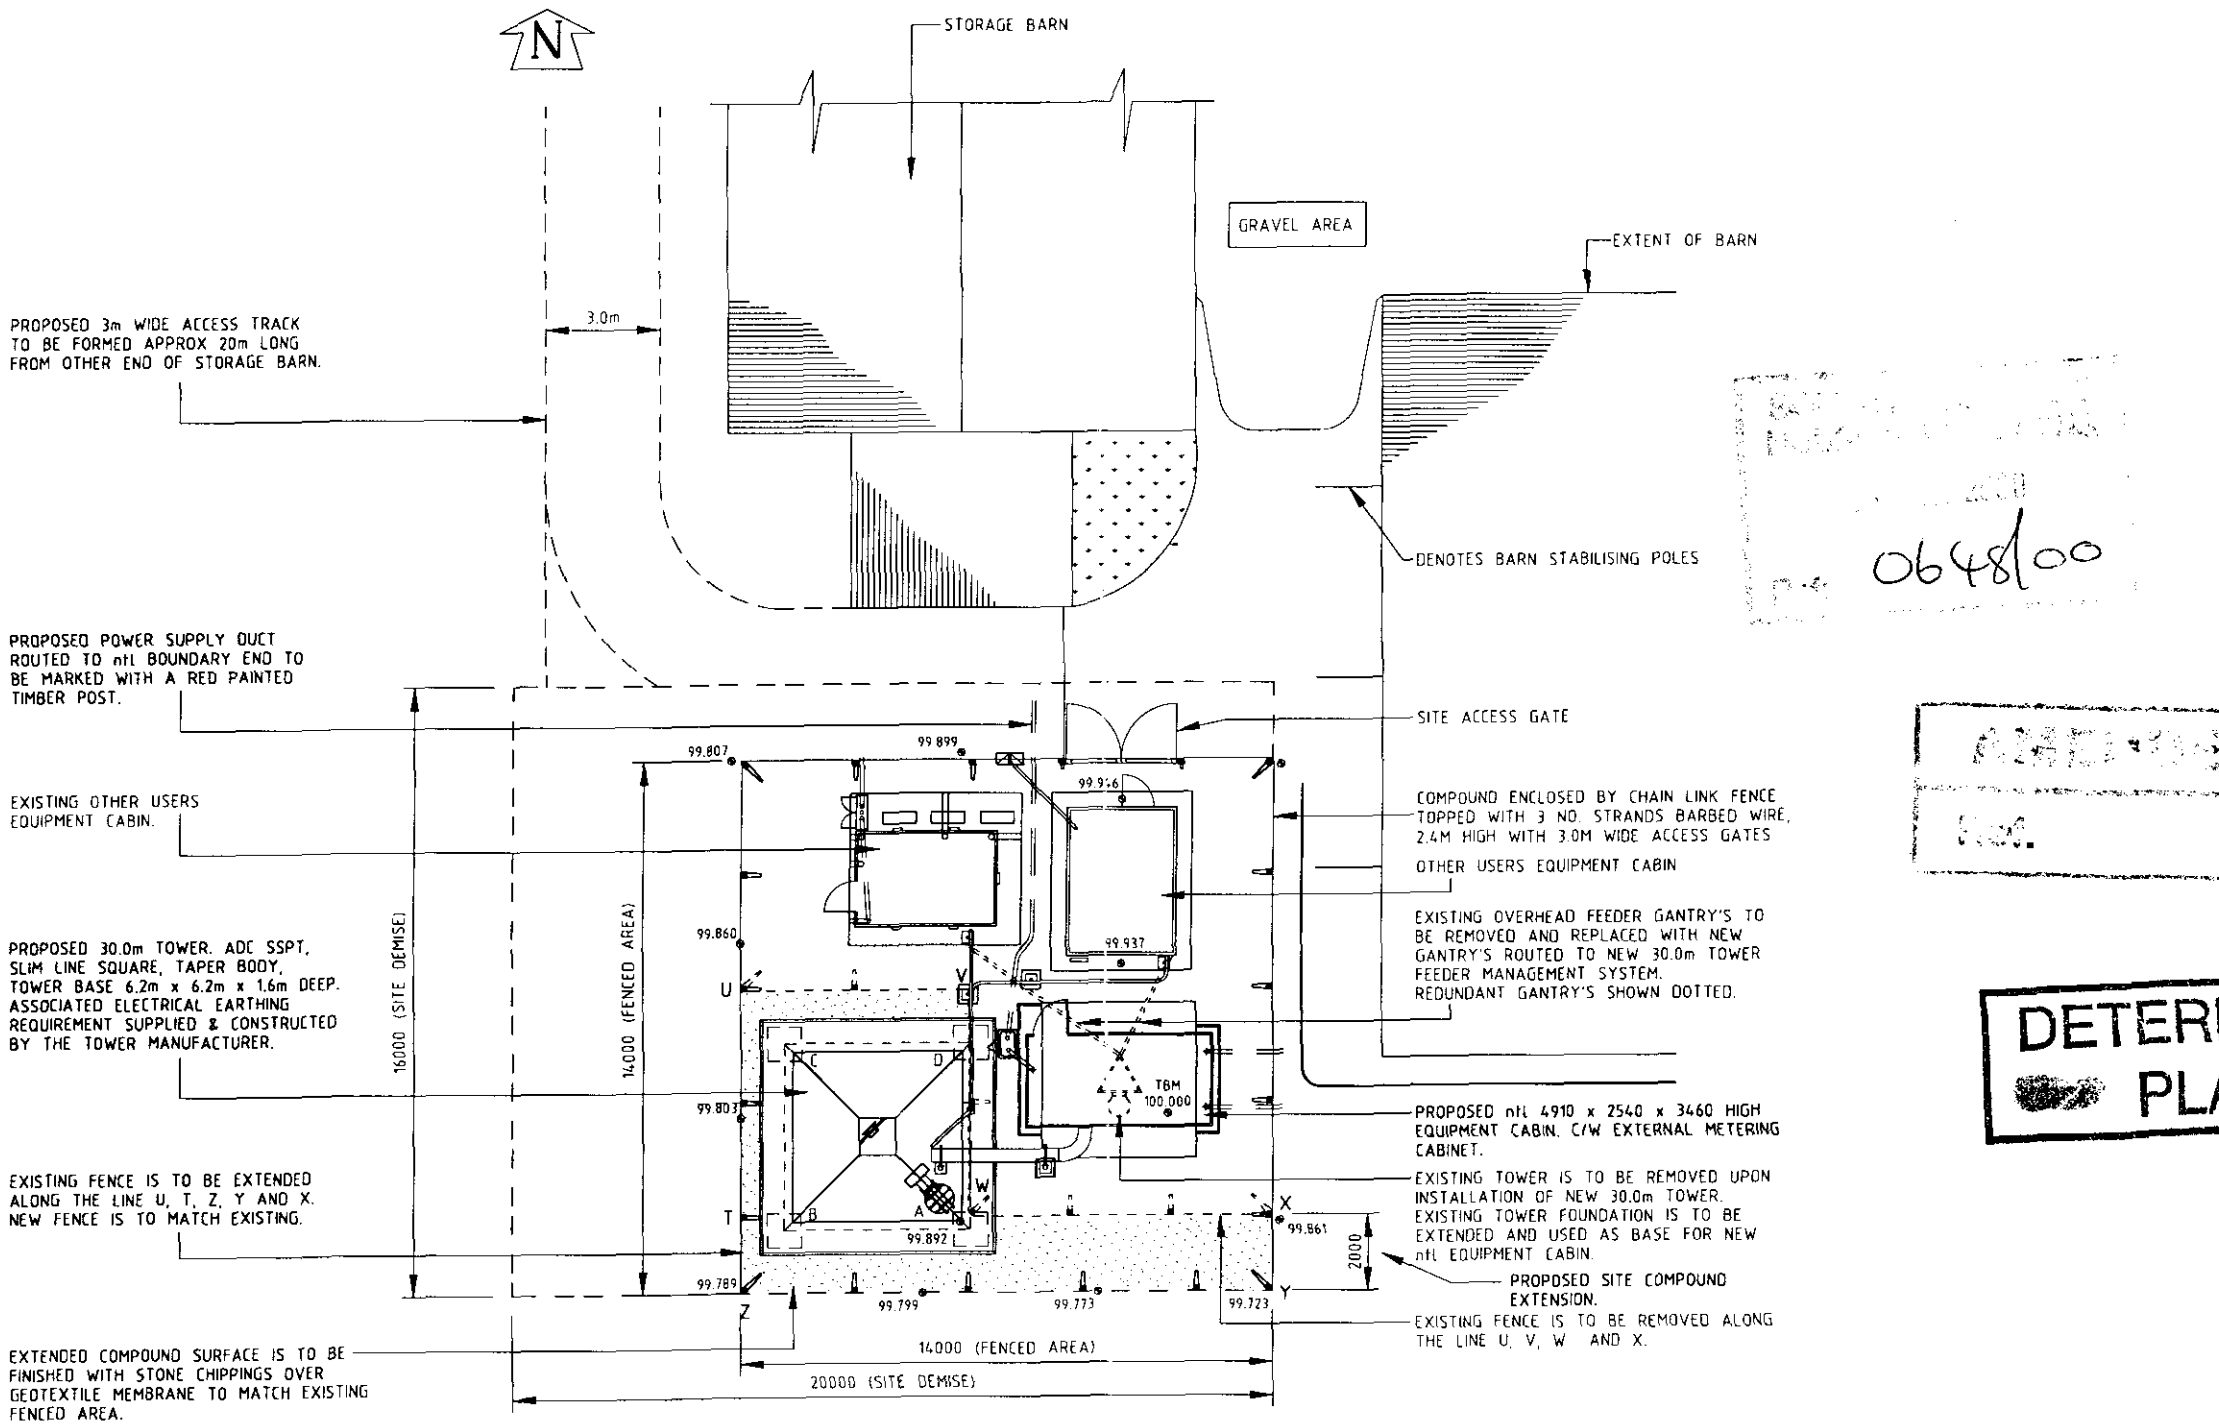

COMPOUND PLAN
ALL LEVELS ARE EXISTING. FOR REFERENCE ONLY.
SCALE 1:100

RECEIVED PLANS
Date 064800

DETERMINED PLAN

CONTROLLED

ISSUE	AMENDMENTS	APP'D	DATE
3	DHR3/11939	CH	08/05/00
2	DHR3/11715	CH	06/04/00
1	DHR3/11647	CH	30/03/00
B	PROV ISSUE	ND	29/03/00
A	PROV ISSUE		09/03/00

MODS SINCE LAST ISSUE
Date: 08/05/00 Key: DO.P2-05386\1\3
NEW SITE DEMISE ADDED AND REISSUED FOR PLANNING
Date: 06/04/00 Key: DO.P2-05386\1\2
DEMISE DENOTED. REISSUED PLANNING
Date: 30/03/00 Key: DO.P2-05386\1\1
CONTROLLED PLANNING ISSUE

ntl:
ntl Group Limited
Drawing Office, Crawley Court, Winchester
Hampshire, SO21 2QA ENGLAND.

TITLE
QUADRING
PLANNING DETAILS
SITE PLAN NEW TOWER DEVELOPMENT

THIRD ANGLE PROJECTION AND DIMENSIONS IN mm UNLESS STATED OTHERWISE

DRAWN	CHK'D	SCALE	
JEG		1:200	
C.C.C	SITE No.	PROJ No.	BUS. TYPE
8051	93274	2FP465	SIT

DRG No. DO.P2-05386 sh 1 of 2

CAD LOCATION H:\PROJECTS\NPR06957

A3

21