


EXISTING FRONT ELEVATION

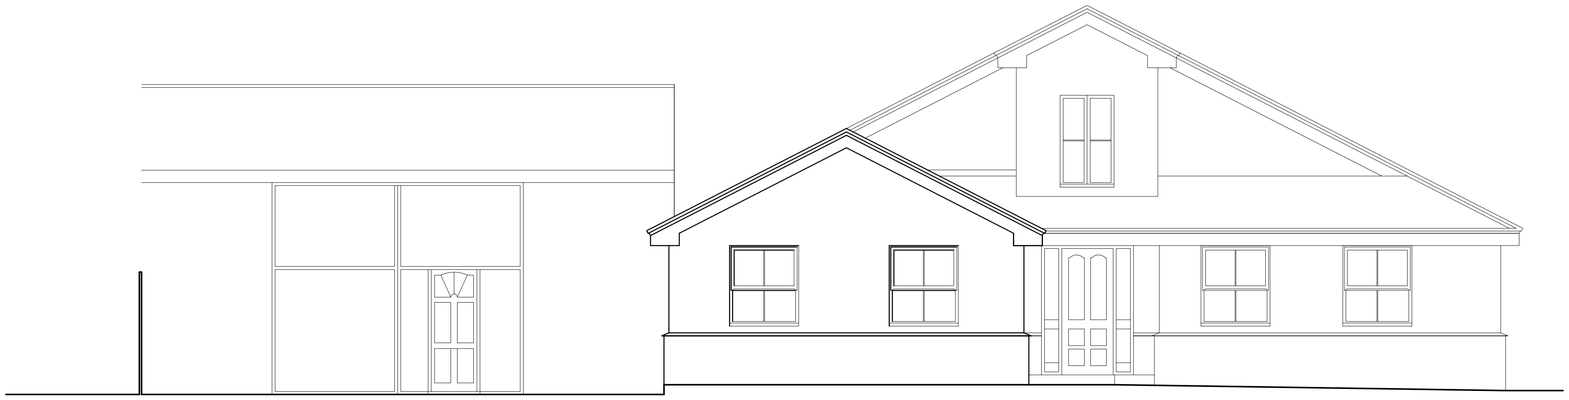

EXISTING SIDE ELEVATION

General
Do not scale from this drawing. If in doubt ask.
This drawing is © Copyright reserved for Sense
and may not be altered,
traced, copied or reproduced for any purposed other than
that which it is issued, without written permission.
Check all dimensions on site and report any discrepancy to
Contract Administrator.
All information shown is based upon typical conditions
unless otherwise noted, any variations to be reported
to the contract administrator for consideration.

Notes

Rev	Details	Date

sense
for deafblind people

Upper Floor, 50 Forder Way, Cygnet Park
HAMPTON, PETERBOROUGH, PE7 8JB

Telephone +44 (0)845 127 0080
Fax +44 (0)845 127 0081
Text +44 (0)845 127 0082
www.sense.org.uk

PETERBOROUGH DESIGN & MANAGEMENT SERVICES
Specialising in - The Management of Repair, Construction & Project Design

5 Danes Close
Peterborough
PE1 5LJ
Tel: 01733 310217
Mobile: 07845 847992
e-mail: richard.pdms@btinternet.com

Northminster House
Northminster Road
Peterborough
PE1 1YN
Tel: 01733 310217
Mobile: 07845 847992

project

18 Watergate
Quadring
Nr Spalding.

drawing title

Existing Elevations

drawn by	date
RW	22/01/13
sheet size	scale
A1	1:50

drawing nr

1188/05