



PROPOSED FRONT ELEVATION

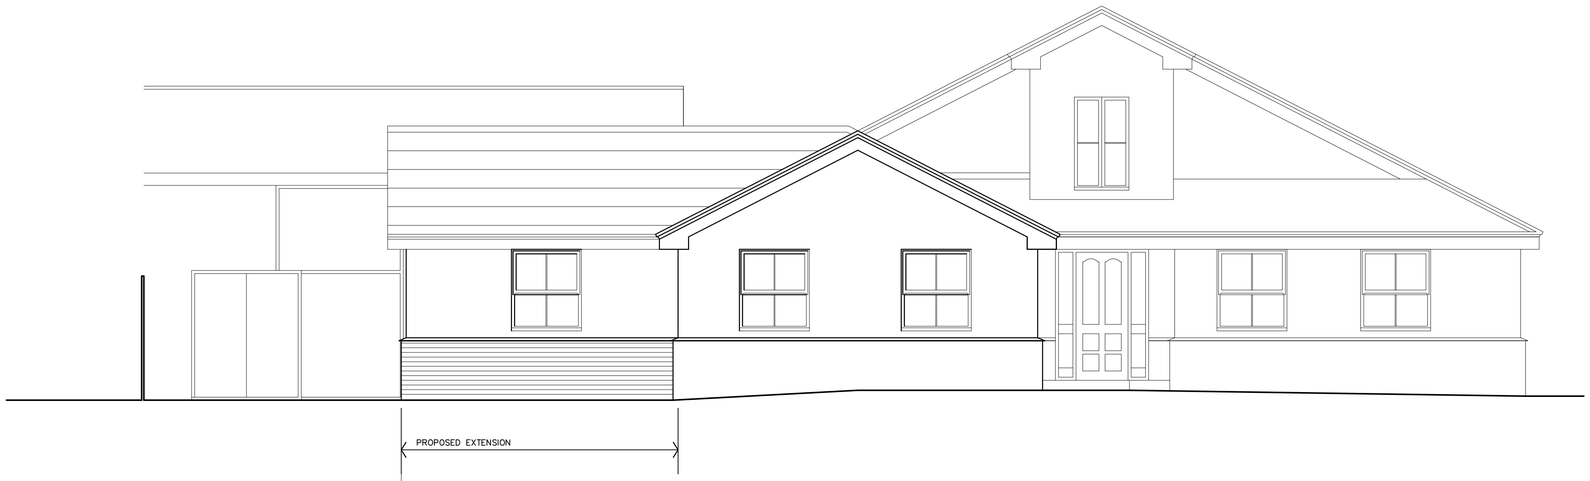

PROPOSED SIDE ELEVATION

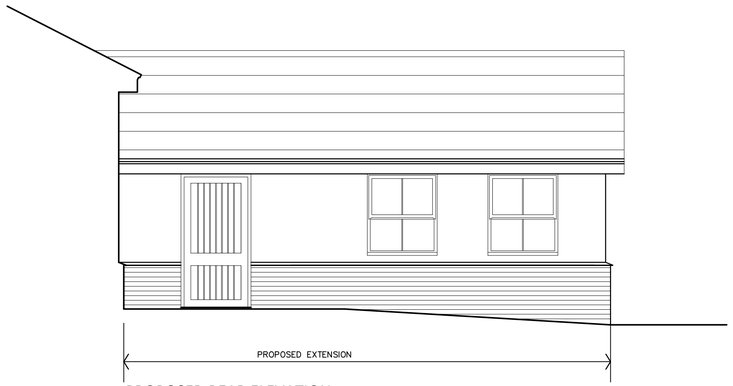

PROPOSED REAR ELEVATION

NOTES

WALLS : Ibstock Buff Facing brickwork to match existing.

Above 900mm sand cement render with white exterior quality emulsion.

ROOF : Redland Stonewold II Slate Brown to match existing with softwood stained soffit and fascia and black upvc half round guttering and downpipe to match existing.

WINDOWS: Stained Softwood casement with tinted Pilkington K Argon filled laminated double glazed units window style to match existing.

DOOR: Stained Softwood timber door with tinted Pilkington K Argon filled laminated double glazed units to match existing.

SCALE 1:50

0 1 2 3 4 5m

Rev	Details	Date

sense for deafblind people

Upper Floor, 50 Forder Way, Cygnet Park
HAMPTON, PETERBOROUGH, PE7 8JB

Telephone +44 (0)845 127 0080
Fax +44 (0)845 127 0081
Text +44 (0)845 127 0082
www.sense.org.uk

PETERBOROUGH DESIGN & MANAGEMENT SERVICES

Specialising in - The Management of Repair, Construction & Project Design

5 Danes Close
Peterborough
PE1 5LJ
Tel: 01733 310217
Mobile: 07845 847992
e-mail: richard.pdms@btinternet.com

Northminster House
Northminster Road
Peterborough
PE1 1YN
Tel: 01733 310217
Mobile: 07845 847992

Project:

18 Watergate
Quadring
Nr Spalding.

Drawing Title:

Proposed Elevations

Drawn by:	Date:
RW	31/07/14
Sheet Size:	Scale:
A1	1:50

Drawing Nr: 1188/07