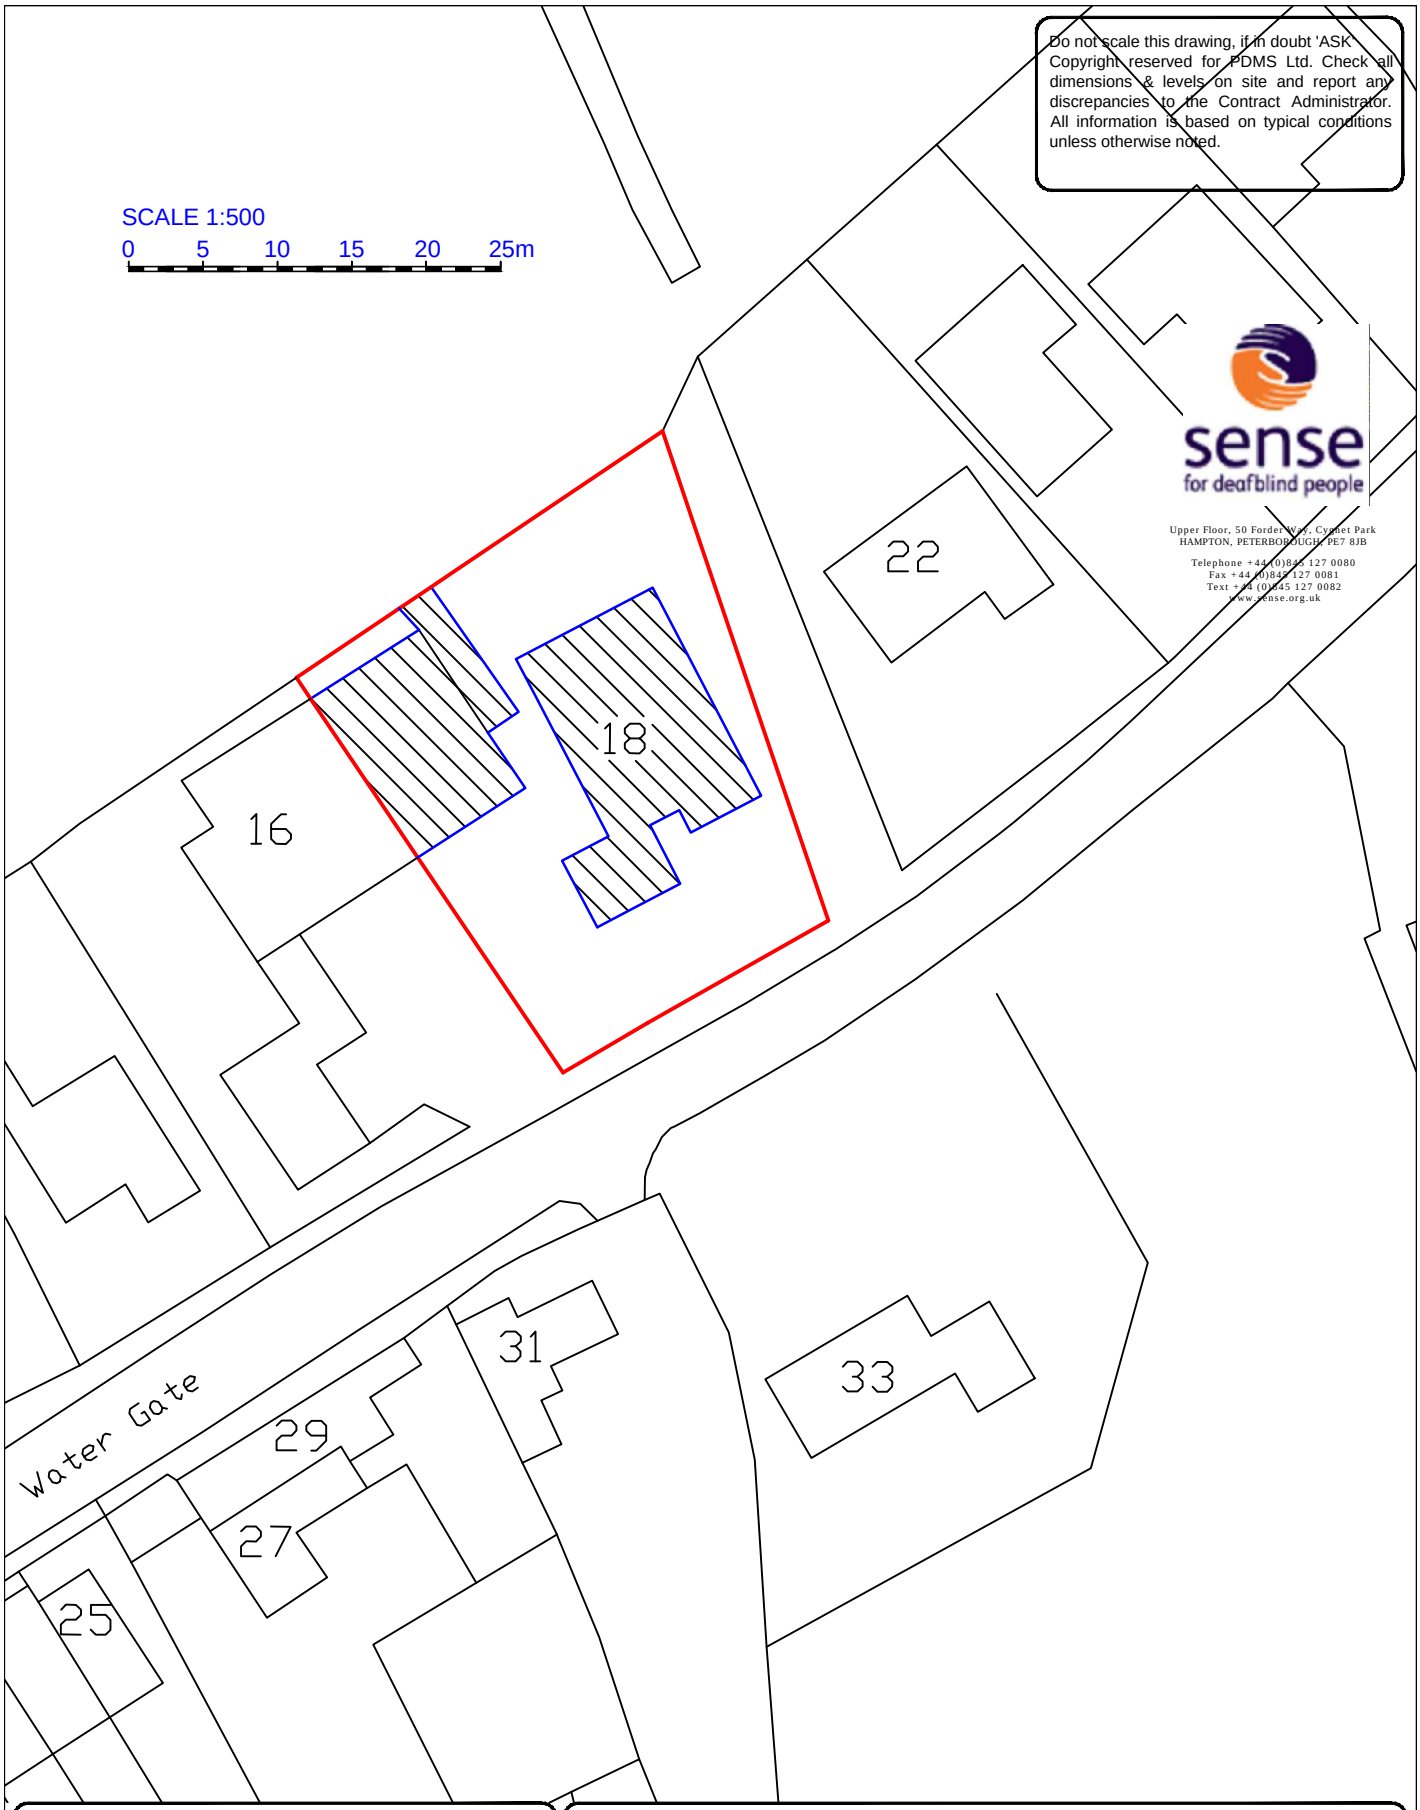


Do not scale this drawing, if in doubt 'ASK'
Copyright reserved for PDMS Ltd. Check all dimensions & levels on site and report any discrepancies to the Contract Administrator. All information is based on typical conditions unless otherwise noted.

sense
for deafblind people
Upper Floor, 50 Forder Way, Cygnet Park
HAMPTON, PETERBOROUGH PE7 8JB
Telephone +44 (0)845 127 0080
Fax +44 (0)845 127 0081
Text +44 (0)845 127 0082
www.sense.org.uk

PETERBOROUGH DESIGN & MANAGEMENT SERVICES
Specialising in - The Management of Repair, Construction & Project Design

5 Danes Close
Peterborough
PE1 5LJ
Tel: 01733 310217
Mobile: 07845 847992
e-mail: richard.pdms@btinternet.com

Northminster House
Northminster Road
Peterborough
PE1 1YN
Tel: 01733 310217
Mobile: 07845 847992

Project: 18 Water Gate Quadring Nr. Spalding.

Title: Site Plan as Existing

Drawn: R.W
Sheet Size: A4
Date: 19/05/14
Scale: 1:500

Drawing Nr: 1182/02