
Do not scale this drawing, if in doubt 'ASK'
Copyright reserved for PDMS Ltd. Check all dimensions & levels on site and report any discrepancies to the Contract Administrator. All information is based on typical conditions unless otherwise noted.

SCALE 1:500
0 5 10 15 20 25m

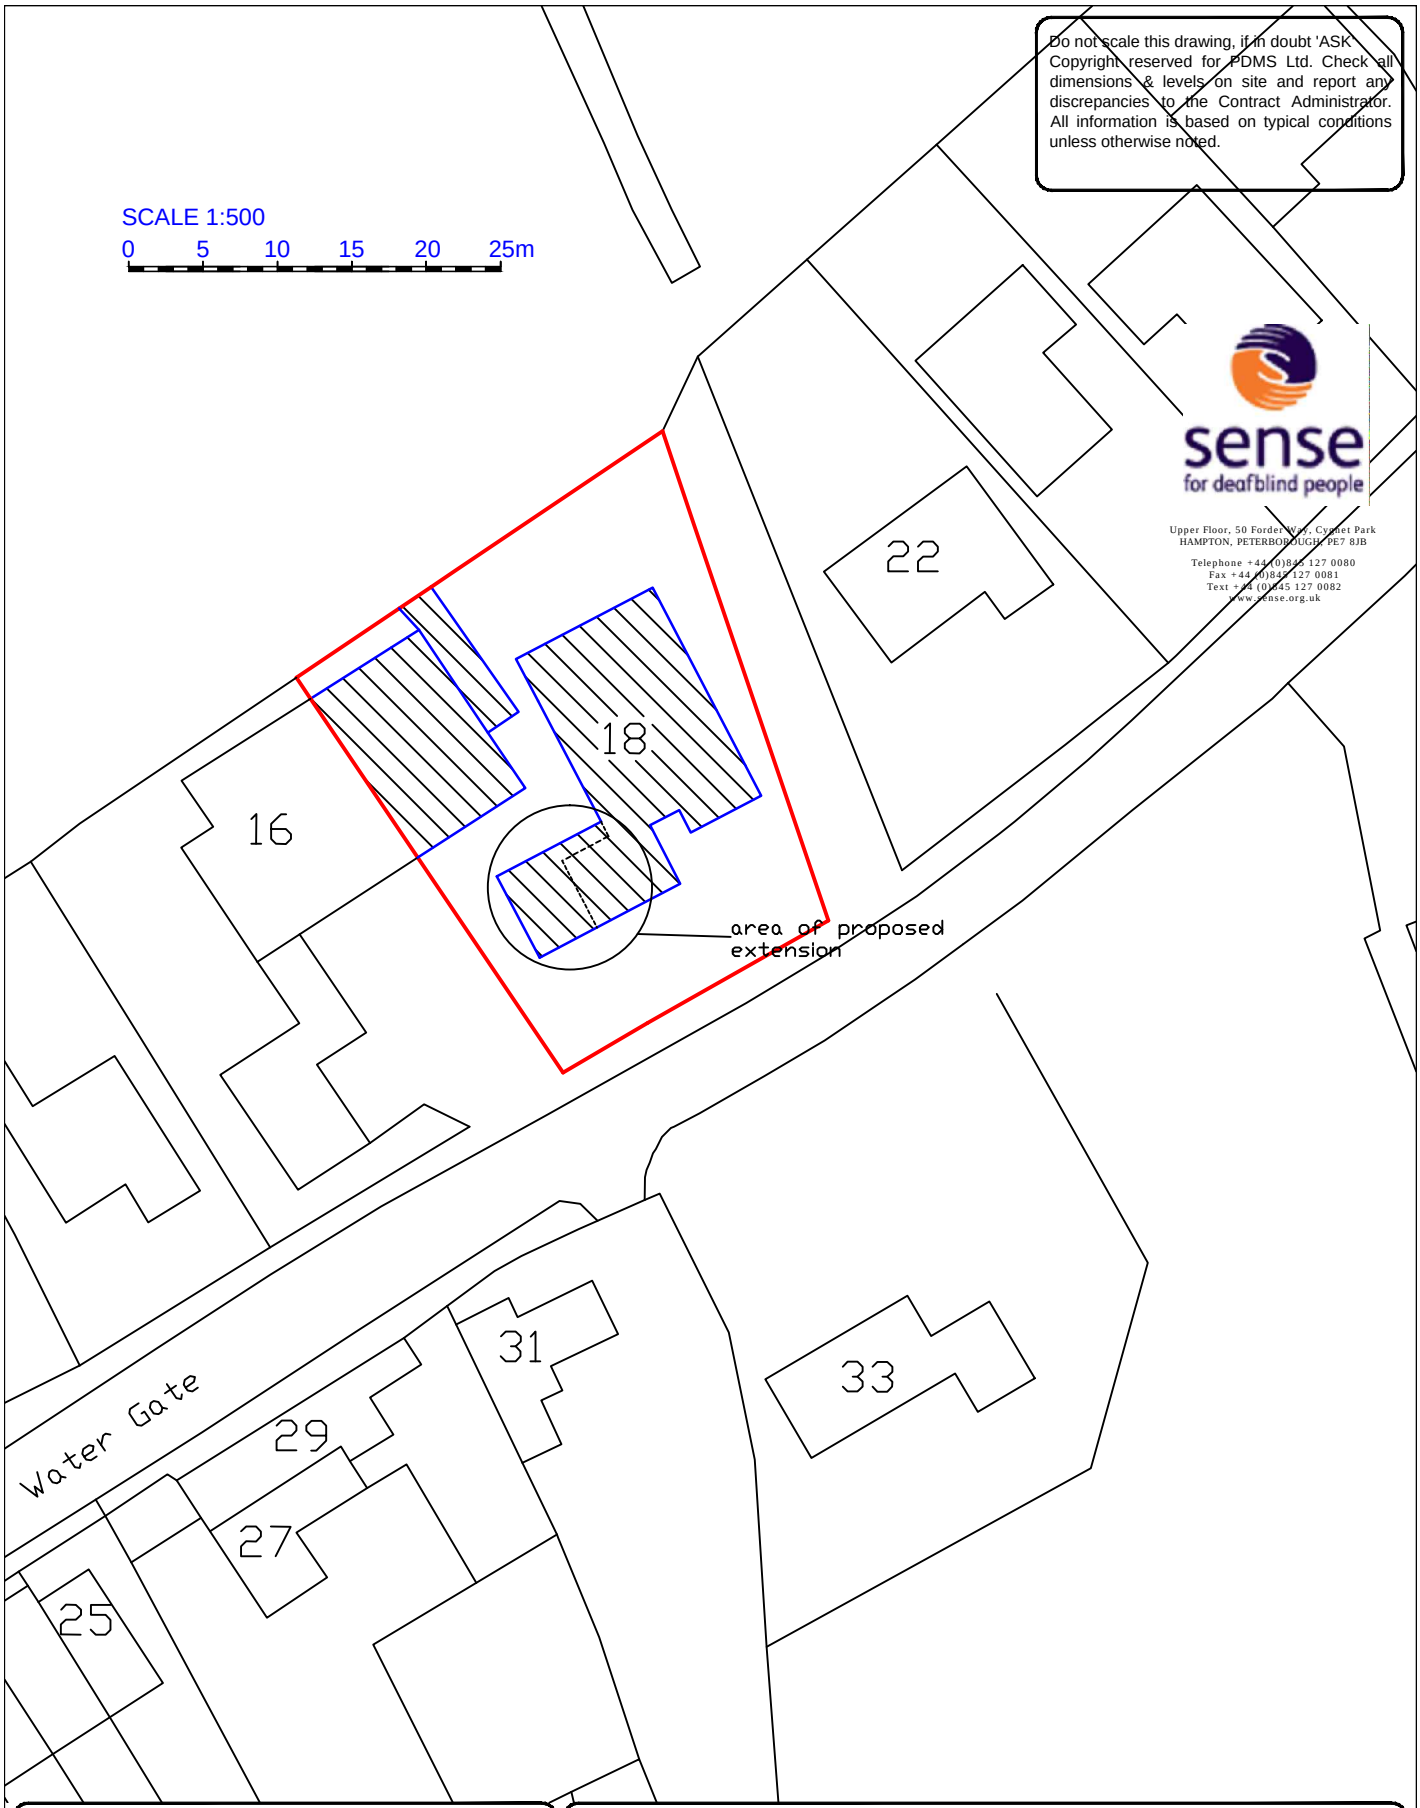

sense
for deafblind people
Upper Floor, 50 Forder Way, Cygnet Park
HAMPTON, PETERBOROUGH PE7 8JB
Telephone +44 (0)845 127 0080
Fax +44 (0)845 127 0081
Text +44 (0)845 127 0082
www.sense.org.uk

PETERBOROUGH DESIGN & MANAGEMENT SERVICES
Specialising in - The Management of Repair, Construction & Project Design

5 Danes Close
Peterborough
PE1 5LJ
Tel: 01733 310217
Mobile: 07845 847992
e-mail: richard.pdms@btinternet.com

Northminster House
Northminster Road
Peterborough
PE1 1YN
Tel: 01733 310217
Mobile: 07845 847992

Project: 18 Water Gate Quadring Nr. Spalding.

Title: Site Plan as Proposed

Drawn: R.W
Sheet Size: A4
Date: 31/07/14
Scale: 1:500

Drawing Nr: 1182/08