
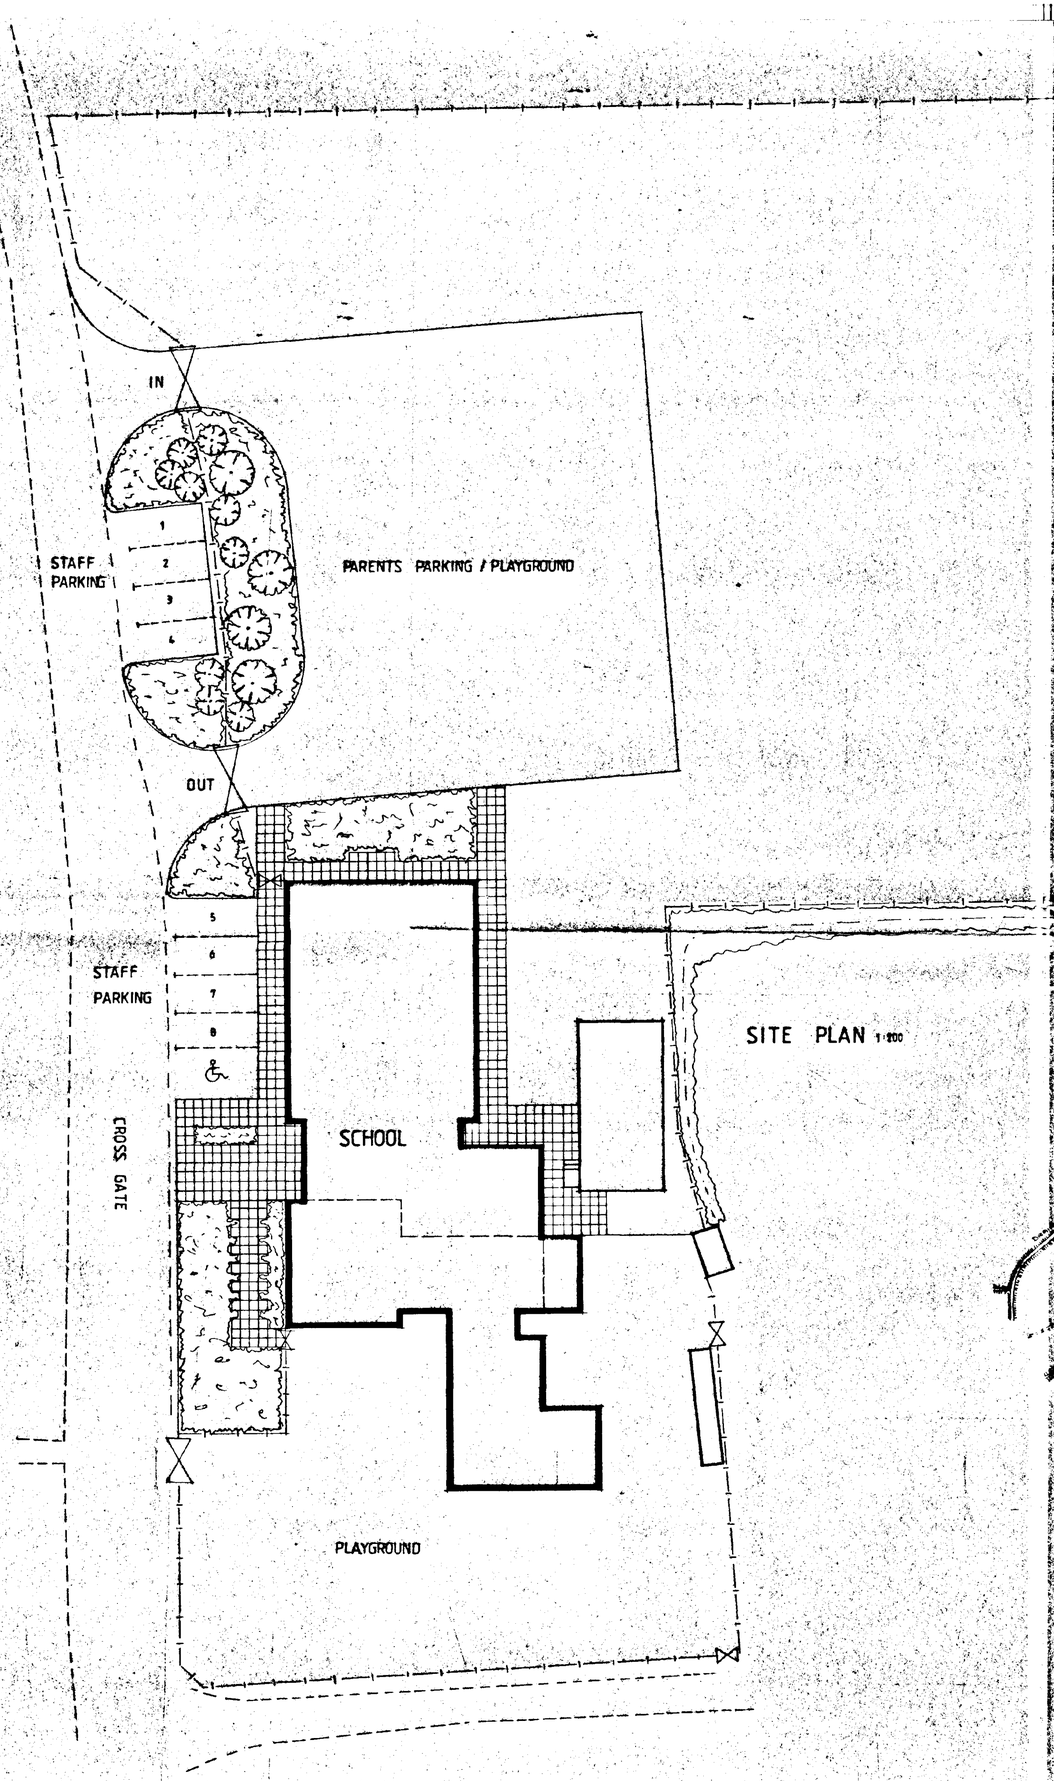


SITE PLAN 1:200

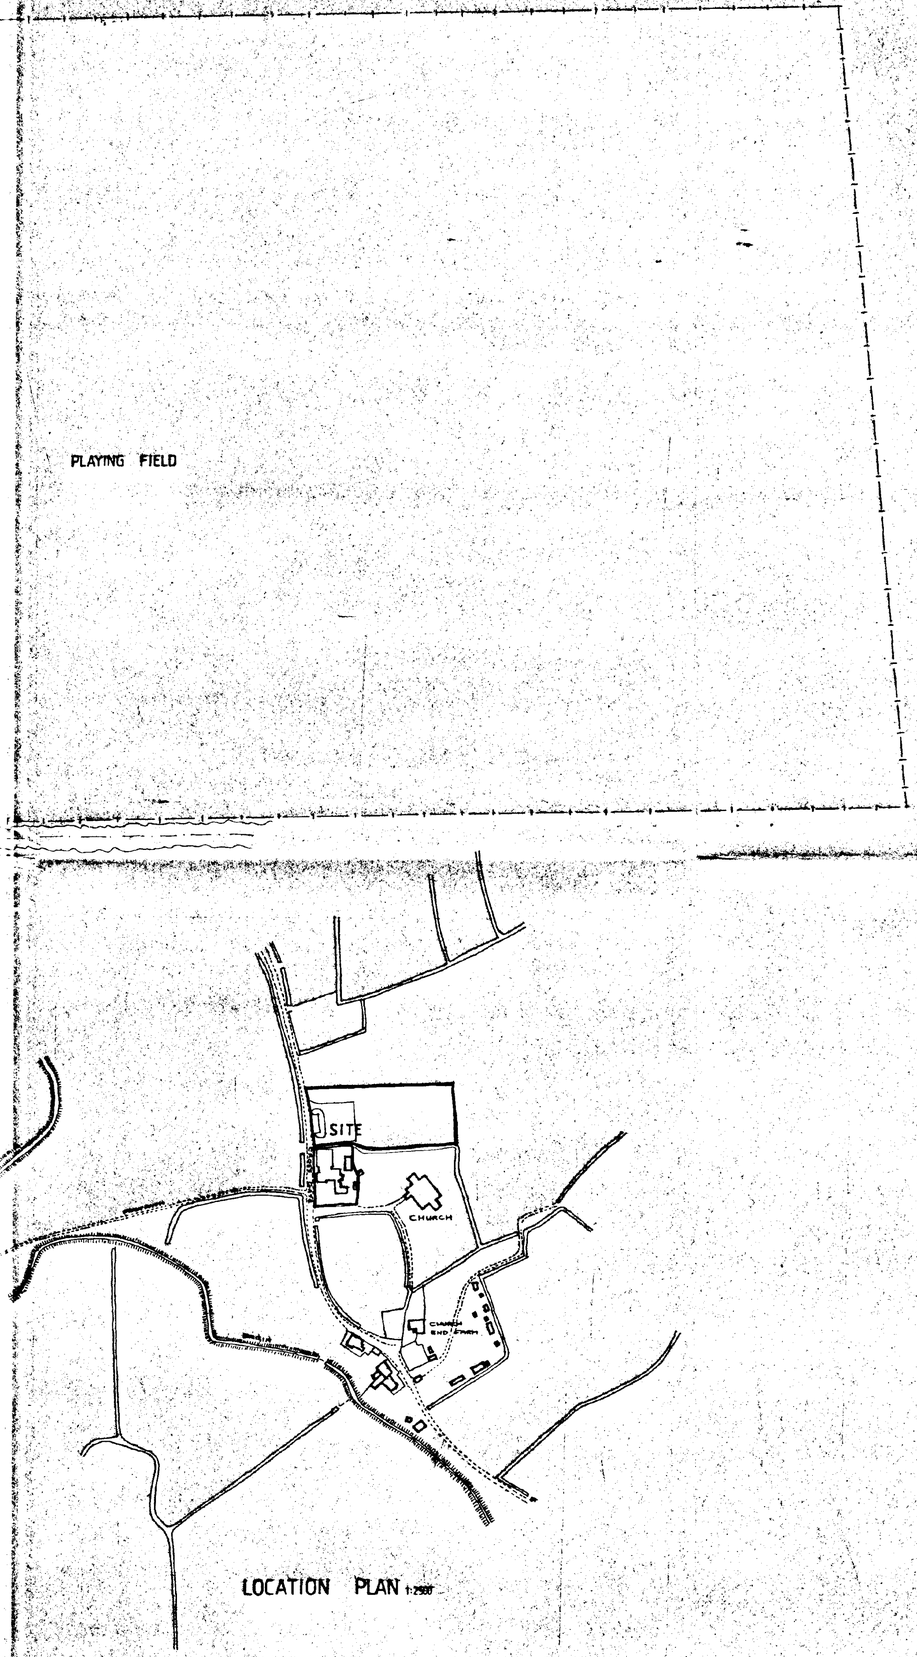

LOCATION PLAN 1:2500

DETERMINED PLAN

SOUTH HOLLAND DC
HOUSING & PLANNING
22 JUN 1995
Ref: 0650/95

L.C.C.
15 JUN 1995
HIGHWAYS & PLANNING DEPARTMENT

project
QUADRING : COWLEY AND BROWN C.P. SCHOOL EXTENSIONS & EXT. WORKS

SITE PLAN

Land & Buildings Consultancy


J. David Trafford FRICS
General Manager
County Offices
Lincoln LN1 1ZA (01522) 552222

drawing no. D456J / 3.
revision


L&BC

scale 1:200 , 1:2500
date JUNE 95
drawn J.T.


A Professional Consultancy of Lincolnshire County Council

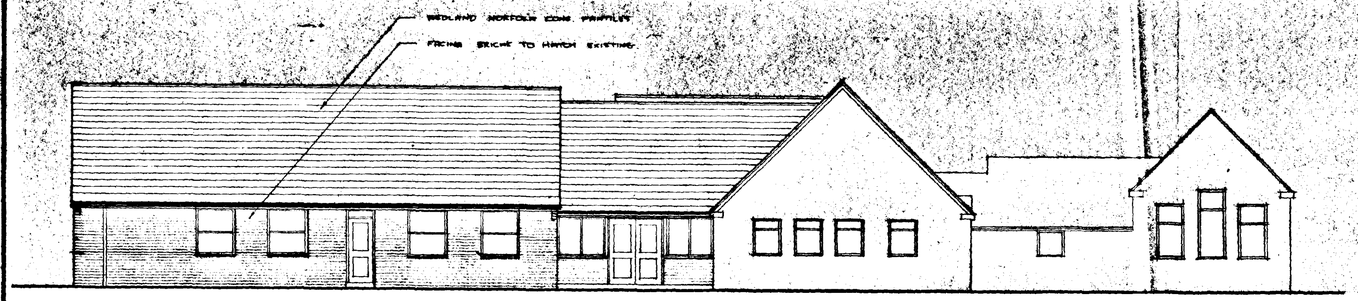


SOUTH ELEVATION

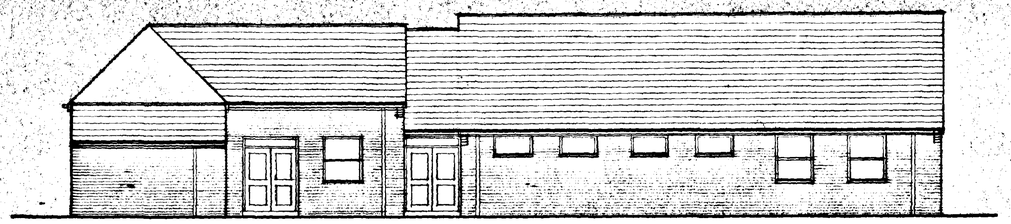

NORTH ELEVATION

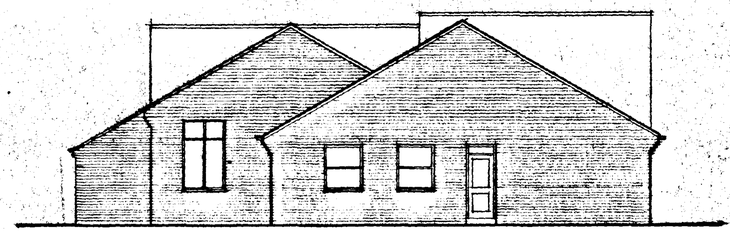

WEST ELEVATION

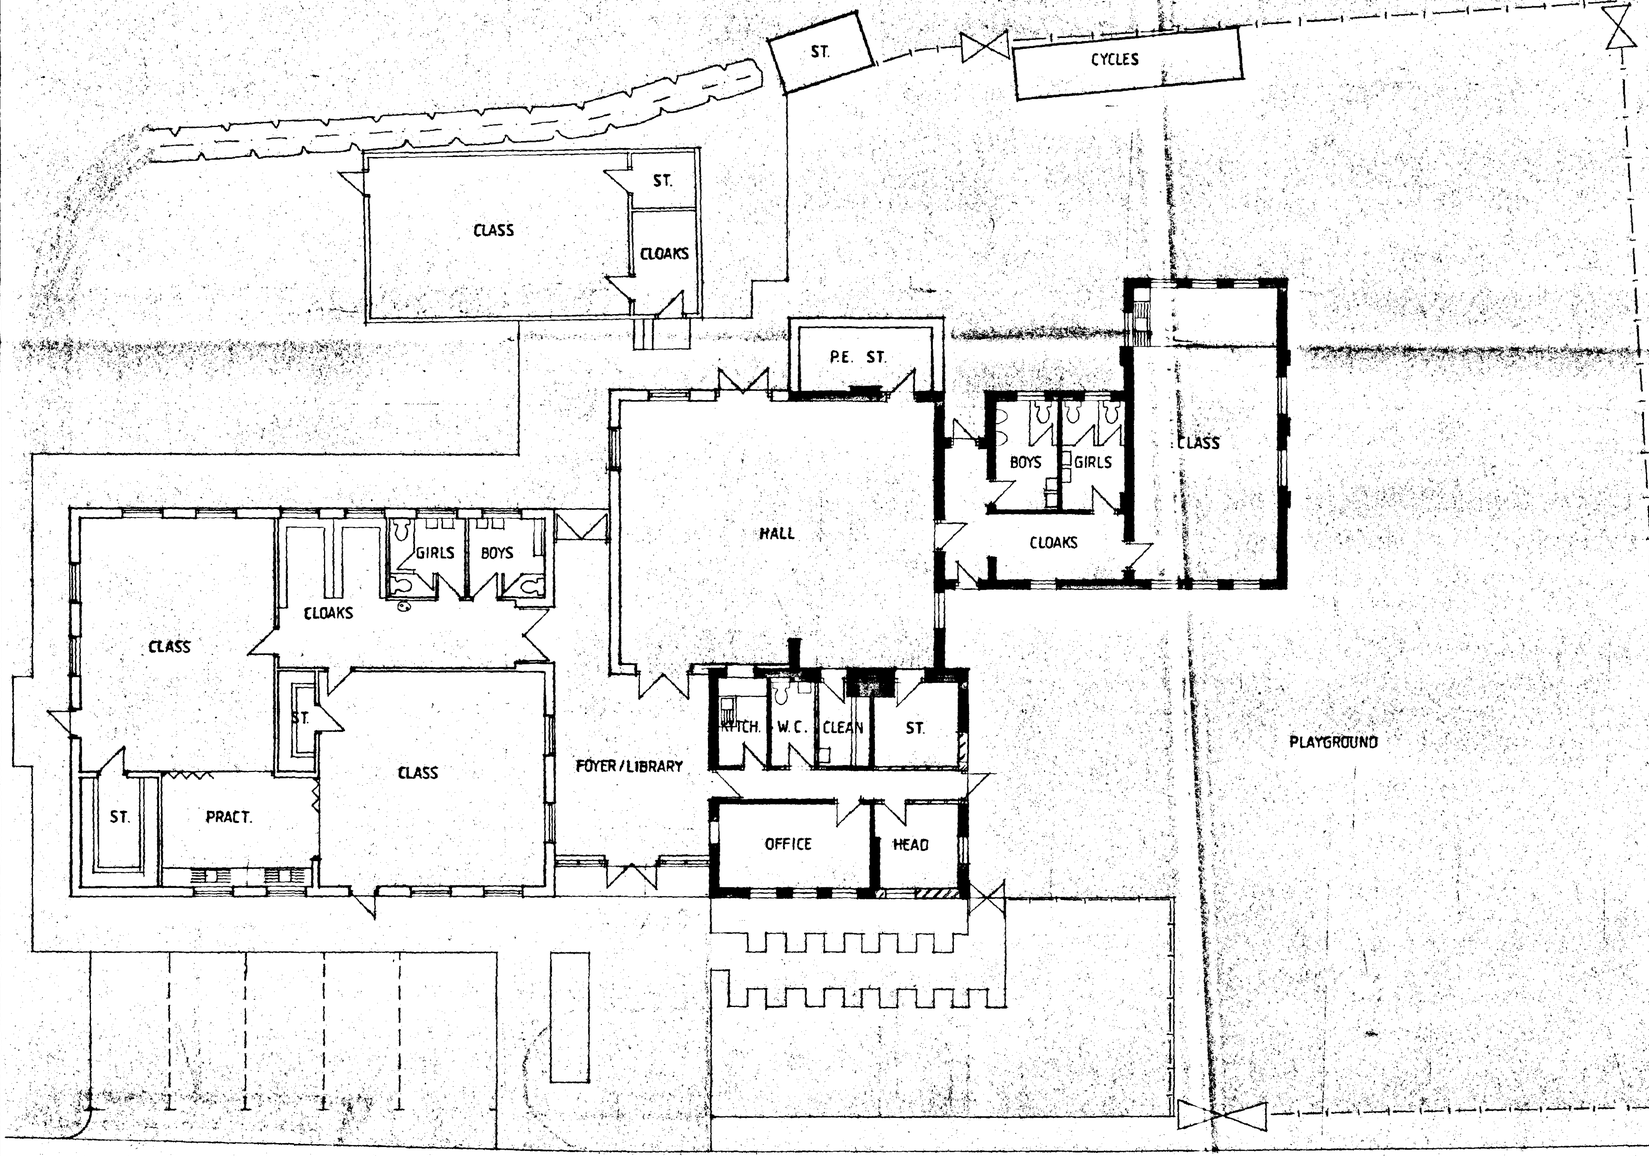

PLAN

SOUTH HOLLAND DC
HOUSING & PLANNING
22 JUN 1995
Ref: e650/95

L.C.C.
15 JUN 1995
HIGHWAYS & PLANNING DEPARTMENT

project
QUADRING : COWLEY AND BROWN C.P. SCHOOL. EXTENSIONS & EXT. WORKS


SKETCH SCHEME.

Land & Buildings Consultancy
J. David Trafford FRICS
General Manager
County Offices
Lincoln LN1 1ZA (01522) 552222

drawing no. D456J/2. | revision

DETERMINED PLAN

LaBC

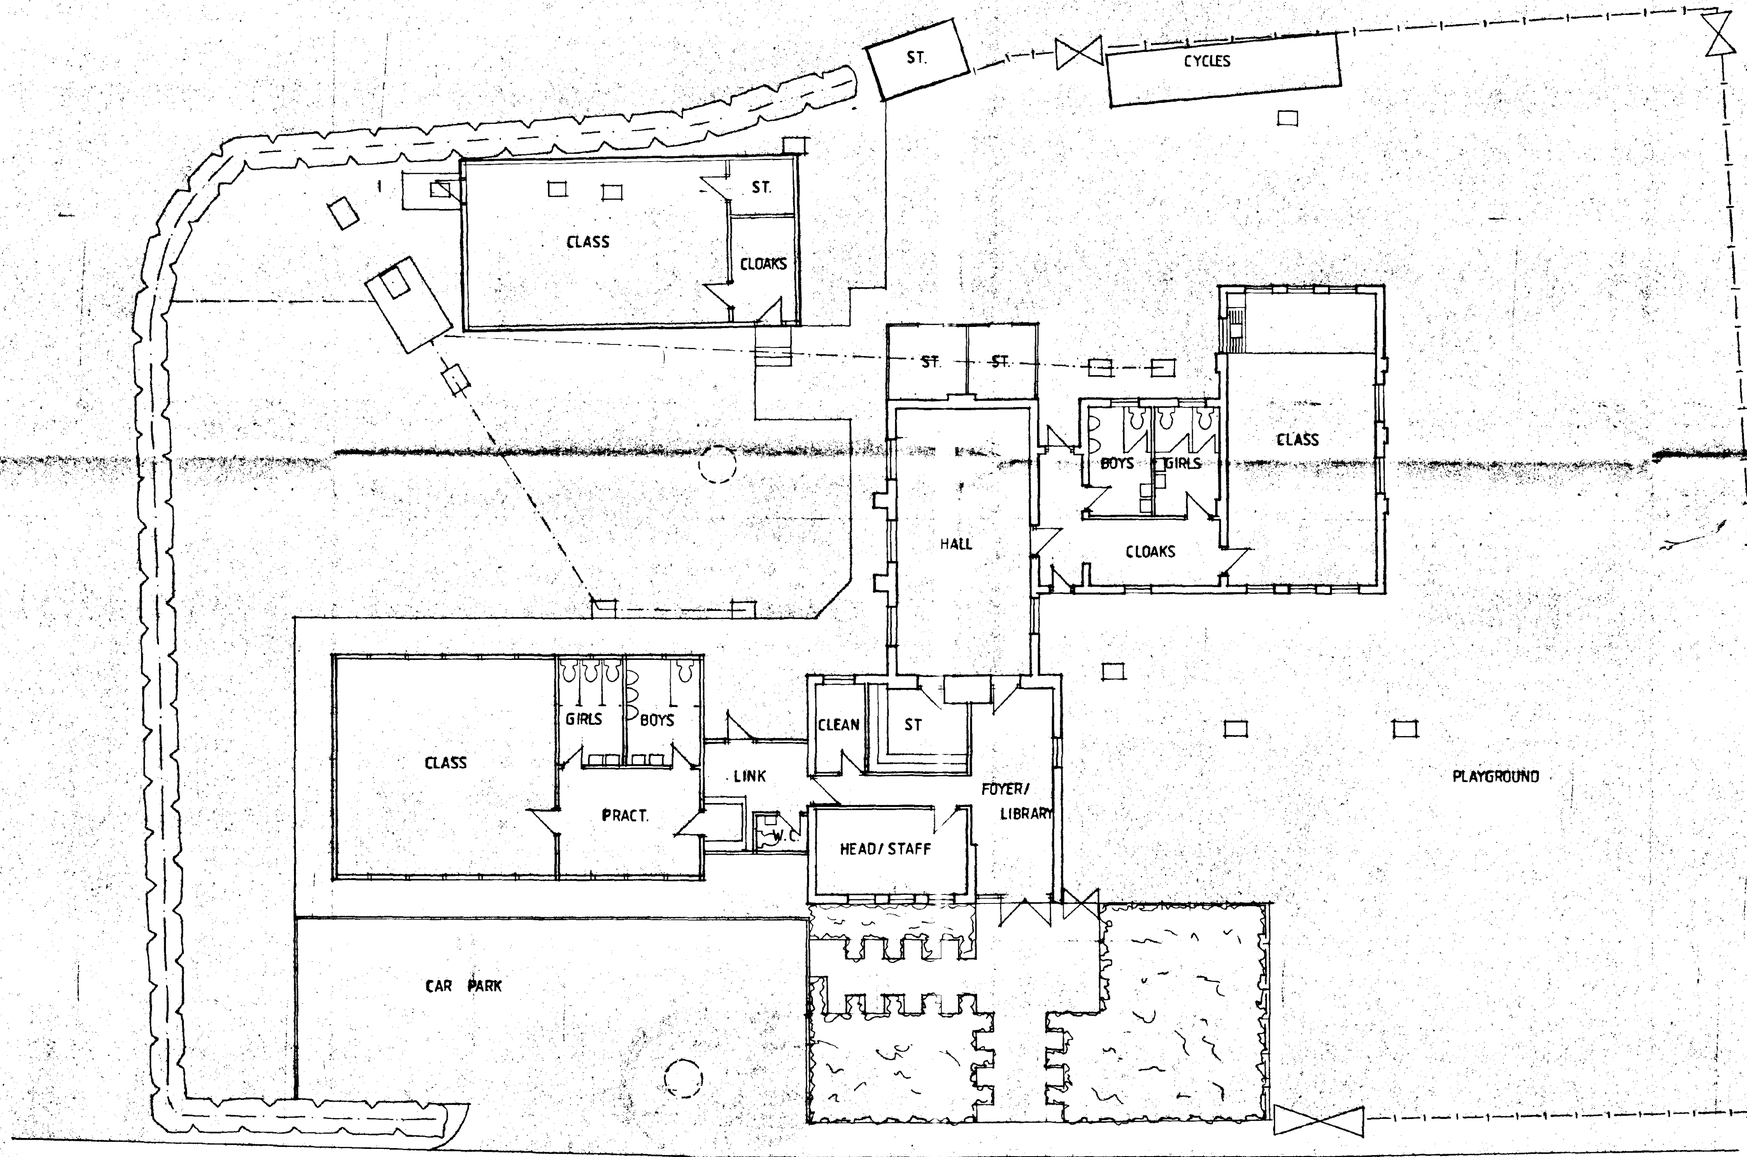

SOUTH [illegible] AND DC
HOUSING & PLANNING
22 JUN 1995
Ref: 0650/95

L.C.C.
15 JUN 1995
HIGHWAYS & PLANNING DEPARTMENT

project
QUADRING : COWLEY AND BROWN C.P. SCHOOL.
EXTENSIONS & EXT. WORKS

PLAN AS EXISTING.

Land & Buildings Consultancy
J. David Trafford FRICS
General Manager
County Offices
Lincoln LN1 1ZA (01522) 552222

drawing no. D456J/1. | revision .

L&BC

scale 1:100
date MAY 95.
drawn J.T.

A Professional Consultancy of Lincolnshire County Council