




Willow Farm
TOWN DAM ROAD
Drain
1867
831ha
2·05
3169
636ha
1·57
BM 5·19m
Quadring Eaudike
4568
1·694ha
4·19
5771
1·482ha
3·66
5967
081ha
·20
Lindum House
Bedford Bridge
BM 4·11m
WATERGATE
3161
·920ha
2·27
Pond
2160
·073ha
·18
Track
1655
2·479ha
6·13
4255
2·293ha
5·67
5256
·352ha
·87
5755
1·037ha
2·56
BM 5·68m
7362
600ha
1·48
Yew Tree Farm
7662
251ha
6·1
Sea Bank
5·5m
Axe and Hands (P.H)
6951
Eaudike Farm
DETERMINED
PLAN
Received 23-5-03
Ellenden
4744
2·852ha
7·05
Path
BM 5·63m
Quadring Eaudike Methodist Church
Newlands
Pump
5·5m
Stone
5438
1·365ha
3·37
Mar Lode
2900
Bresby I

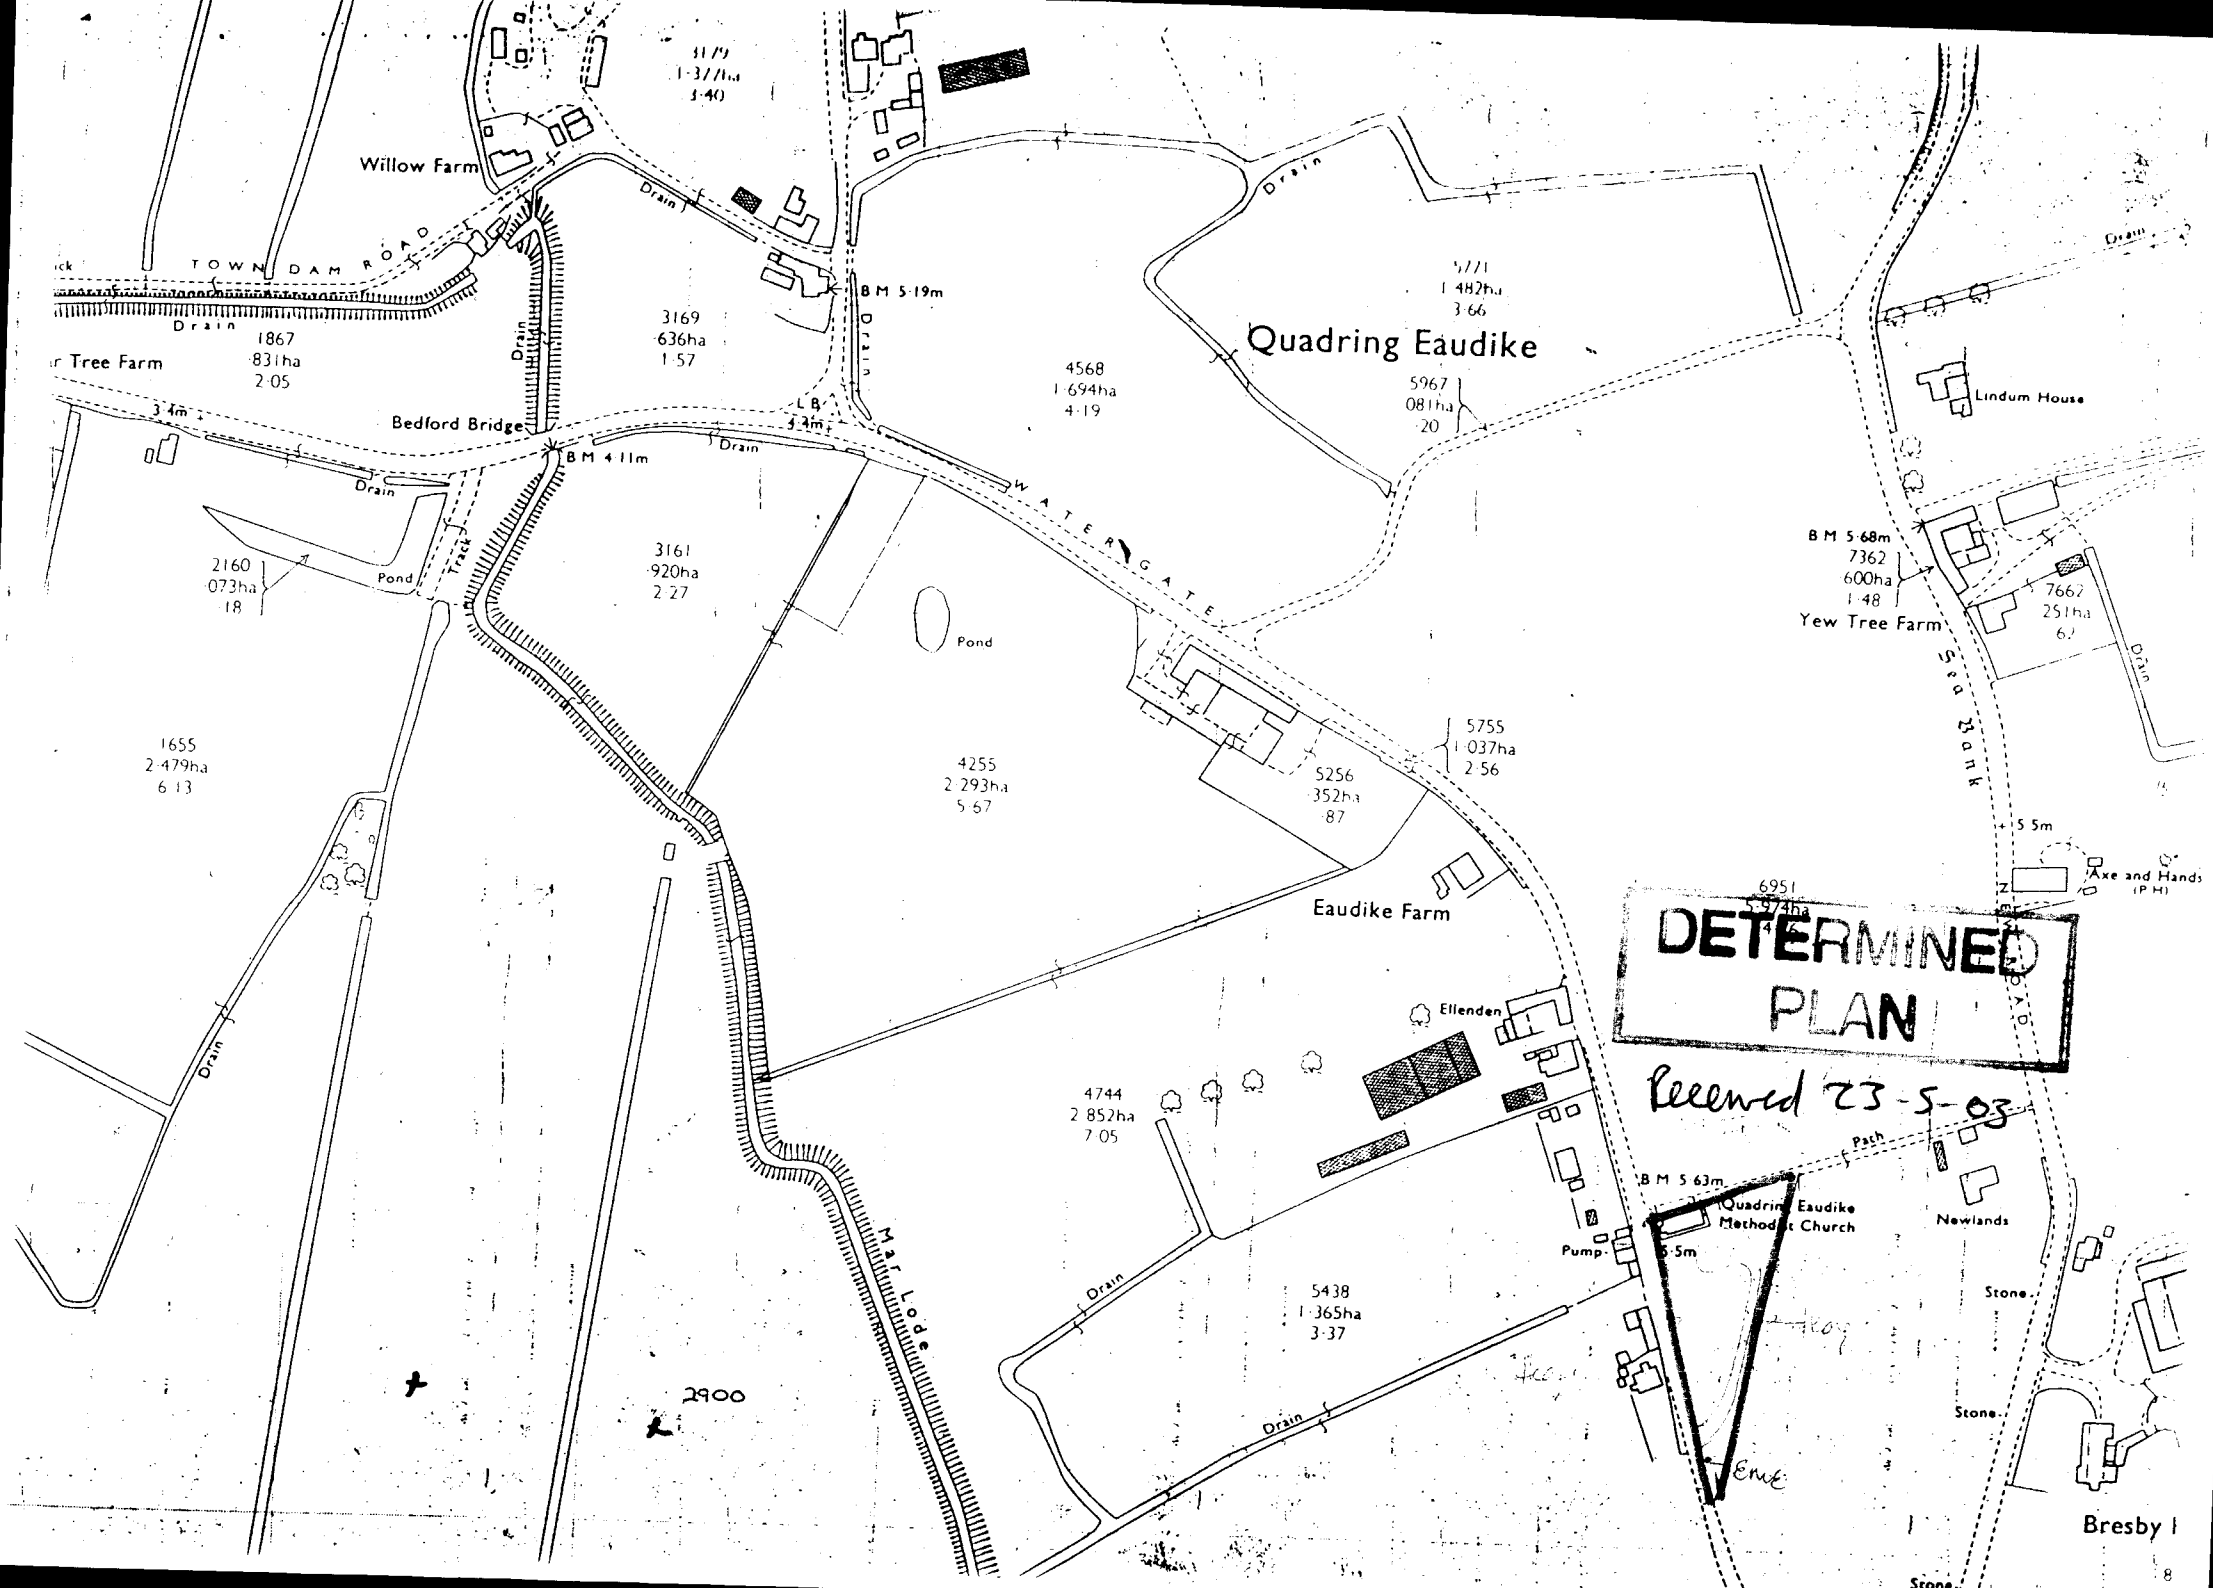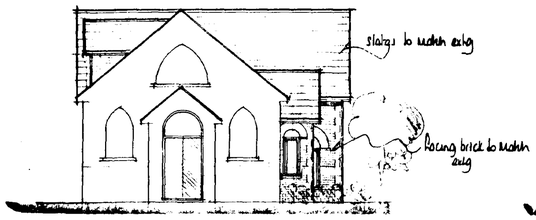

west

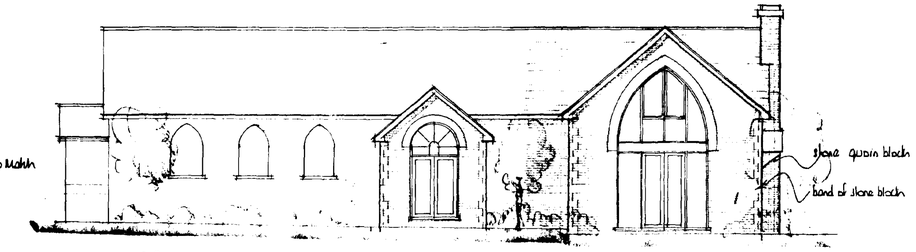


south

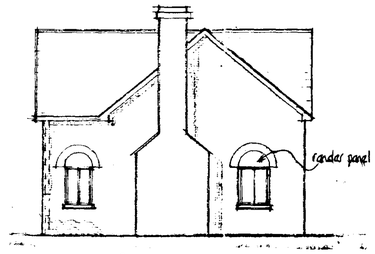


east




north

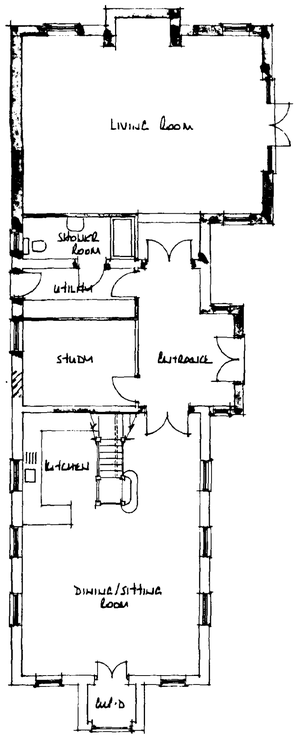

ground floor plan

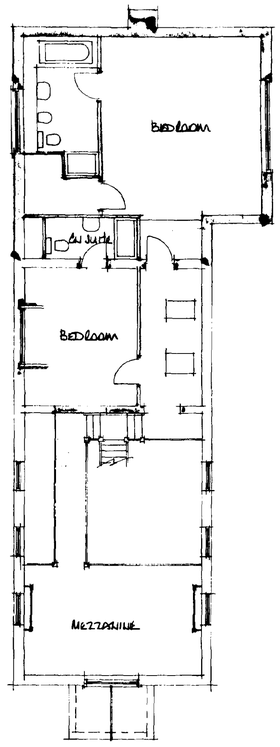

first floor plan

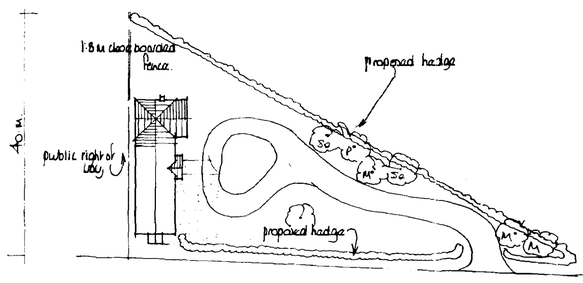

block plan

SHDC
Planning & Development
29 DEC 2003
Ref 661/03
DETERMINED PLAN

Rev A. Dec '03 Site area reduced.

EAST MIDLANDS DESIGN ASSOC.
Architectural Consultants

Willow Lodge
Horseshoe Road
Spalding
Lincs
PE11 3JA

Tel/fax :- 01775 767968
E-mail :- willowlodge@zoom.co.uk
Mobile 'phone :- 07710 815044

Client
Mr J Bradley.

Project
Change of use, extension & alterations to existing Methodist Chapel Guildhall Lane, Spalding.

Drawing
Plans, Elevations & Perspective

Scale
1:100, 1:50

Date
Nov '03

Drawn
AL

Dwg No.
02/26/01

Rev.
A