


New Velux Windows shown
Bottom of windows are head height at rear overlooking fields


Do not scale directly from this drawing. All discrepancies are to be brought to the attention of the Practice.
The copyright to this drawing is owned by Trevor A Clay RIBA Ltd.



PROPOSED ELEVATIONS

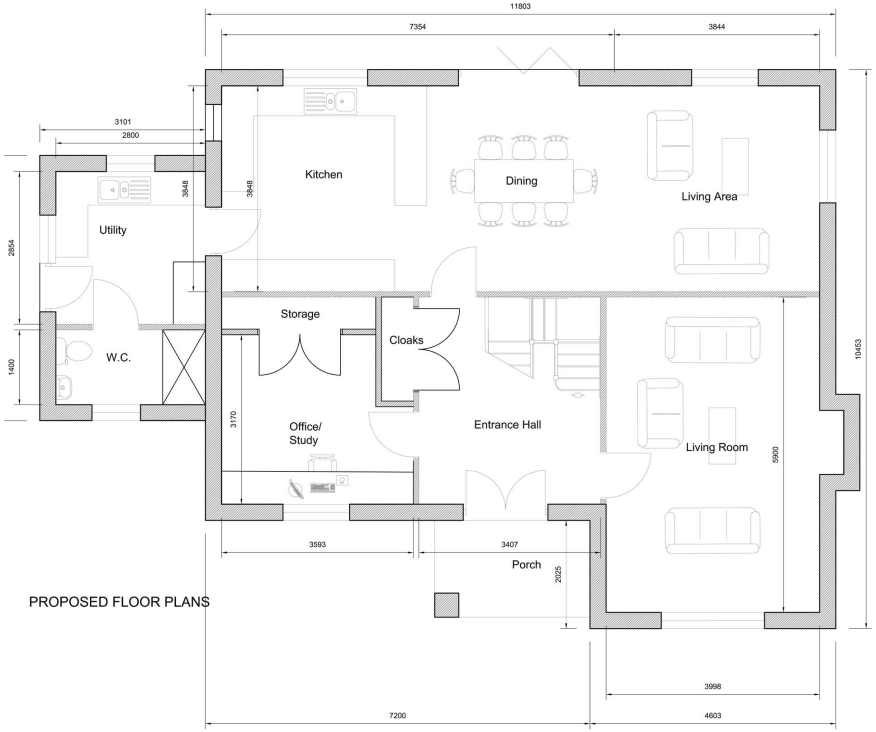

PROPOSED FLOOR PLANS

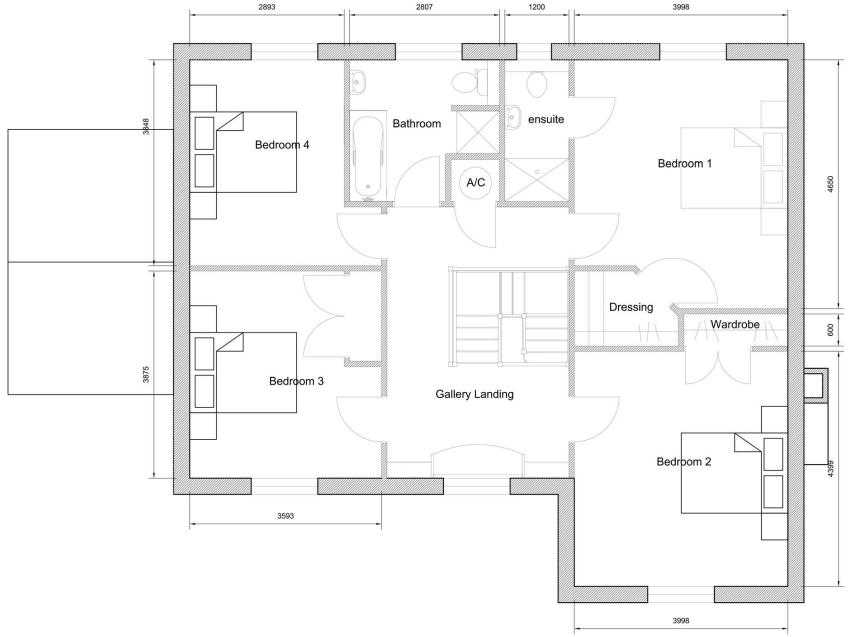

Revision	Date	Drawn	Description

Client: Steve Dobney

Project: Replacement Dwelling @ White House Farm, Sarah Gate, Quadring, PE11 4QE

Drawing: Planning (Elevations & Floor Plans)

Scale 1:50, 1:100 @ A1 Drawn AWH Checked TAC Date 30/01/2018

Drawing No. 17/511/PA/002

Trevor A Clay RIBA Ltd, 14 Old Fendike Road, Weston Hills, Spalding, Lincs. PE126OD
01406 380027 07778 597975 trevor@tacarchitects.co.uk www.tacarchitects.co.uk