



FRONT ELEVATION.




END ELEVATION.

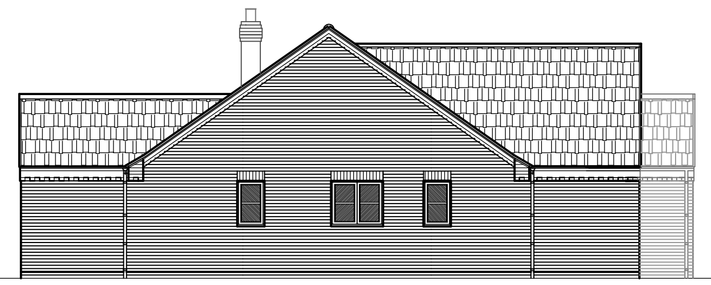

REAR ELEVATION.

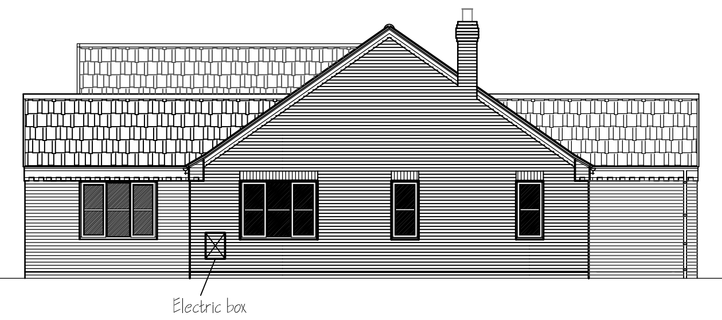

END ELEVATION.

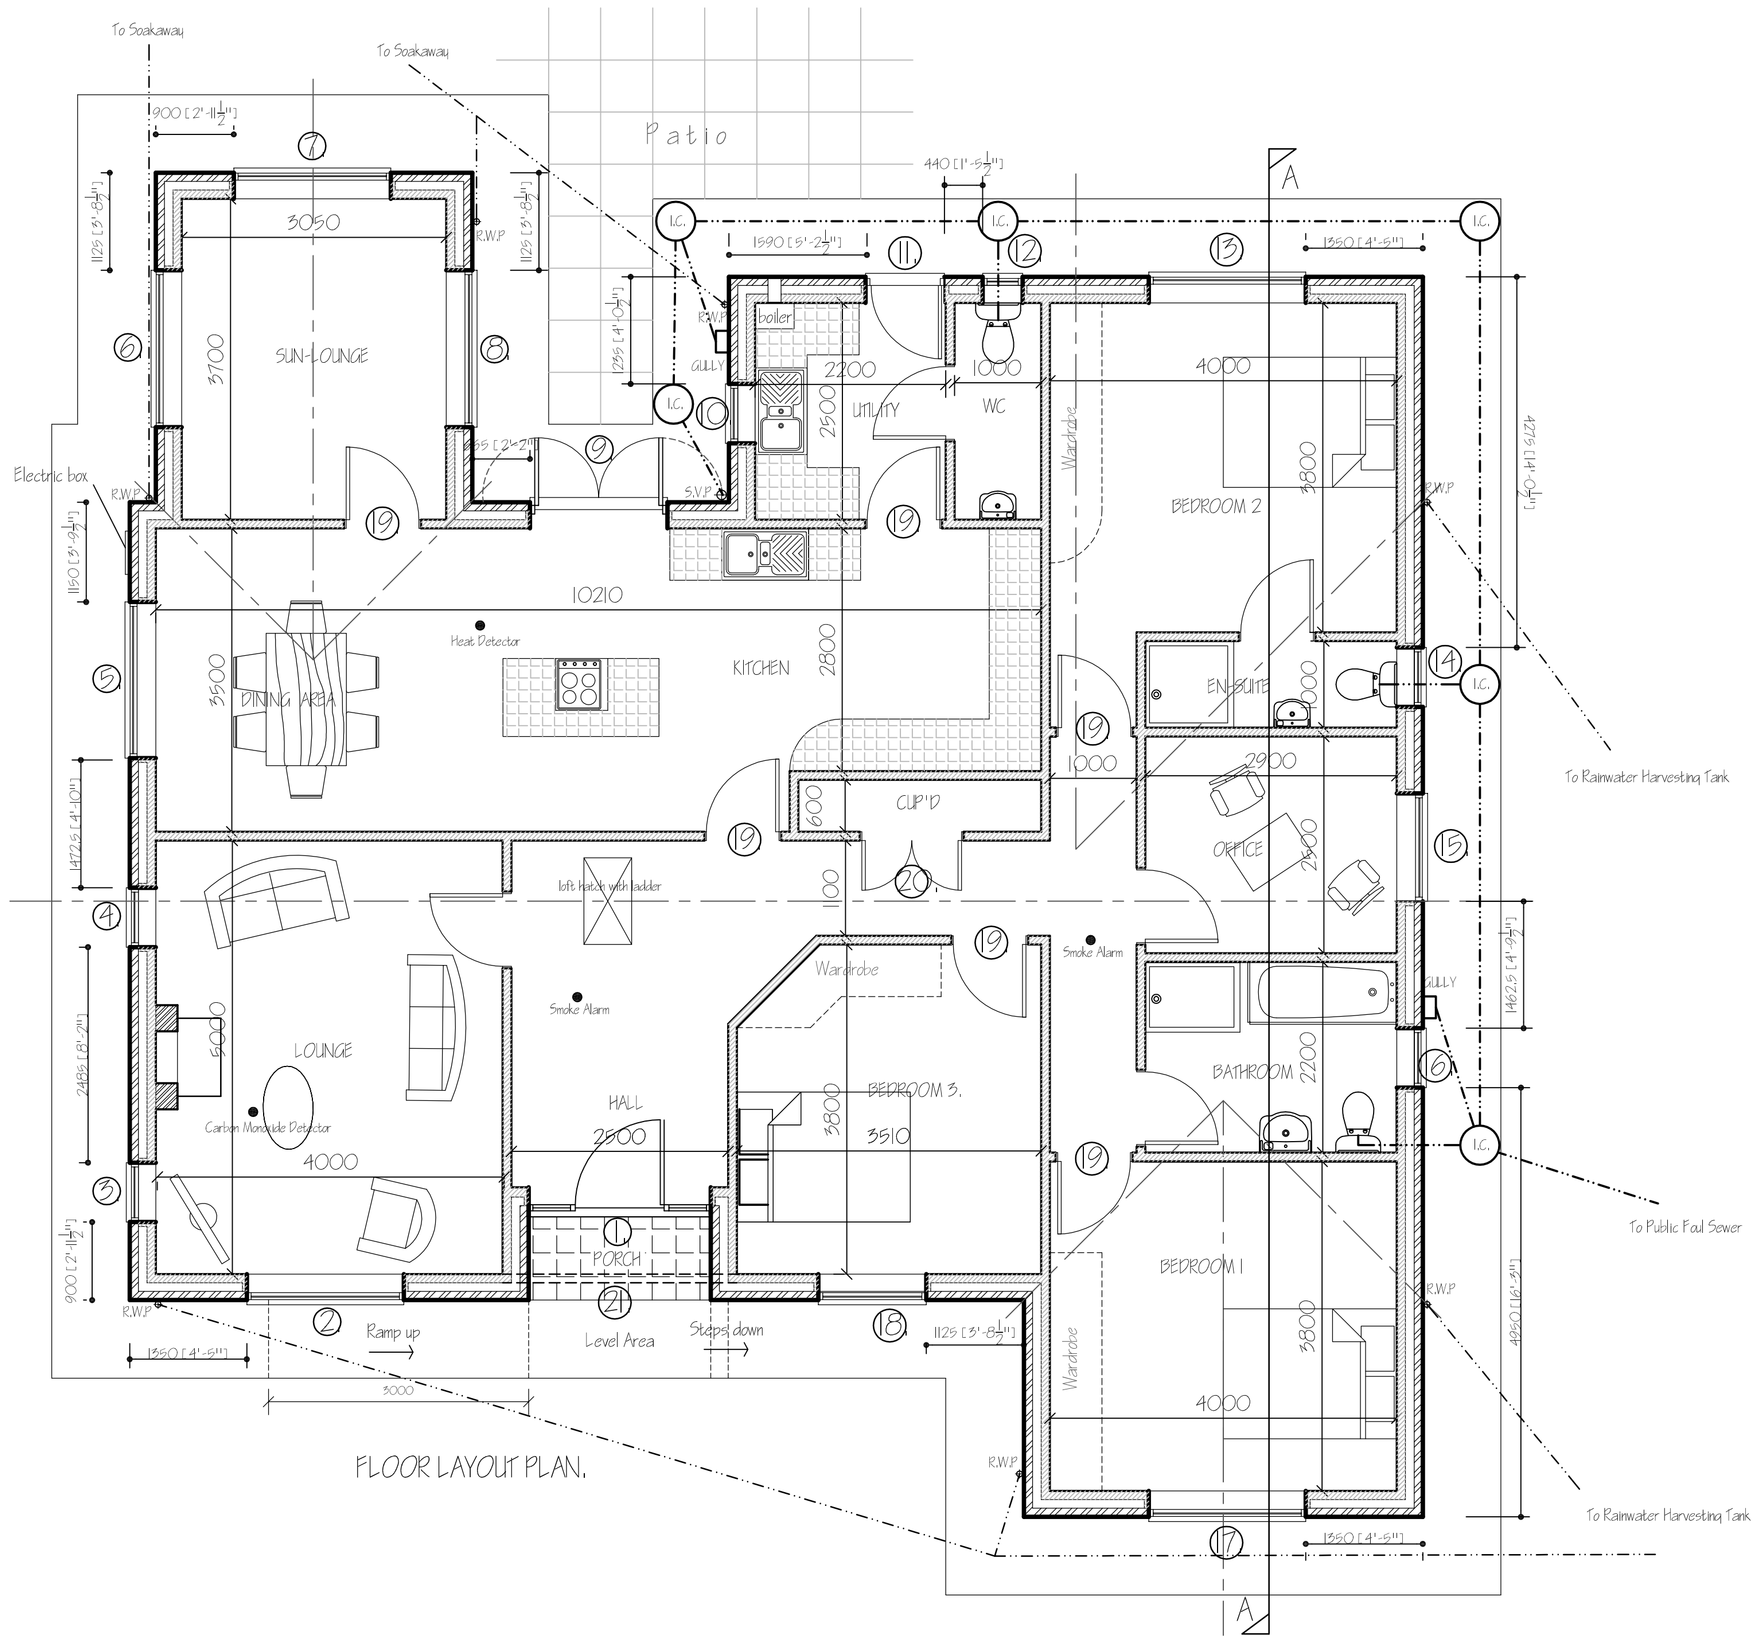

FLOOR LAYOUT PLAN.

Domestic Ventilation Design Assessment for compliance with requirement F1 (1) of the Building Regulations 2010: -

Ref	Opening Description	Room Description	Minimum Ventilator Required	Ventilator Positions	Ventilators Per Position	Background Ventilation (mm2)	Total Required Ventilation (mm2)
1	Door & Screens	Hall		1	2	5000	10000
2, 3 & 4	Windows	Lounge	5000	3	4	5000	20000
5	Window	Dining Area	5000	1	2	5000	10000
6, 7 & 8	Window	Sun-Lounge	5000	3	3	5000	15000
9	French Doors	Kitchen	2900	1	2	5000	10000
10	Window	Utility	2900	1	1	5000	5000
12	Window	WC	2900	1	1	5000	5000
13	Window	Bedroom 2.	5000	1	2	5000	10000
14	Window	Ensuite	2900	1	1	5000	5000
15	Window	Office	5000	1	2	5000	10000
16	Window	Bathroom	2900	1	1	5000	5000
17	Window	Bedroom 1.	5000	1	2	5000	10000
18	Window	Bedroom 3.	5000	1	1	5000	5000
			Total Ventilator EA provided to meet whole house dwelling background Ventilation Compliance				120000

Concrete Block Association and Accredited Construction Details:-

Detail Reference	Description
CS-1007FB60-MW	Steel Lintels
E5FFCBA-314	Window Sill
E4FFCBA-315	Window Jamb
E5FFCBA-301	Ground Floor (normal)
E12FFCBA-310	Gable (insulation at ceiling level)
E16FFCBA-316	Corner (normal)
E17FFCBA-317	Corner (inverted)

ref:	revision	date
D.	DRAINAGE ALTERATIONS	JULY '18.
C.	SAP & B7 REGS AMENDMENTS	NOV '17.
B.	BOILER POSITION ADDED.	OCT '17.
A.	BUILDING REGULATIONS APPLICATION	OCT '17.

G. R. MERCHANT LTD.
I.ENG AMICE FIWO

ARCHITECTURAL, STRUCTURAL AND LAND DRAINAGE CONSULTANTS

4 Wrights Mews
12A Park Road, Holbeach,
Spalding, Lincs. PE12 7EE
Tel: 01406 490800
Fax: 01406 425744
E-Mail: gr.merchant@btconnect.com

Project
RESIDENTIAL DEVELOPMENT.
OFF SARAH GATE LANE.
QUADRING.
SPALDING. LINCS. PE11 4QE.

Client
MR. & MRS. L. PARKER.

Drawing
3 BEDROOM BUNGALOW.
FLOOR PLAN & ELEVATIONS.
PLOT 2.

Job Ref.	Drawing No.
3031-16.	11D.
Date	**Drawn**
JULY 2017.	GRM.

Scales
1/50, 1/100.

DO NOT SCALE FROM THIS DRAWING

This drawing is copyright and may not be altered, traced, photographed or used for any other purpose other than that for which it is issued. The General Contractor is to check all dimensions on site and report any discrepancies to the Architect. All details shown on this drawing including foundations are based upon typical site conditions related to the area. No responsibility can be accepted for abnormal conditions which may be discovered during construction unless reported to the Architect so that design amendments may be considered. Site soil surveys are recommended in respect of foundations to establish specific site conditions before foundation work is undertaken. This drawing is limited in the amount of information contained and does not purport to contain a full specification of the works. It is to be read in conjunction with all other drawings and specifications issued for the project and should not be used as a contract document alone. The works will not be supervised or inspected on site by G.R. Merchant or any representative thereof. It is the client or their appointed agents responsibility to control workmanship, substitution of materials, adherence to specification, variations to contract etc.All materials to be new unless otherwise stated and all components and materials etc, to be used fitted and installed etc, in strict accordance with manufacturers instruction and relevant code of practice. Materials shall conform to appropriate British standard specification or BBA certificate or European code equivalent. The Employer / Client shall ensure that the selected contractor is conversant with and adopts all measures necessary to achieve compliance with Health and Safety legislation for Building sites and Work places. The Employer / Client is advised that should the works need to comply with the Construction Design and Management Regulations an Independant Planning Supervisor will be required. The works shall comprise of all that is shown on the drawing and details. Work that may not specifically be shown but may be reasonably inferred as necessary to carry out the works shall be deemed to be included. It is the plot / land owners responsibility to be aware of the Party Wall etc. Act 1996) when building in close proximity to adjoining neighbors boundaries.