TITLE NUMBER

H.M. LAND REGISTRY

Site Location


ORDNANCE SURVEY PLAN REFERENCE	TF2333	Scale 1/2600
COUNTY LINCOLNSHIRE	DISTRICT SOUTH HOLLAND	

NOTE: AREAS ON THIS PLAN ARE EXPRESSED IN ACRES AND HECTARES.

CHURCH VIEW

WATERGATE, QUADRING,


SPALDING

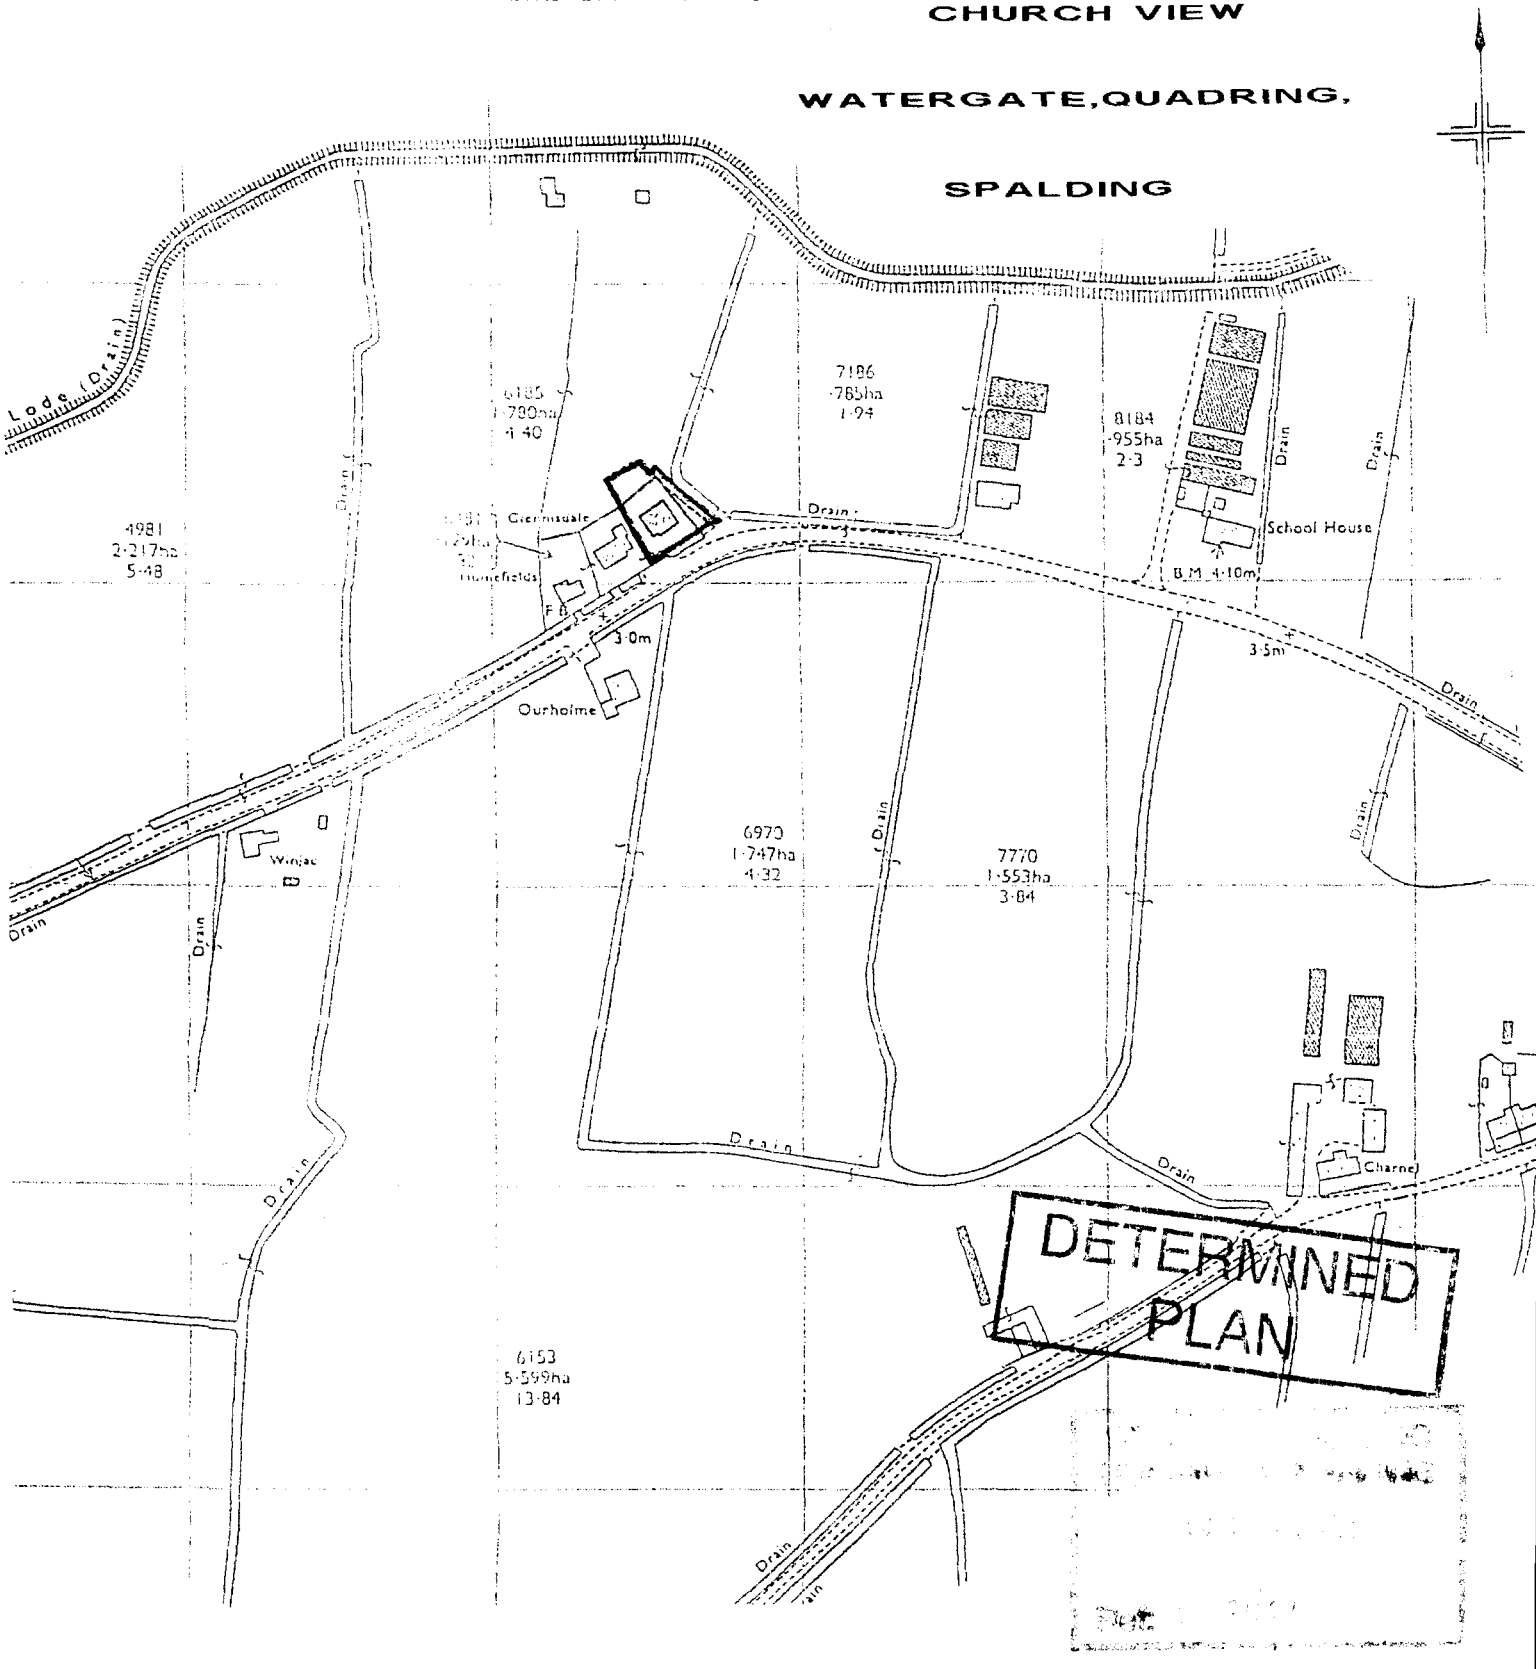


DETERMINED PLAN

Contractors must verify all dimensions on the site before commencing any work or making any shop drawings. No dimensions to be scaled from this drawing. All materials specified on this drawing are to be used strictly in accordance with the manufacturers recommendations and current codes of practice.

'CHURCH VIEW'
WATERGATE,
QUADRING,
SPALDING,
LINCS

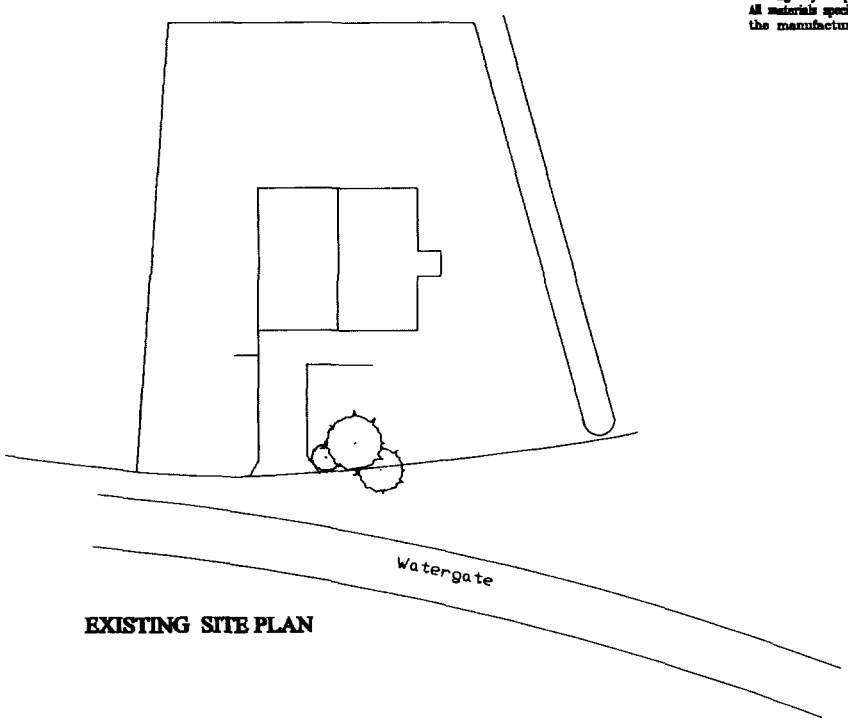

EXISTING SITE PLAN

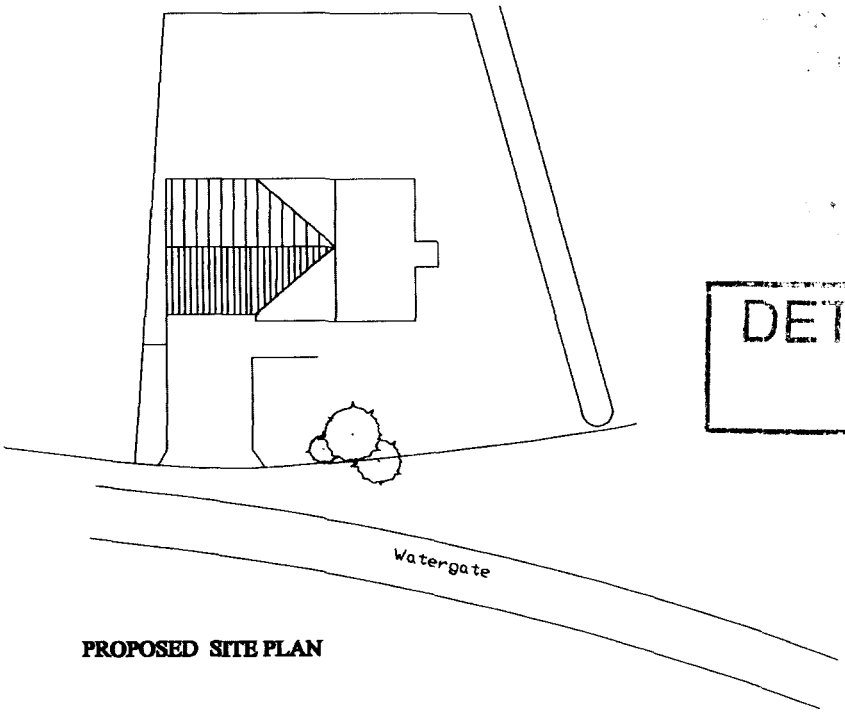

PROPOSED SITE PLAN


DETERMINED
PLAN

Client: Mrs S Cobb		
Project: Proposed Alterations to 'Church View',Watergate,Quadring,Spalding.		
Drawing: Existing and Proposed Block Plan		
Drawn: n.a.o	Checked:	Date: May 2001
Drawing Number: SC/CV/01		Scale: 1:500


Contractors must verify all dimensions on the site before commencing any work or making any shop drawings: No dimensions to be scaled from this drawing. All materials specified on this drawing are to be used strictly in accordance with the manufacturers recommendations and current codes of practice.

Tiles: Concrete interlocking to match in type and style.


Bricks: Facing bricks to match existing.

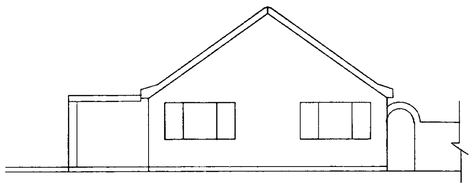


EXISTING FRONT ELEVATION

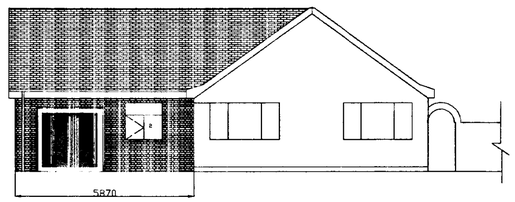


PROPOSED FRONT ELEVATION

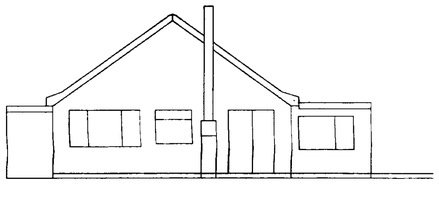


EXISTING REAR ELEVATION

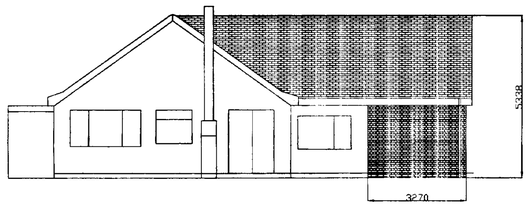


PROPOSED FRONT ELEVATION

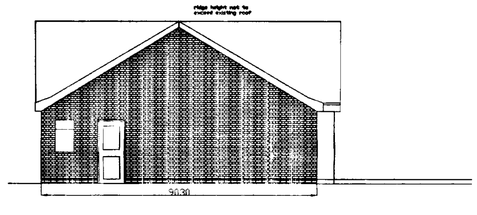

PROPOSED SIDE ELEVATION

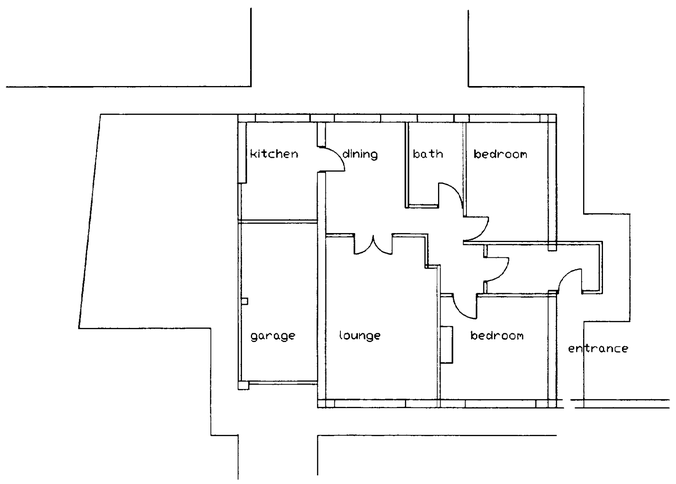

EXISTING FLOOR LAYOUT

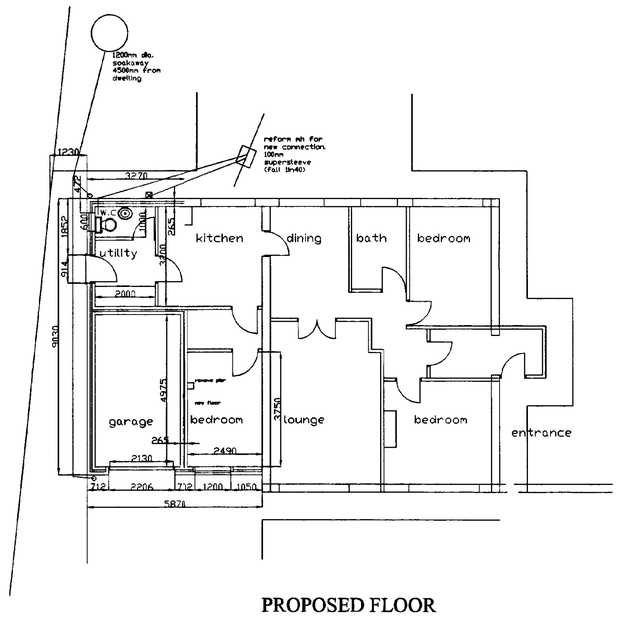

PROPOSED FLOOR LAYOUT

DETERMINED PLAN
SOUTH HOLLAND DC HOUSING & PLANNING
14 JUN 2001
Ref: 0713/01

Client: Mrs S Cobb		
Project: Proposed Alterations to 'Church View',Watergate,Quadring,Spalding,		
Drawing: Proposed Layout and Elevations		
Drawn: n.a.o	Checked:	Date: May 2001
Drawing Number: SC/CV/02		Scale: 1:100