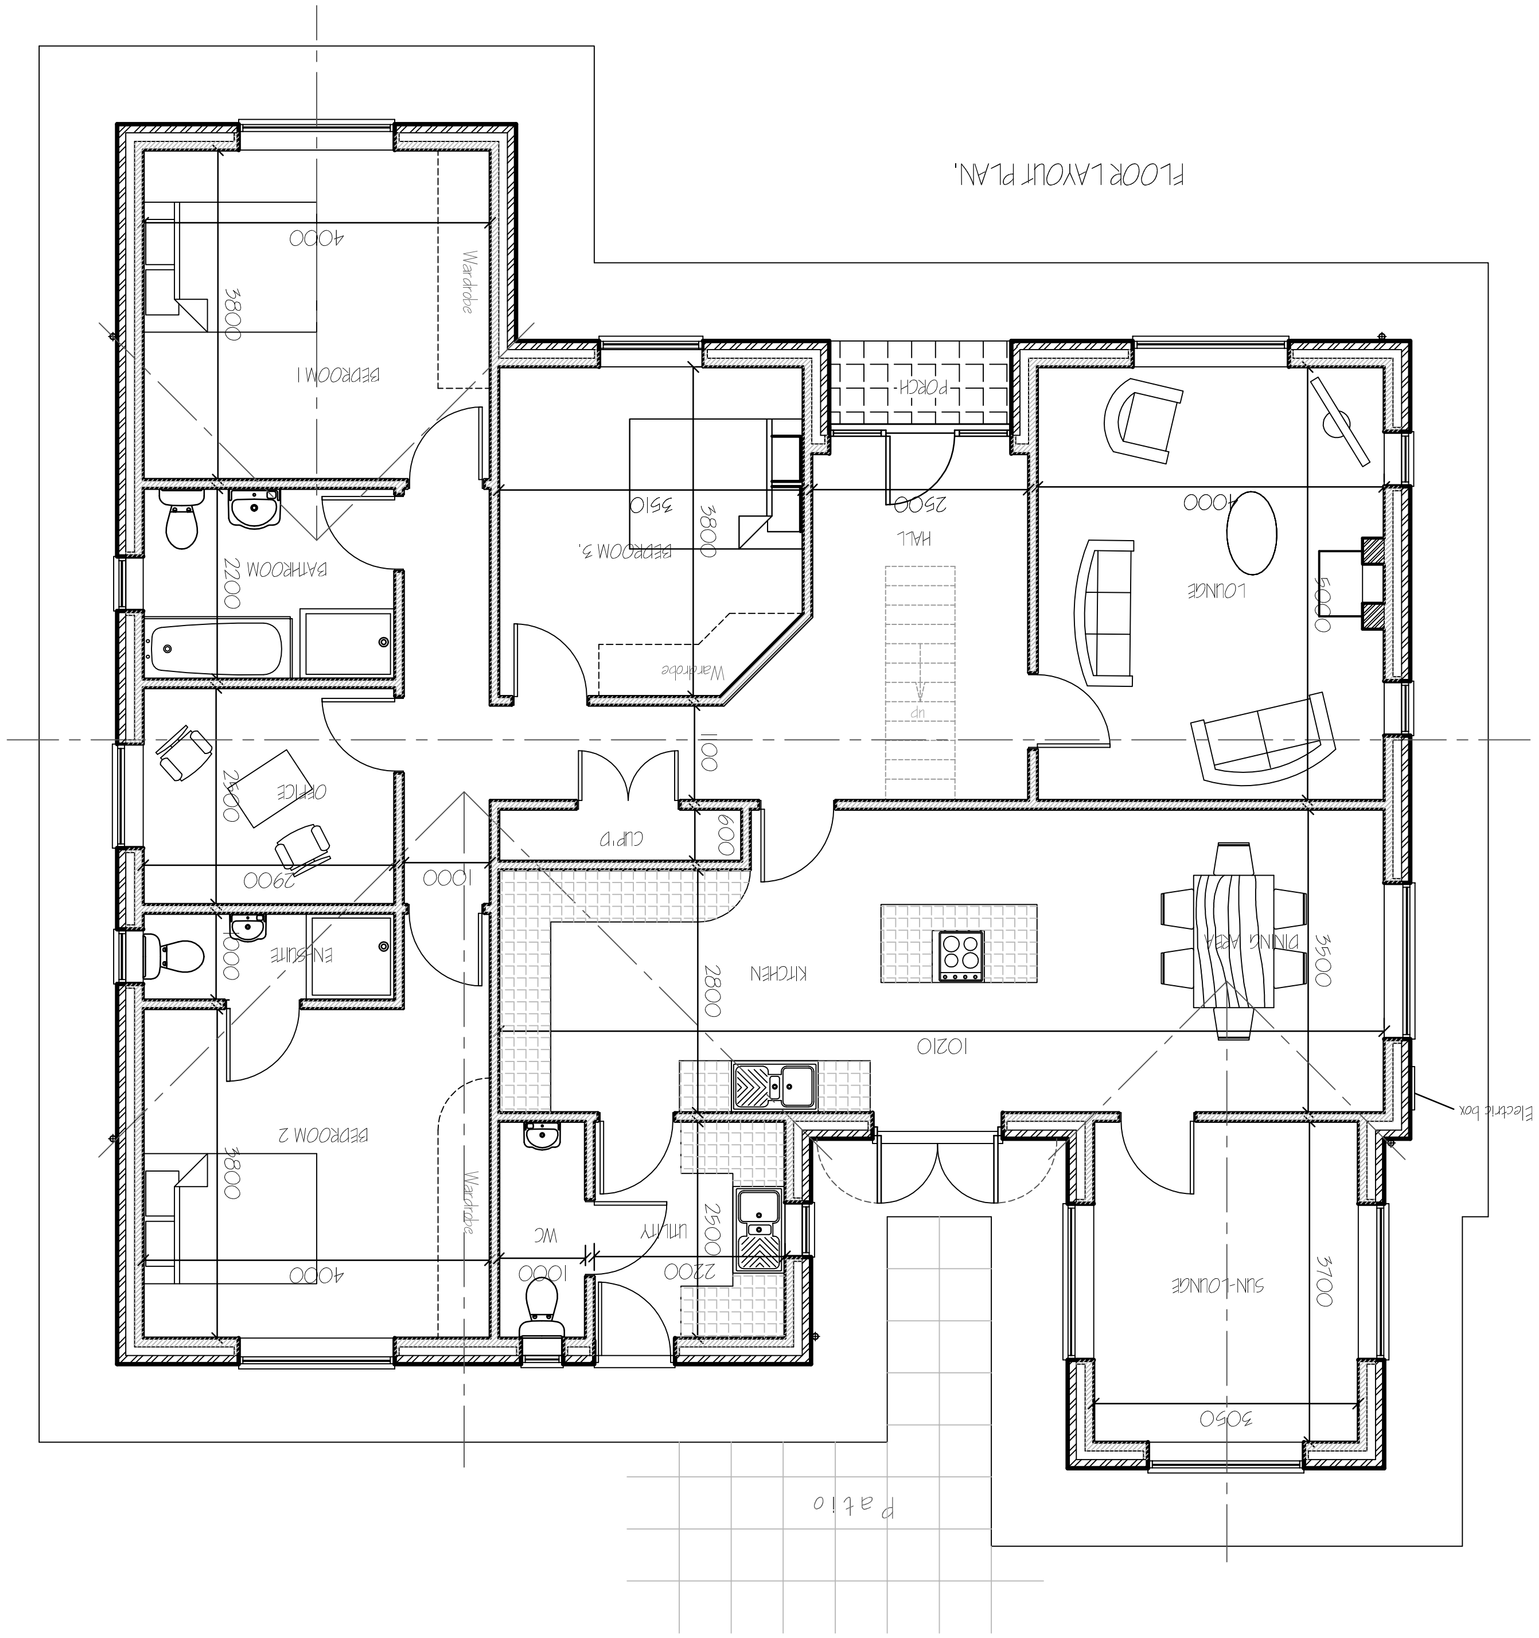

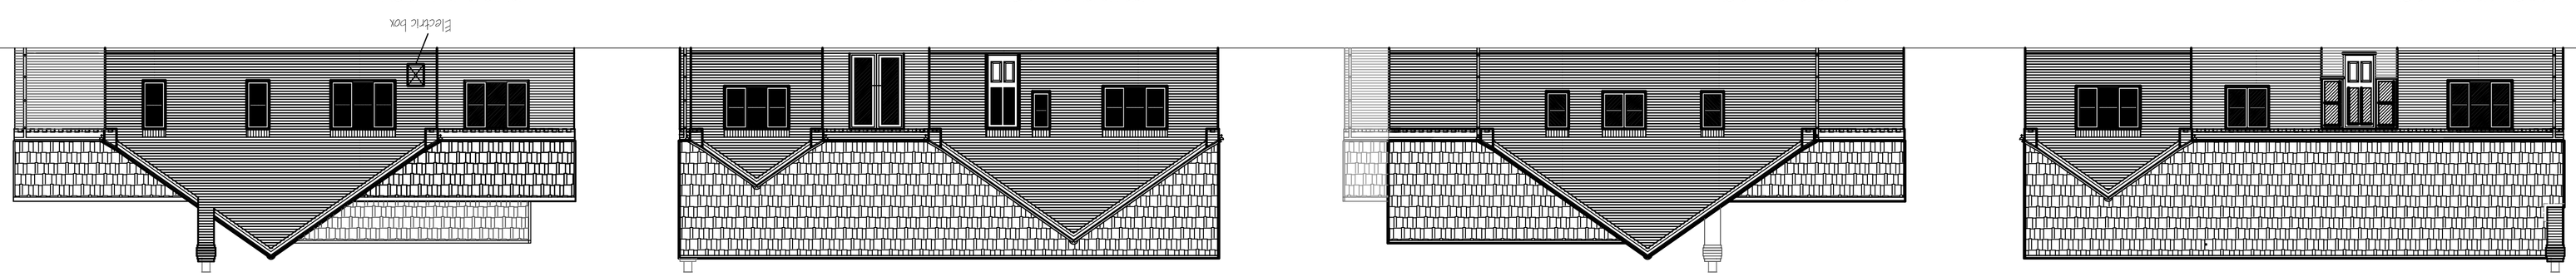

ref:	revision	date

G. R. MERCHANT LTD.
I.ENG AMICE FIWO

ARCHITECTURAL, STRUCTURAL AND LAND DRAINAGE CONSULTANTS

4 Wrights Mews
12A Park Road, Holbeach, Spalding, Lincs. PE12 7EE
Tel: 01406 490800
Fax: 01406 425744
E-Mail: gr.merchant@btconnect.com

Project
RESIDENTIAL DEVELOPMENT.
OFF SARAH GATE LANE.
QUADRING.
SPALDING. LINCS. PE11 4QE.

Client
MR. & MRS. L. PAGER.

Drawing
3 BEDROOM BUNGALOW.
FLOOR PLAN & ELEVATIONS.
PLOT 2.

Job Ref.	Drawing No.
5091-16.	11.
Date	**Drawn**
JULY 2017.	GRM.

Scales
1/ 50. 1/ 100.

DO NOT SCALE FROM THIS DRAWING

This drawing is copyright and may not be altered, traced, photographed or used for any other purpose other than that for which it is issued. The General Contractor is to check all dimensions on site and report any discrepancies to the Architect. All details shown on this drawing including foundations are based upon typical site conditions stated in the area. No responsibility can be accepted for abnormal conditions which may be encountered during construction unless reported in that respect at that stage. Amendments may be considered. Site survey recommended in respect of foundations to establish specific site conditions before foundation work is undertaken. This drawing is limited in the issue of its interest and any representative thereof. It is the client or their appointed agents responsibility to use a contract document date. The works will not be supervised or operated on site by G.R. Merchant Ltd. unless a specific written agreement to that effect is entered into. The purpose of detailing thereof is for the purpose of obtaining Planning / Building Regulation approval. This drawing must not be issued for construction purposes unless signed as approved. Any discrepancies or omissions in the drawings or specification must be reported to the Architect before work commences. Figured dimensions are to be taken in preference to scaling. Contractors must verify all dimensions on site before any work is put in hand or any materials or components prepared. This drawing is the property of G.R. Merchant Ltd. and may not be reproduced or used except by written permission. No liability will be accepted for amendments or additions to the drawing made by persons other than G.R. Merchant Ltd. or their authorised agents. The Employer / Client is advised that should any works need to be carried out to the existing structure in order to comply with the Construction Design and Management Regulations an Independent Planning Supervisor will be required to be appointed by the Employer / Client to oversee the design and construction phases of the project. The Contractor is to ensure adequate temporary bracing is provided to the building during construction and that adequate precautions are taken to prevent collapse of the building or any part of it. Dimensions are not to be scaled from this drawing. Any discrepancies are to be reported to the Architect immediately. Copyright of this drawing is vested in the Architect and the contents may not be used or reproduced without the written consent of the Architect. This drawing is to be read in conjunction with all relevant Structural Engineers calculations and specifications. Any discrepancies are to be reported to the Architect immediately. Figured dimensions are to be taken in preference to scaling. All dimensions are in millimetres unless otherwise stated. Drawing not to be used for construction purposes unless signed as approved by the Local Authority Building Control Officer. Copyright of this drawing is vested in the Architect and may not be reproduced or used except by written permission. If received in electronic format, it is the recipients responsibility to check for viruses before opening or using. We cannot accept responsibility for any loss or damage caused by viruses. It is the recipients responsibility to ensure the attached electronic data is virus free and compatible with their system configuration. No liability will be accepted for amendments made to electronic data after receipt. Only persons authorised by G.R. Merchant Ltd. may add to, amend or delete electronic data issued by G.R. Merchant Ltd. Any unauthorised changes will result in the data being withdrawn and the issuer informed. Recipients of electronic data are deemed to have accepted these conditions.