

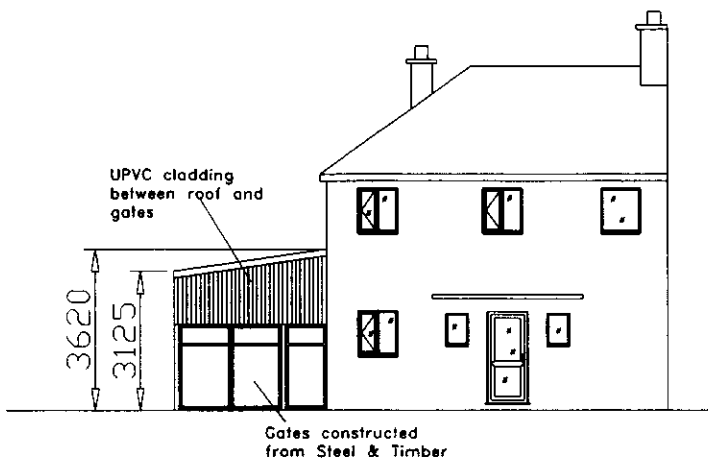



North West Elevation

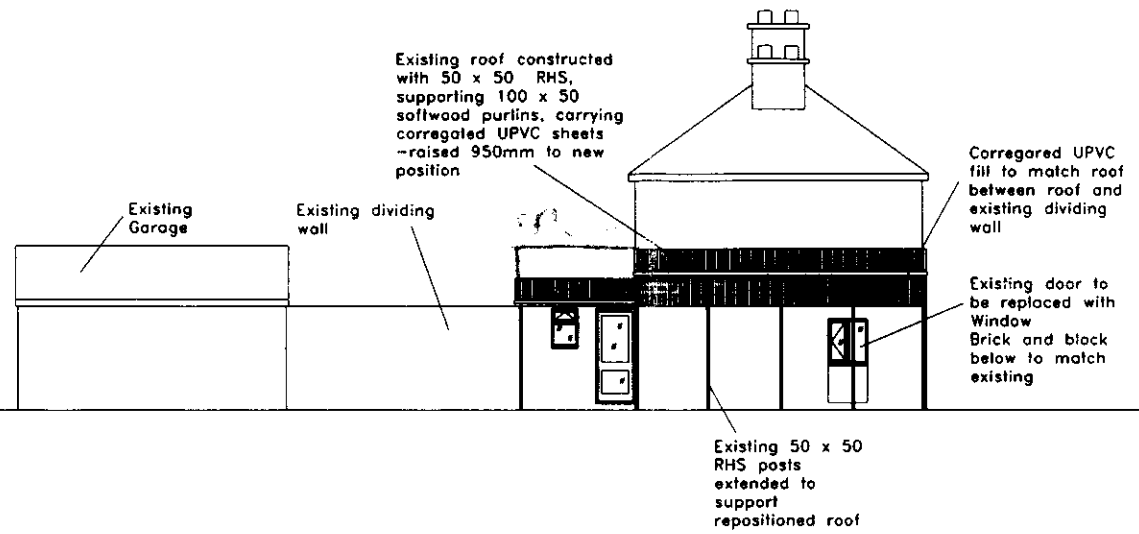

North East Elevation

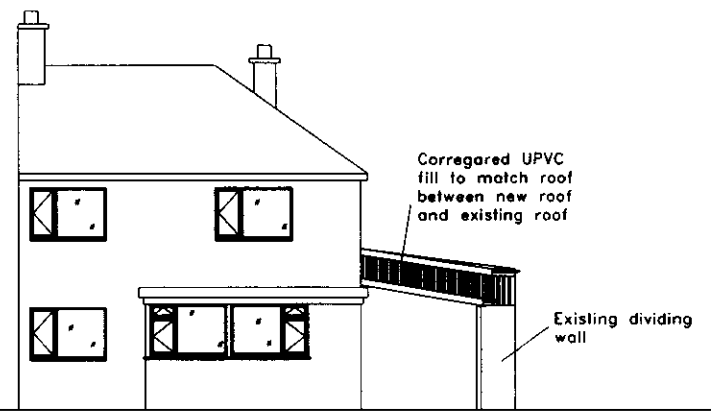


South East Elevation

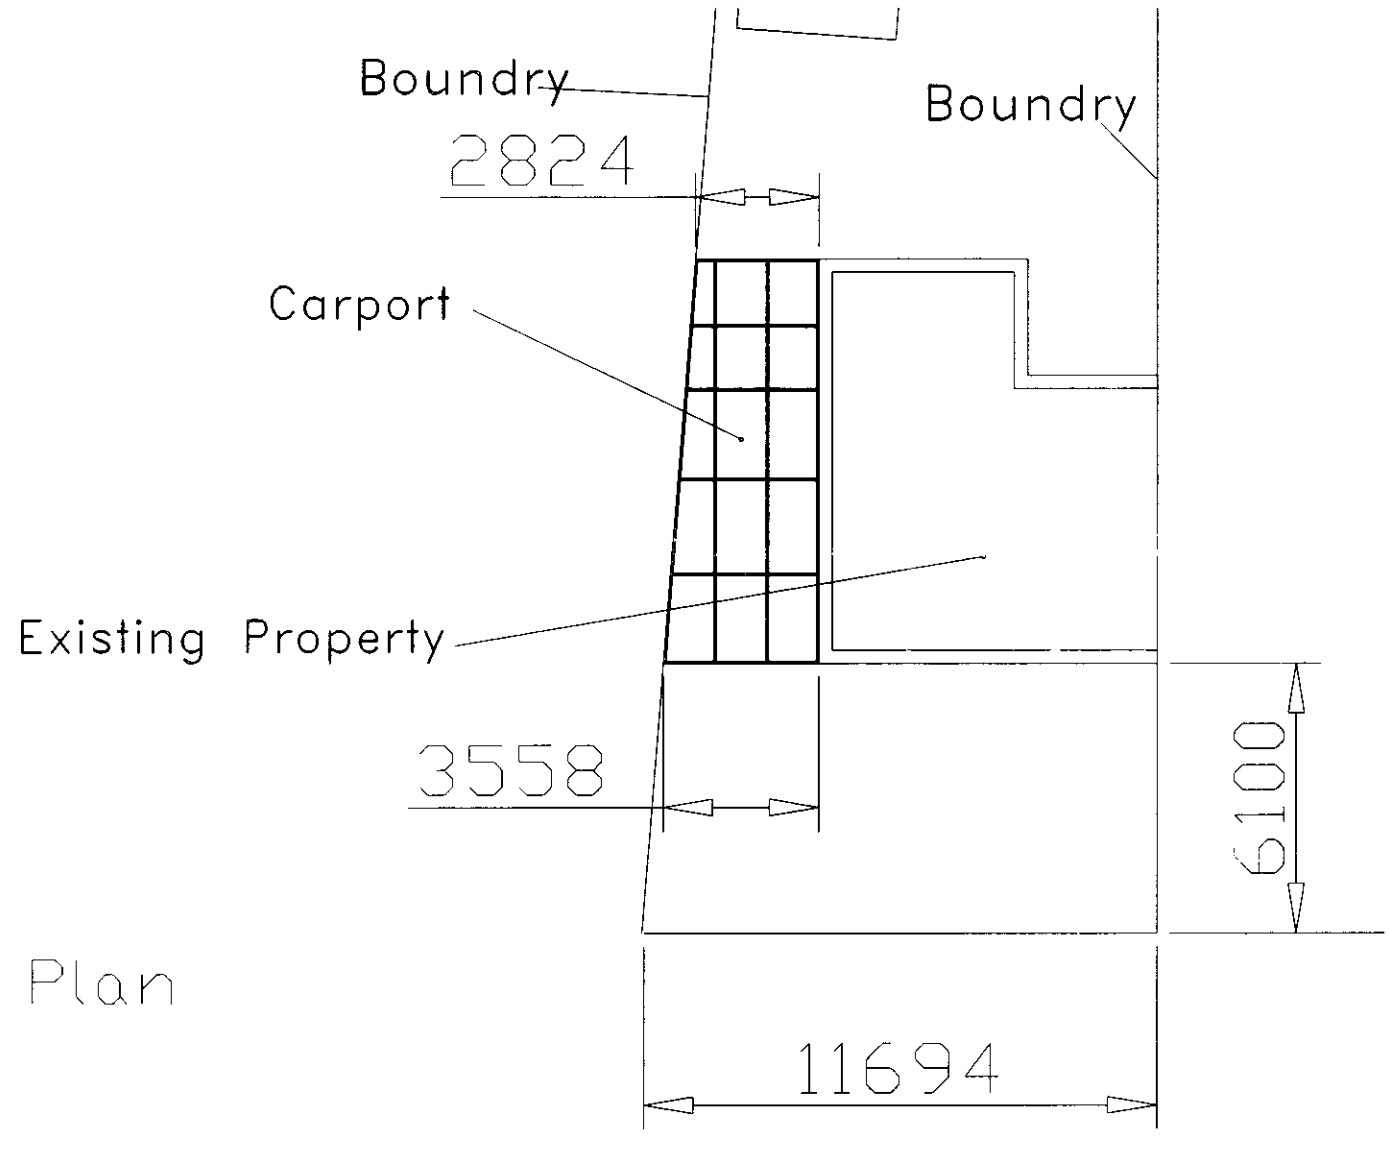

Plan

Block Diagram
Mr J C Woods
49 St Margarets
Quadring
PE11 4PR

Scale - 1:750

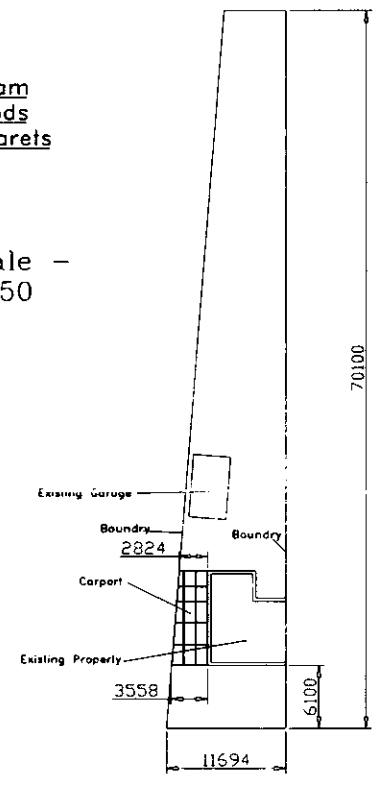

SHDC
Planning & Development
- 9 JUN 2003
Ref 0728/03

Keep

Maple Design Services

Proposed Modifications to Car Port


Mr & Mrs Woods.

49 St Margarets, Quadring, Spalding.
PE11 4PR


Block Plan, Plan & Elevations - Scale 1:175 unless noted

Drawn - SW Rev 1 10/02/03


SUPERSEDED

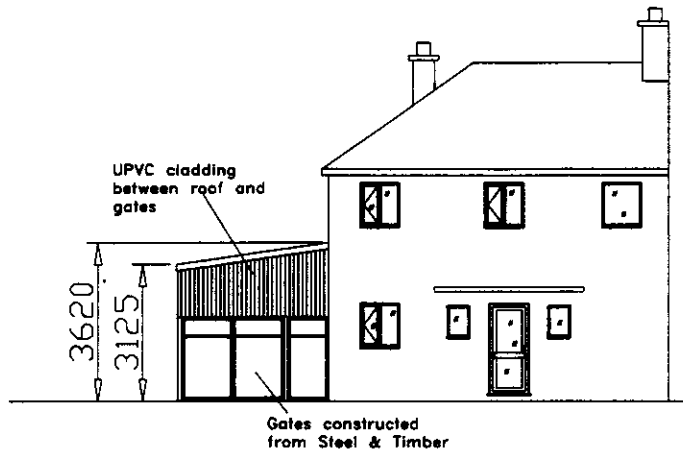


North West Elevation

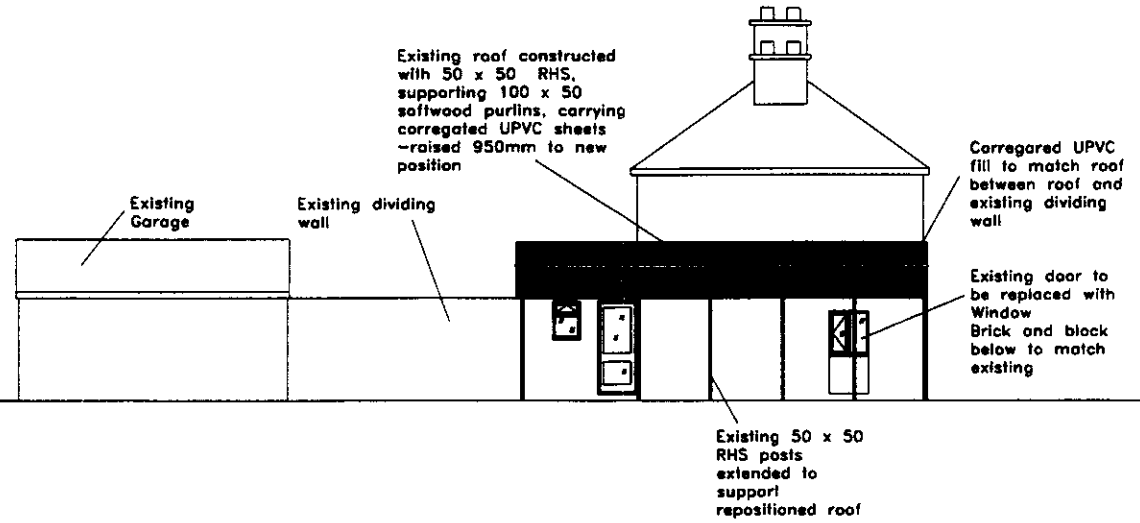

North East Elevation

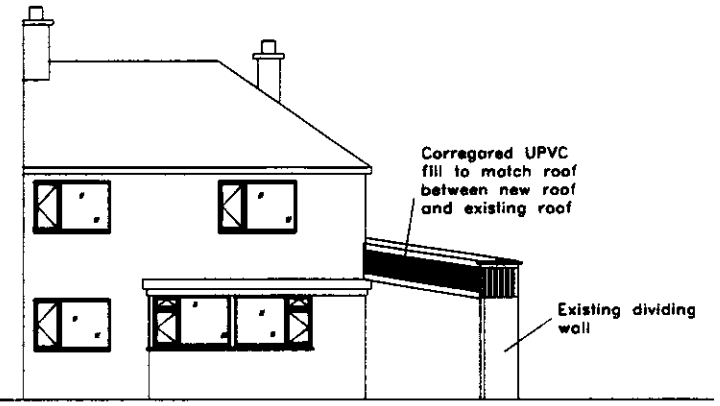


South East Elevation

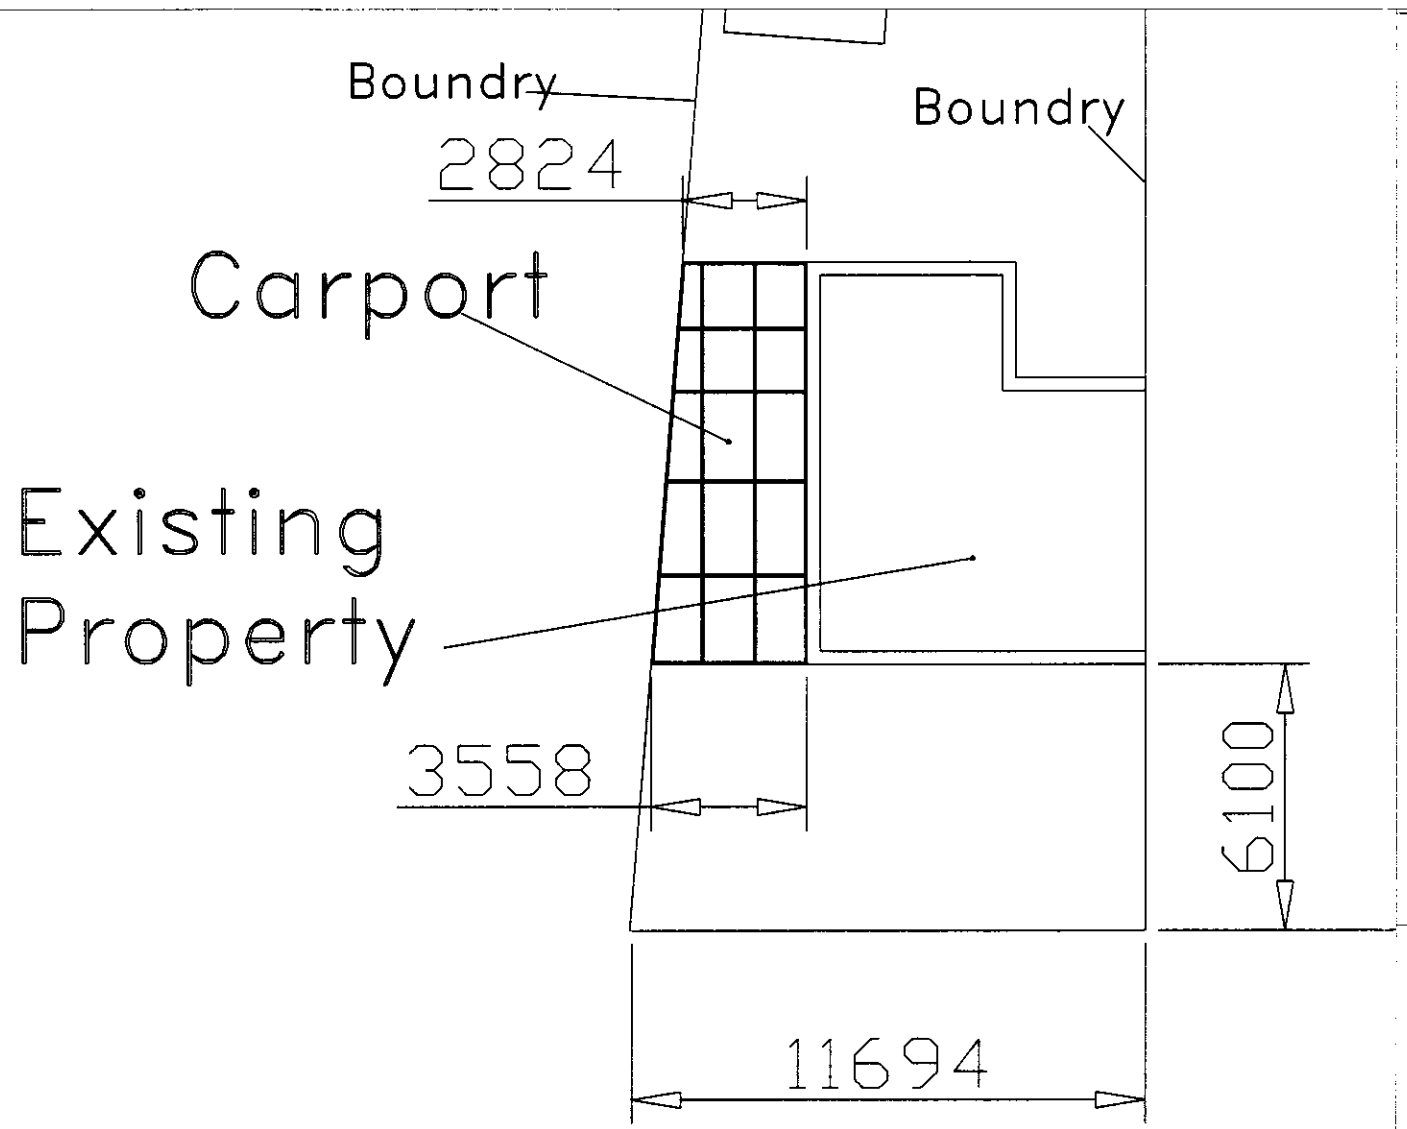

Block Diagram
Mr J C Woods
49 St Margarets
Quadring
PE11 4PR

Scale - 1:750

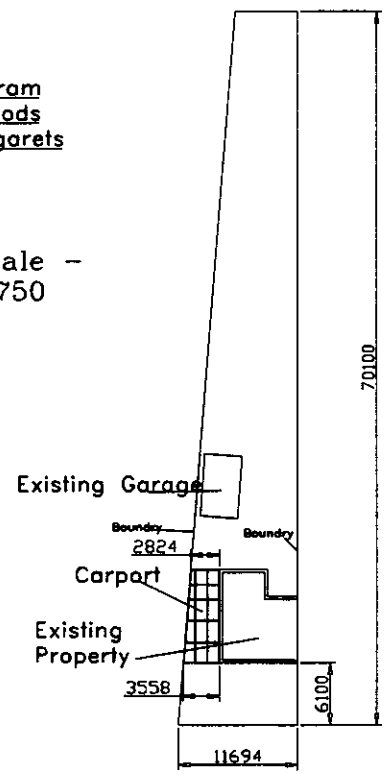

SHDC
Planning Development
17 JUL 2003
E 0728/03/F

A1.

Maple Design Services

Proposed Modifications to Car Port

Mr & Mrs Woods.

49 St Margarets, Quadring, Spalding.
PE11 4PR

Block Plan, Plan & Elevations - Scale 1:175 unless noted

Drawn - SW Rev 2 12/07/03

DETERMINED PLAN