
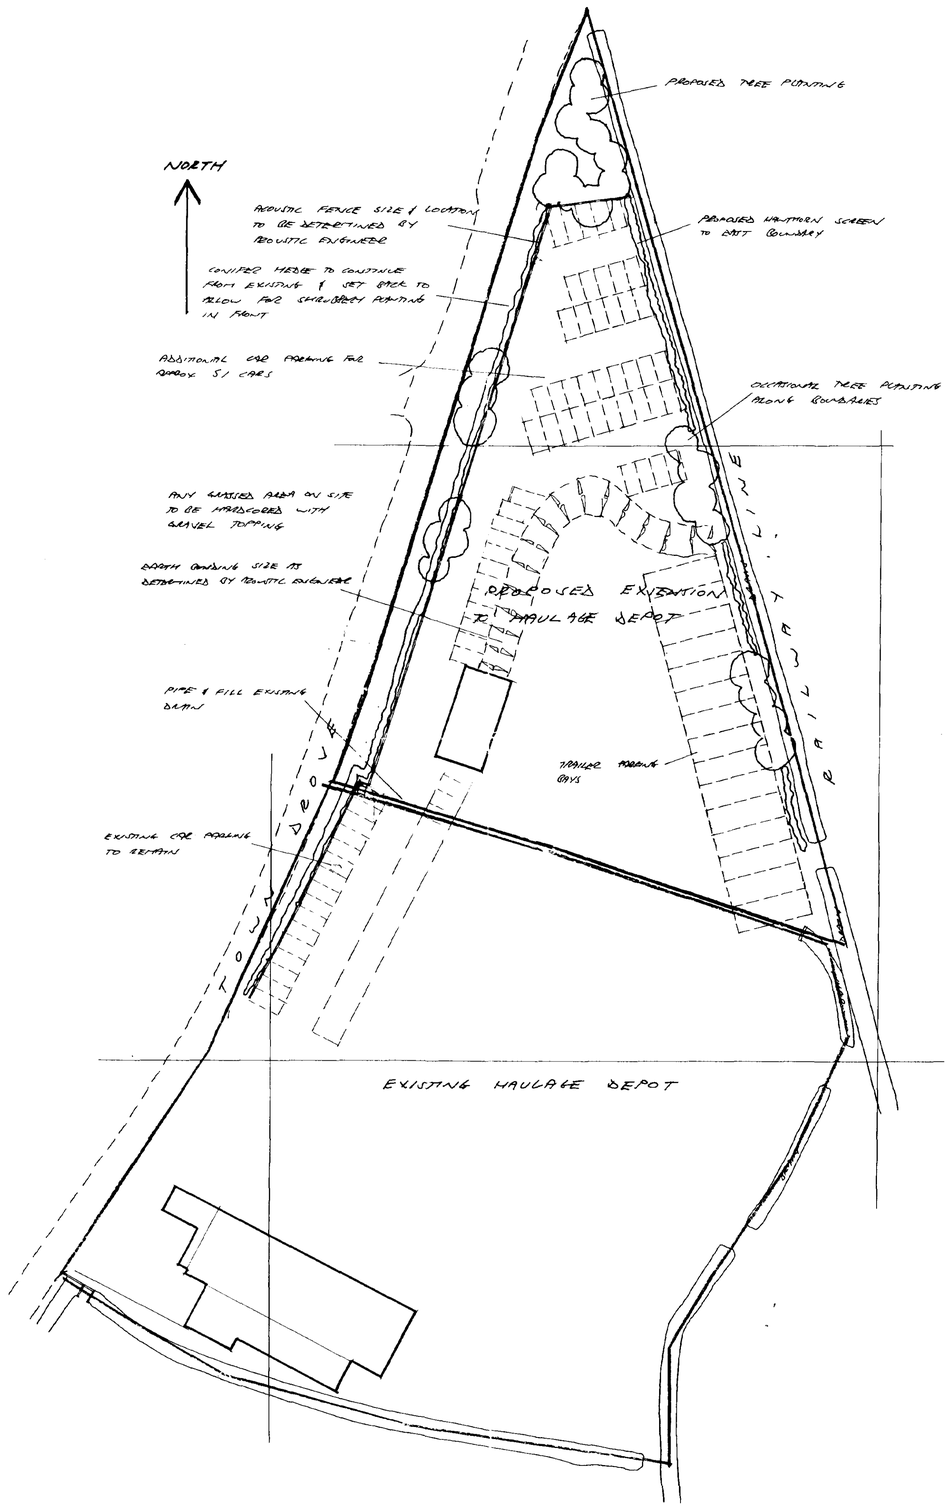


SITE PLAN scale 1-500
existing land surveyed
proposed land as enlarged from O/S

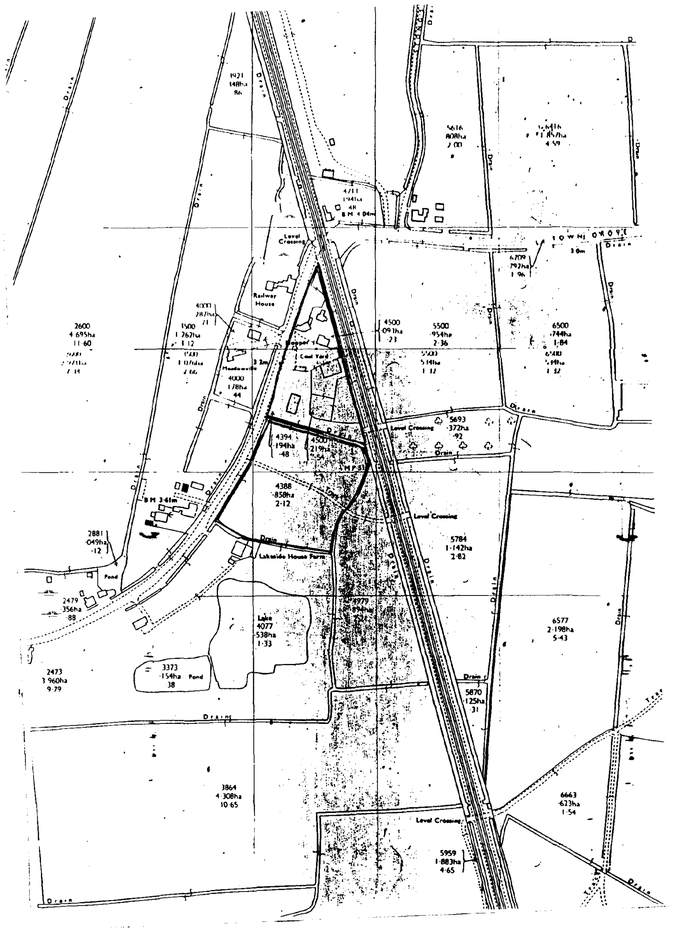

LOCATION PLAN scale 1-2500
TAKEN FROM O/S SHEET TF2032 & 2132
TF2033 & 2133

CONTRACTOR TO CHECK ALL DIMENSIONS ON SITE BEFORE WORK COMMENCES.

revision	date	init.	revision details
A	10.8.94	AT	ADD DETAIL TO SITE EXTENSION

AMENDED PLAN
Ref.

SUPERSEDED
But Retain

SOUTH HOLLAND D.C.
PLANNING
10 OCT 1994
TF 0731/94


PODDINGTONS
Architectural Design Consultants
43 Double Street, Spalding, Lincs. PE11 2AA
Tel: 0775 761856 & 768296. Fax: 0775 710218

project
HARGRAVE INTERNATIONAL.
TOWN DROVE, QUADRING.
PROPOSED CHANGE OF USE


drawing

scale: AS SHOWN
drawing no.: 2585 - 1
A
JULY 94
checked

SUMMIT

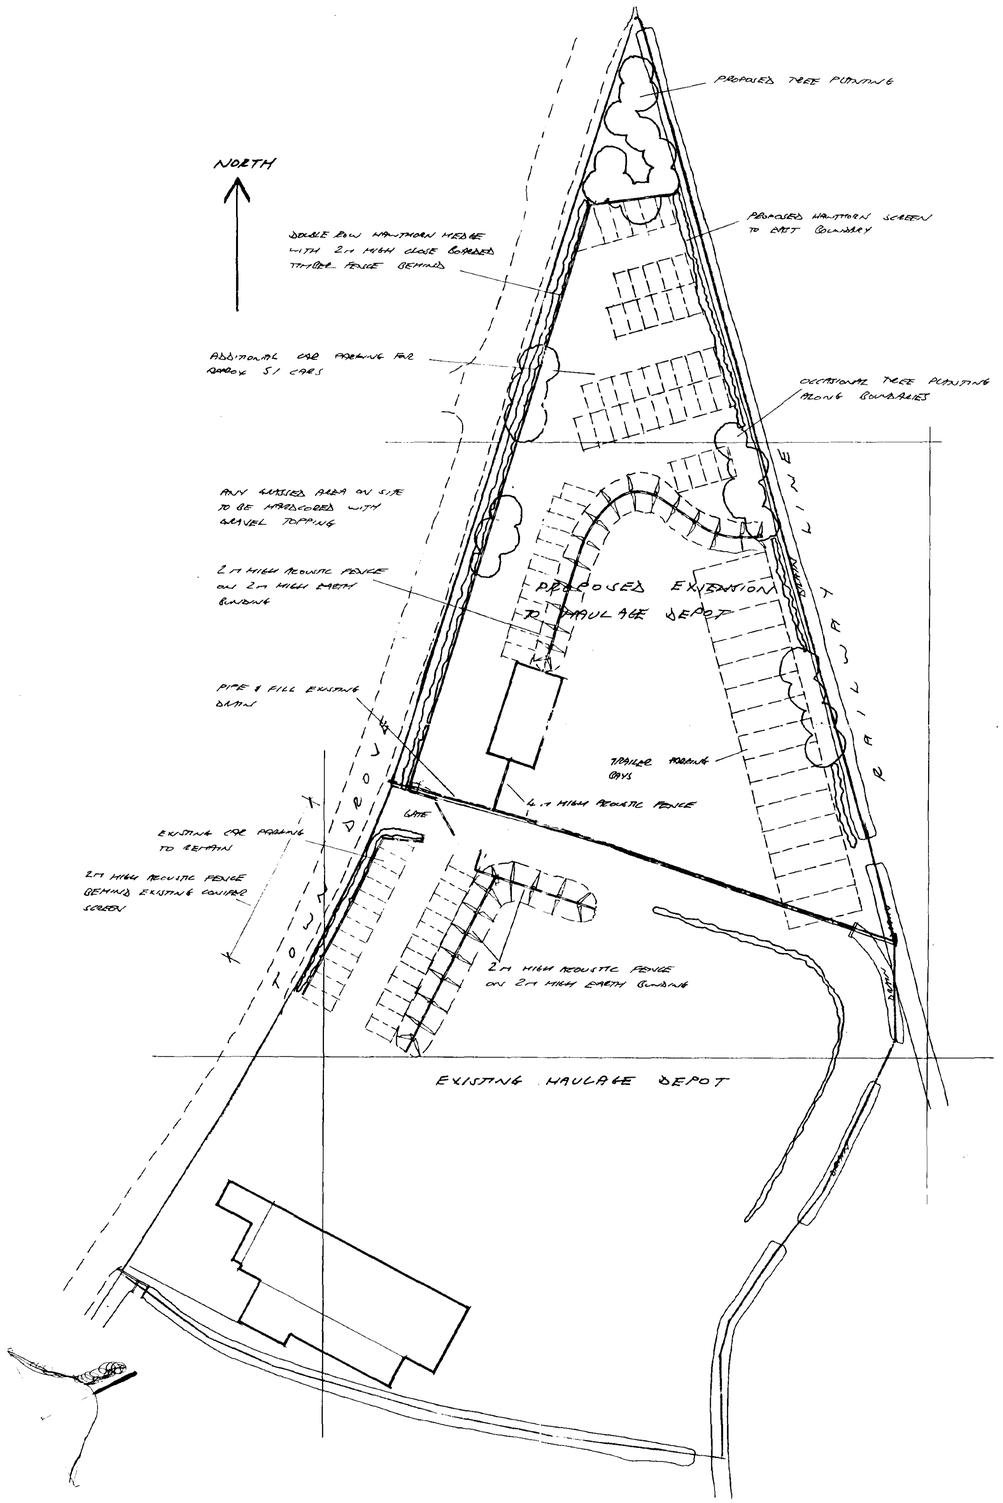

SITE PLAN scale 1-500
existing land surveyed
proposed land as enlarged from O/S

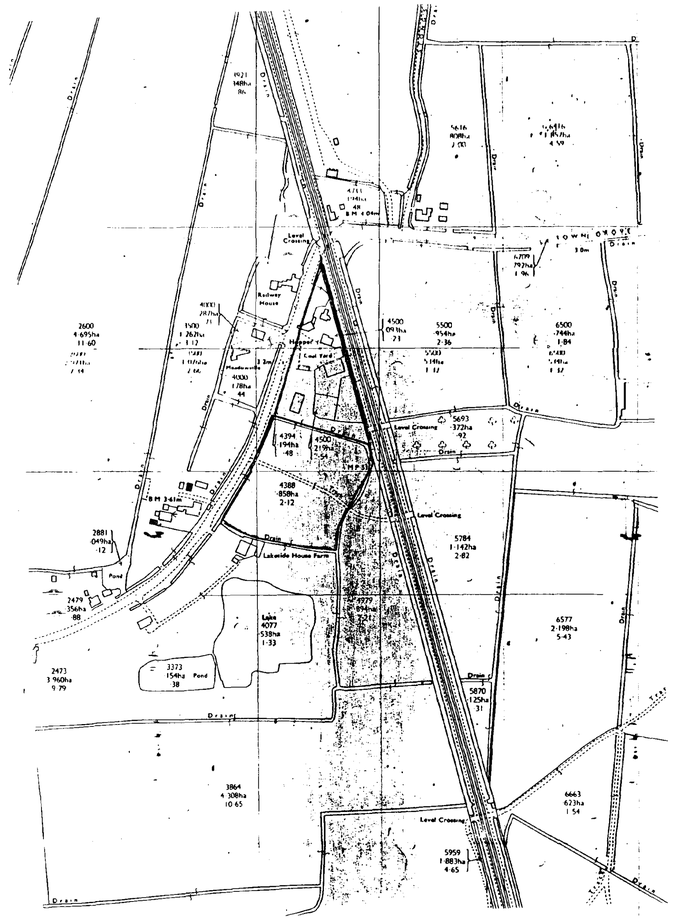

LOCATION PLAN scale 1-2500
TAKEN FROM O/S SHEET TF 2032 & 2132
TF 2033 & 2133

SOUTH HOLLAND D.C.
PLANNING DEPT.
07 DEC 1994
REF. H15/0731/94

DETERMINED
PLAN

CONTRACTOR TO CHECK
ALL DIMENSIONS ON SITE
BEFORE WORK COMMENCES.

revision	date	init.	revision details
A	21.10.94	JS	ADD BOUNDARY TO SITE EXTENSION
B	25.11.94	JS	ALT FENCE & BUNDS LOCATIONS
C	1.12.94	JS	MOVE NEW HEDGE & FENCE 1.5m FROM NEW AND REMOVAL LINE

PODDINGTONS
Architectural Design Consultants

43 Double Street, Spalding, Lincs. PE11 2AA
Tel: 0775 761856 & 768296. Fax: 0775 710218

project
HARGRAVE INTERNATIONAL.
TOWN DROVE, QUADRING.
PROPOSED CHANGE OF USE

drawing


scale
AS SHOWN

drawing no.
2585 · 1


A3

MAY 94

SUMMIT

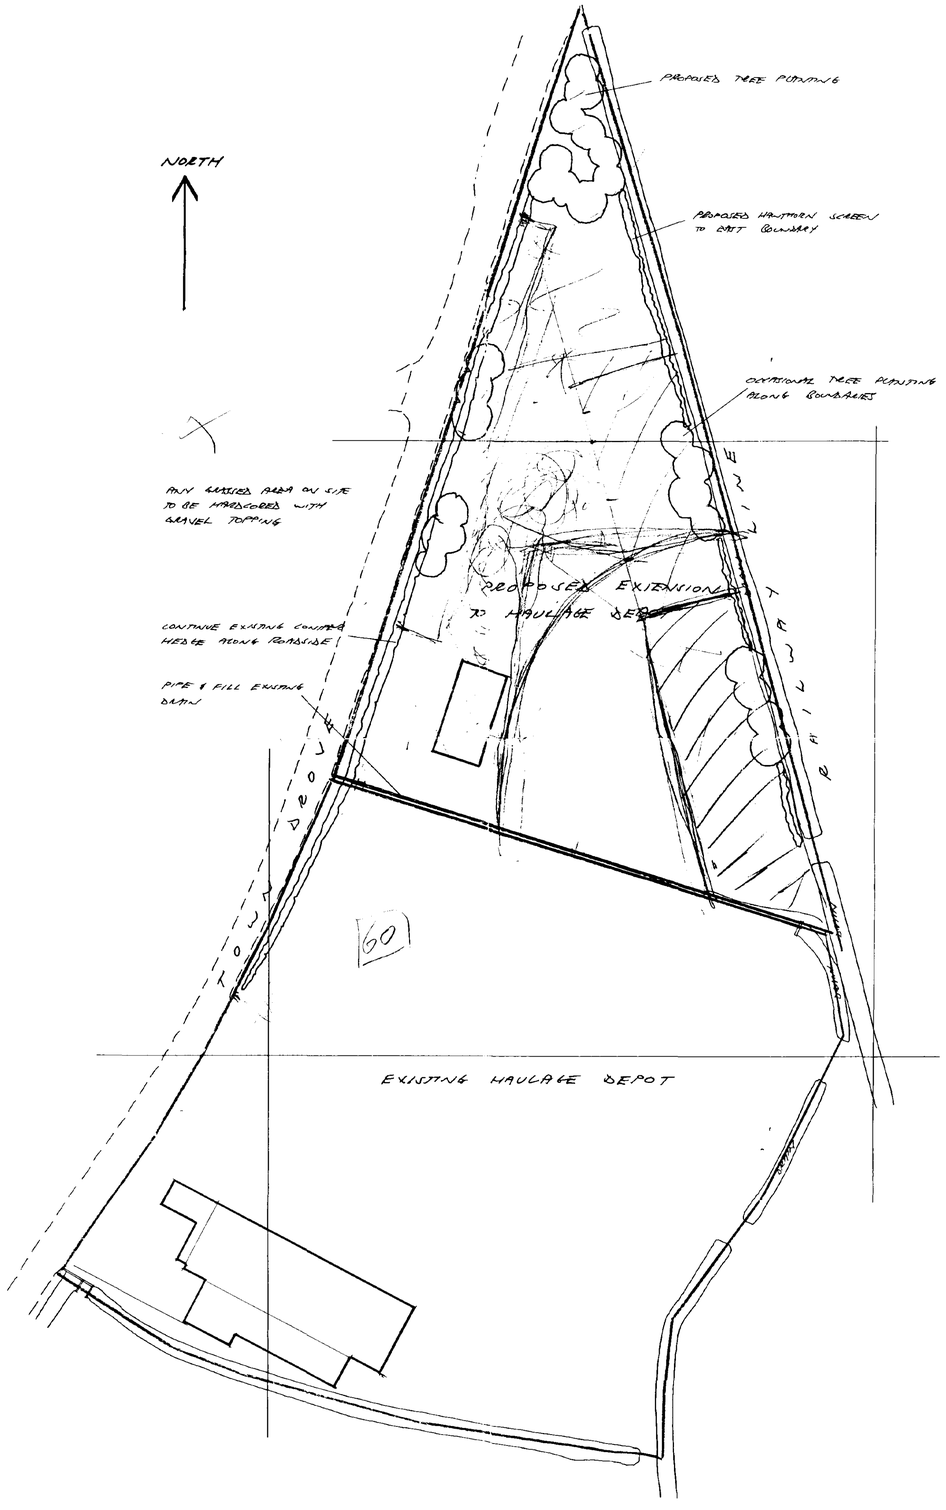

SITE PLAN scale 1-500
existing land surveyed
proposed land as enlarged from O/S

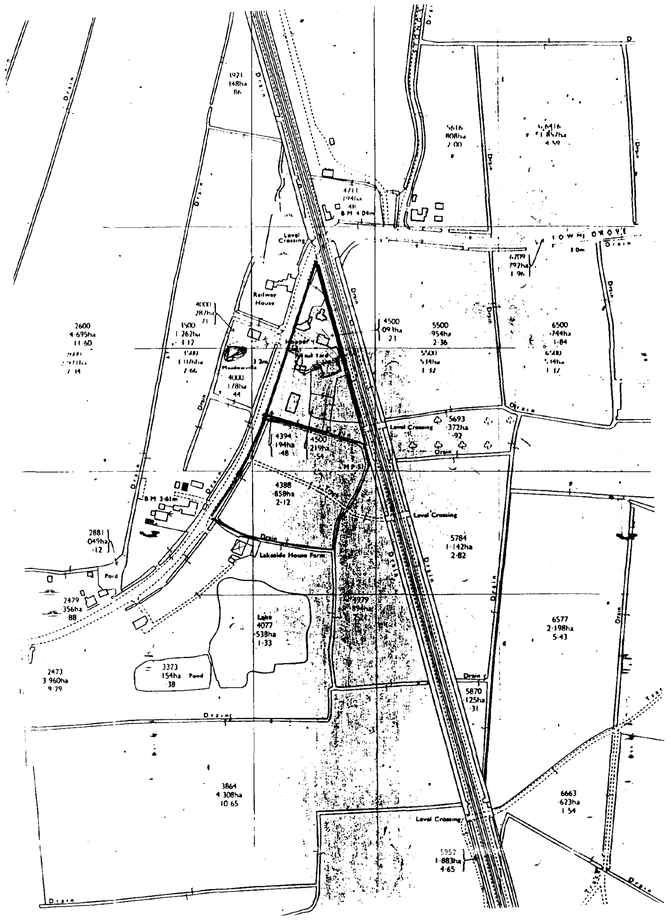

LOCATION PLAN scale 1-2500
TAKEN FROM O/S SHEET TF2032 & 2132
TF2033 & 2133

90A 130/2.

SOUTH HOLLAND D.C.
PLAN DEPT.
28 JUL 1994
REF ...0731.94...

SUPERSEDED
But Retain.

CONTRACTOR TO CHECK ALL DIMENSIONS ON SITE BEFORE WORK COMMENCES.

revision	date	init.	revision details

PODDINGTONS
Architectural Design Consultants
43 Double Street, Spalding, Lincs. PE11 2AA
Tel: 0775 761856 & 768296. Fax: 0775 710218

project
HARGRAVE INTERNATIONAL.
TOWN DROVE, QUADRING.
PROPOSED CHANGE OF USE

drawing

scale	drawing no.
AS SHOWN	2585 · 1
JULY 94	checked