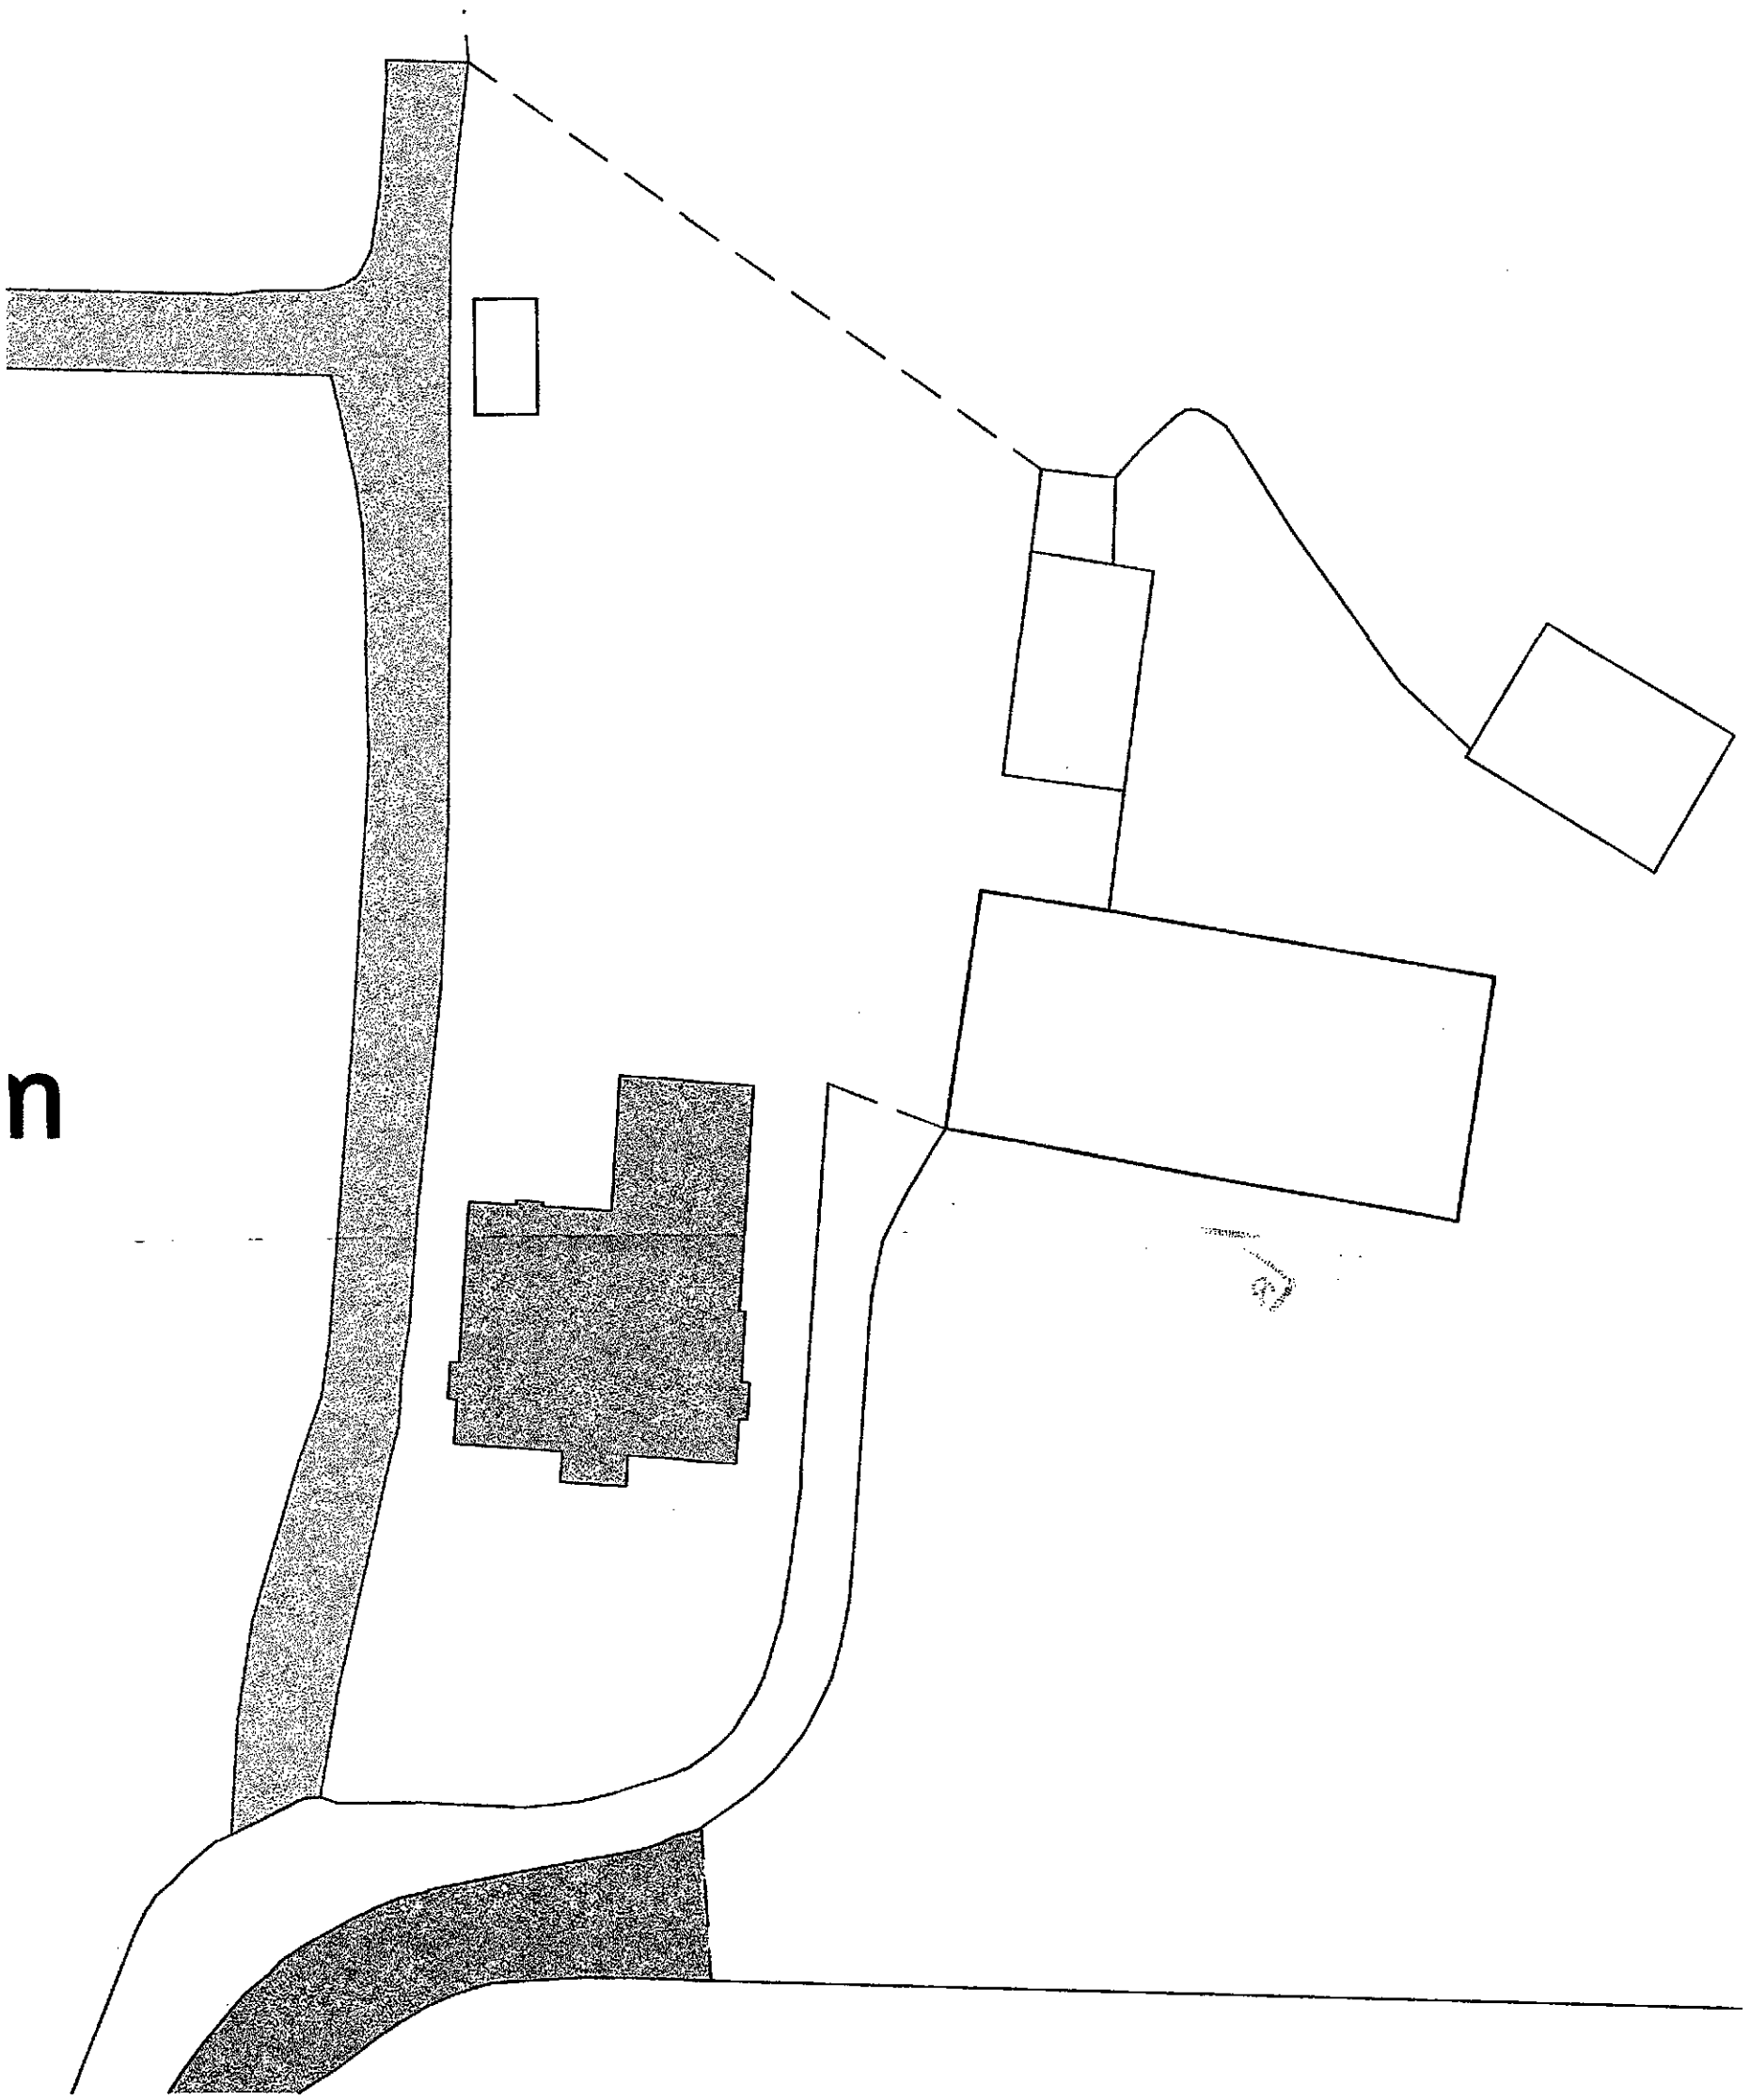


n

Site Block Plan

Scale 1:250

SHDC
Planning & Development
0 1 OCT 2009
Ref: 0782-09

N


renway Design Ltd
2nd Floor - 5B Sheepmarket
Spalding
PE11 1BH
Tel: 01775 768 921
e-mail: enquiries@renwaydesign.co.uk

Site :
Ground Floor Kitchen Extension to:
Izzat Lane Farm
Sarah Gate Lane
Quadring
PE11 4QE

Client :
Mr & Mrs Iszatt

Date : *****
Scale : as noted

Drawing No:
1786-02

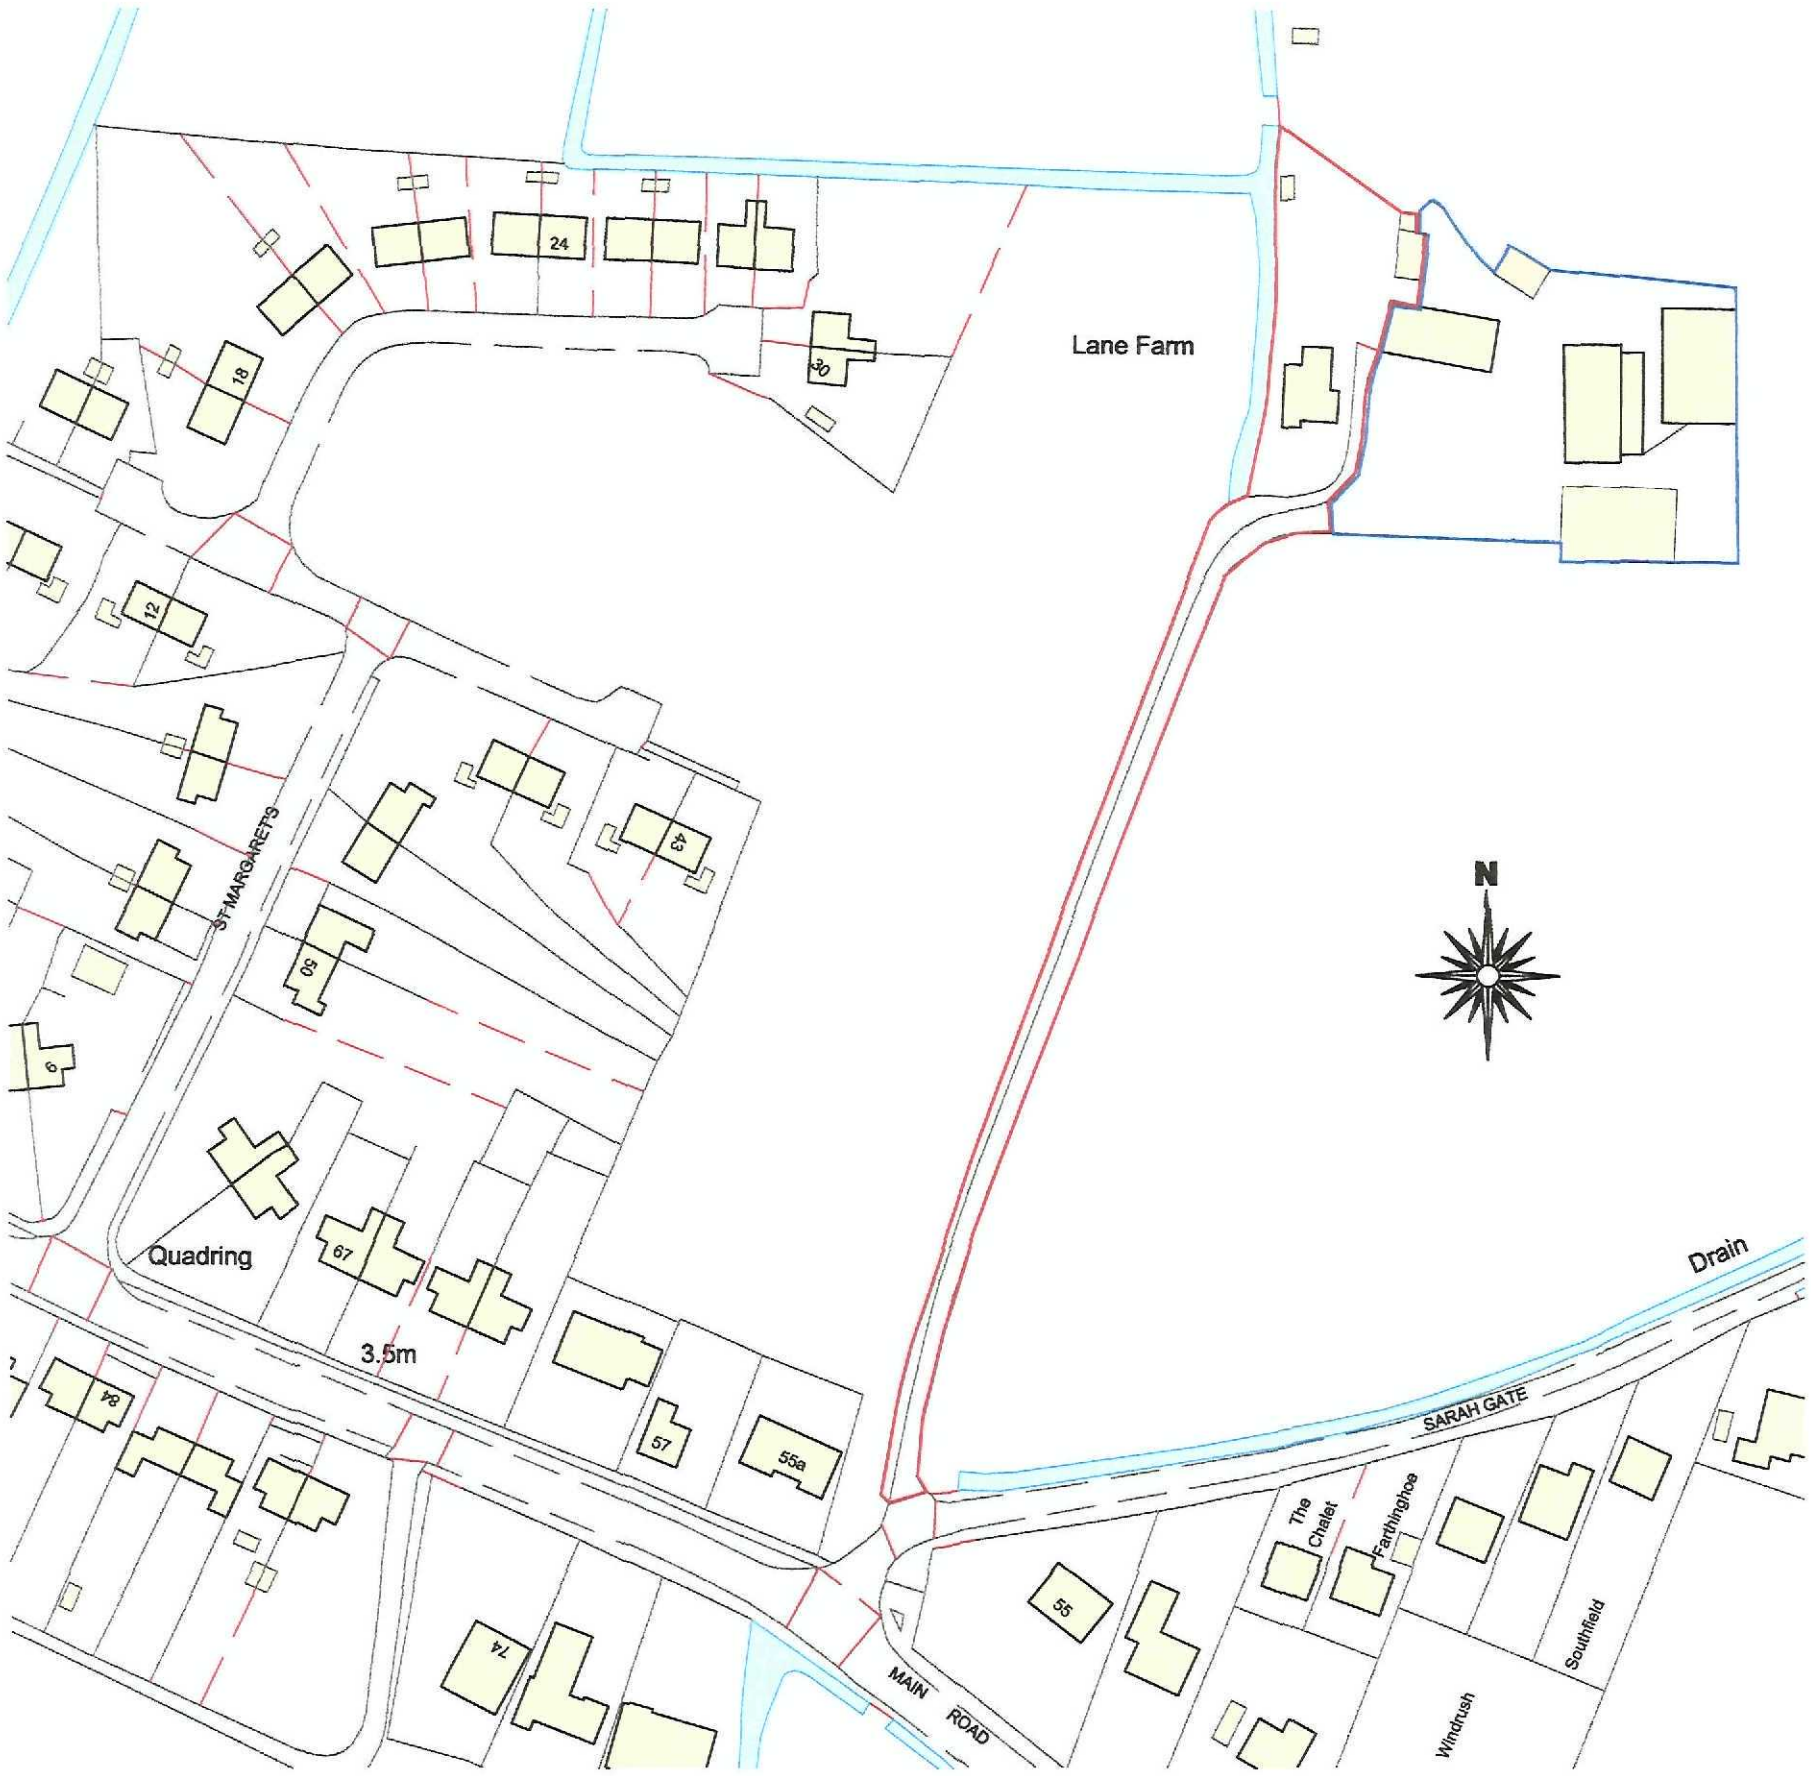

Site Location Plan

Scale 1:1250

SHDC
Planning & Development
01 OCT 2009
Ref: 0782-09

FILE COPY


remway Design Ltd
2nd Floor - 5B Sheepmarket
Spalding
PE11 1BH
Tel: 01775 768 921
e-mail: enquiries@remwaydesign.co.uk

Site :
Ground Floor Kitchen Extension to:
Izzat Lane Farm
Sarah Gate Lane
Quadring
PE11 4QE

Client :
Mr & Mrs Iszatt

Date : *****
Scale : as noted

Drawing No:
1786-01

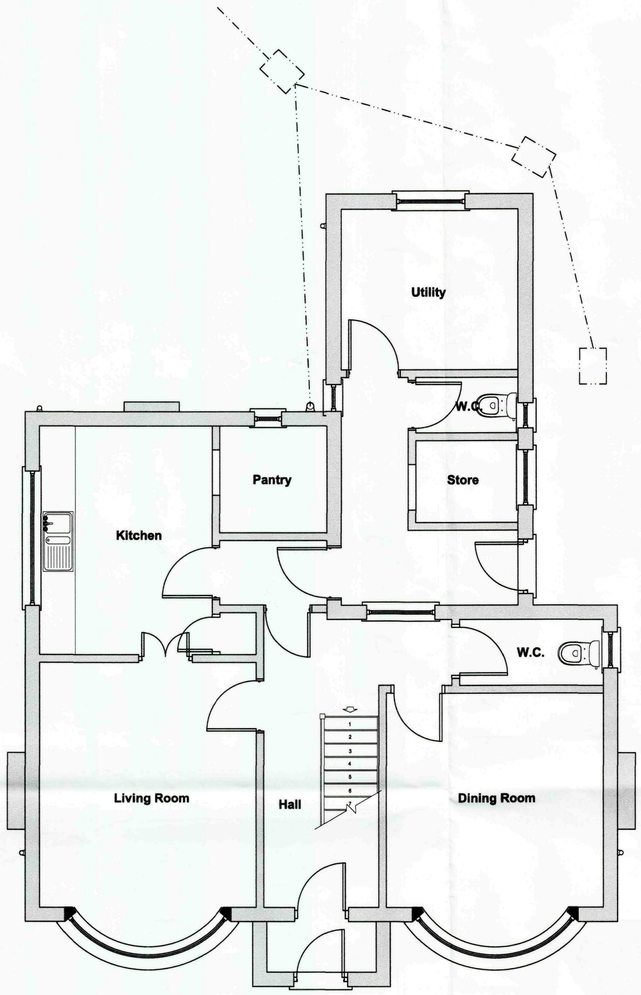

Existing Ground Floor Plan

Scale 1:50




Existing Side Elevation

Scale 1:100



Existing Rear Elevation

Scale 1:100

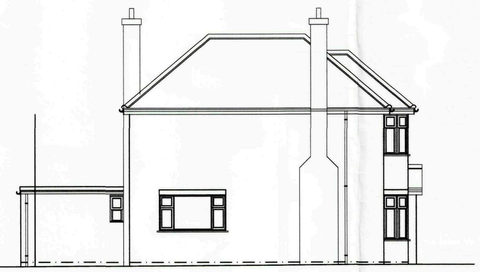

Existing Side Elevation

Scale 1:100

SHDC
Planning & Development
01 OCT 2009
Ref: 0782-09

GENERAL CONDITIONS
Contractors are responsible for checking all dimensions on site when work commences and before ordering any materials.Any discrepancies should be brought to the attention of the Client for remedial action before commencing further.

All materials not specified to be of a standard suitable for the work proposed and be fit for purpose.All work to be in accordance with good building practise and all necessary BS codes for Workmanship on Building Sites.

Revisions

Client:
Mr & Mrs Iszatt


Site:
Ground Floor Kitchen Extension to:
Izzat Lane Farm
Sarah Gate Lane
Quadring
PE11 4QE

Drg Title:
Existing Plan & Elevations

remway Design Ltd
2nd Floor - 5B Sheepmarket
Spalding
PE11 1BH
Tel : 01775 768 921
e-mail: enquiries@remwaydesign.co.uk


Drg Size	Drawing Number	Revision:
A1	1786-03	

Contractor to check all Dimensions on site prior to ordering materials / commencing work.Do Not Scale from this Drawing - If in doubt then please ask

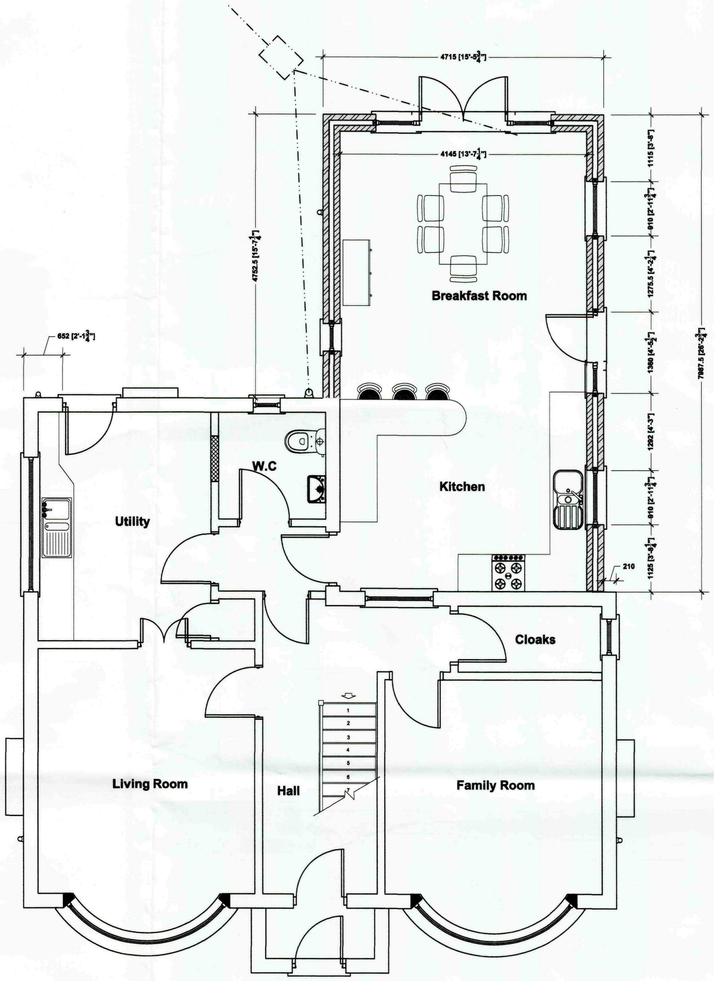

Proposed Ground Floor Plan

Scale 1:50

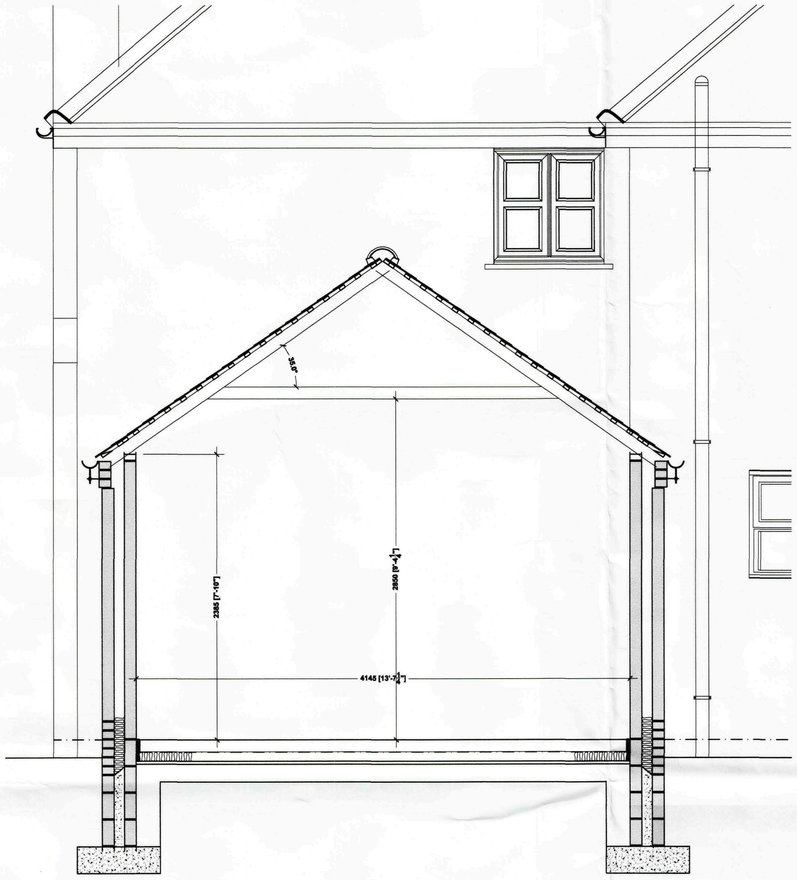

Proposed Section

Scale 1:25



Proposed Side Elevation

Scale 1:100



Proposed Rear Elevation

Scale 1:100



Existing Side Elevation

Scale 1:100

SHDC
Planning & Development
01 OCT 2009
Ref: 0782-09

GENERAL CONDITIONS
Contractors are responsible for checking all dimensions on site when work commences and before ordering any materials.Any discrepancies should be brought to the attention of the Client for remedial action before commencing further.

All materials not specified to be of a standard suitable for the work proposed and be fit for purpose.All work to be in accordance with good building practise and all necessary BS codes for Workmanship on Building Sites.

Revisions

B - 29.09.09 - Amended to suit Clients comments
A - 24.09.09 - Amended to suit Clients comments

Client:
Mr & Mrs Iszatt

Site:
Ground Floor Kitchen Extension to:
Izzat Lane Farm
Sarah Gate Lane
Quadring
PE11 4QE

Drg Title: **Proposed Plan,Elevations & Section**

remway Design Ltd
2nd Floor - 5B Sheepmarket
Spalding
PE11 1BH
Tel : 01775 768 921
e-mail: enquiries@remwaydesign.co.uk

Drg Size	Drawing Number	Revision:
A1	1786-04	"B"

Contractor to check all Dimensions on site prior to ordering materials / commencing work.Do Not Scale from this Drawing - If in doubt then please ask