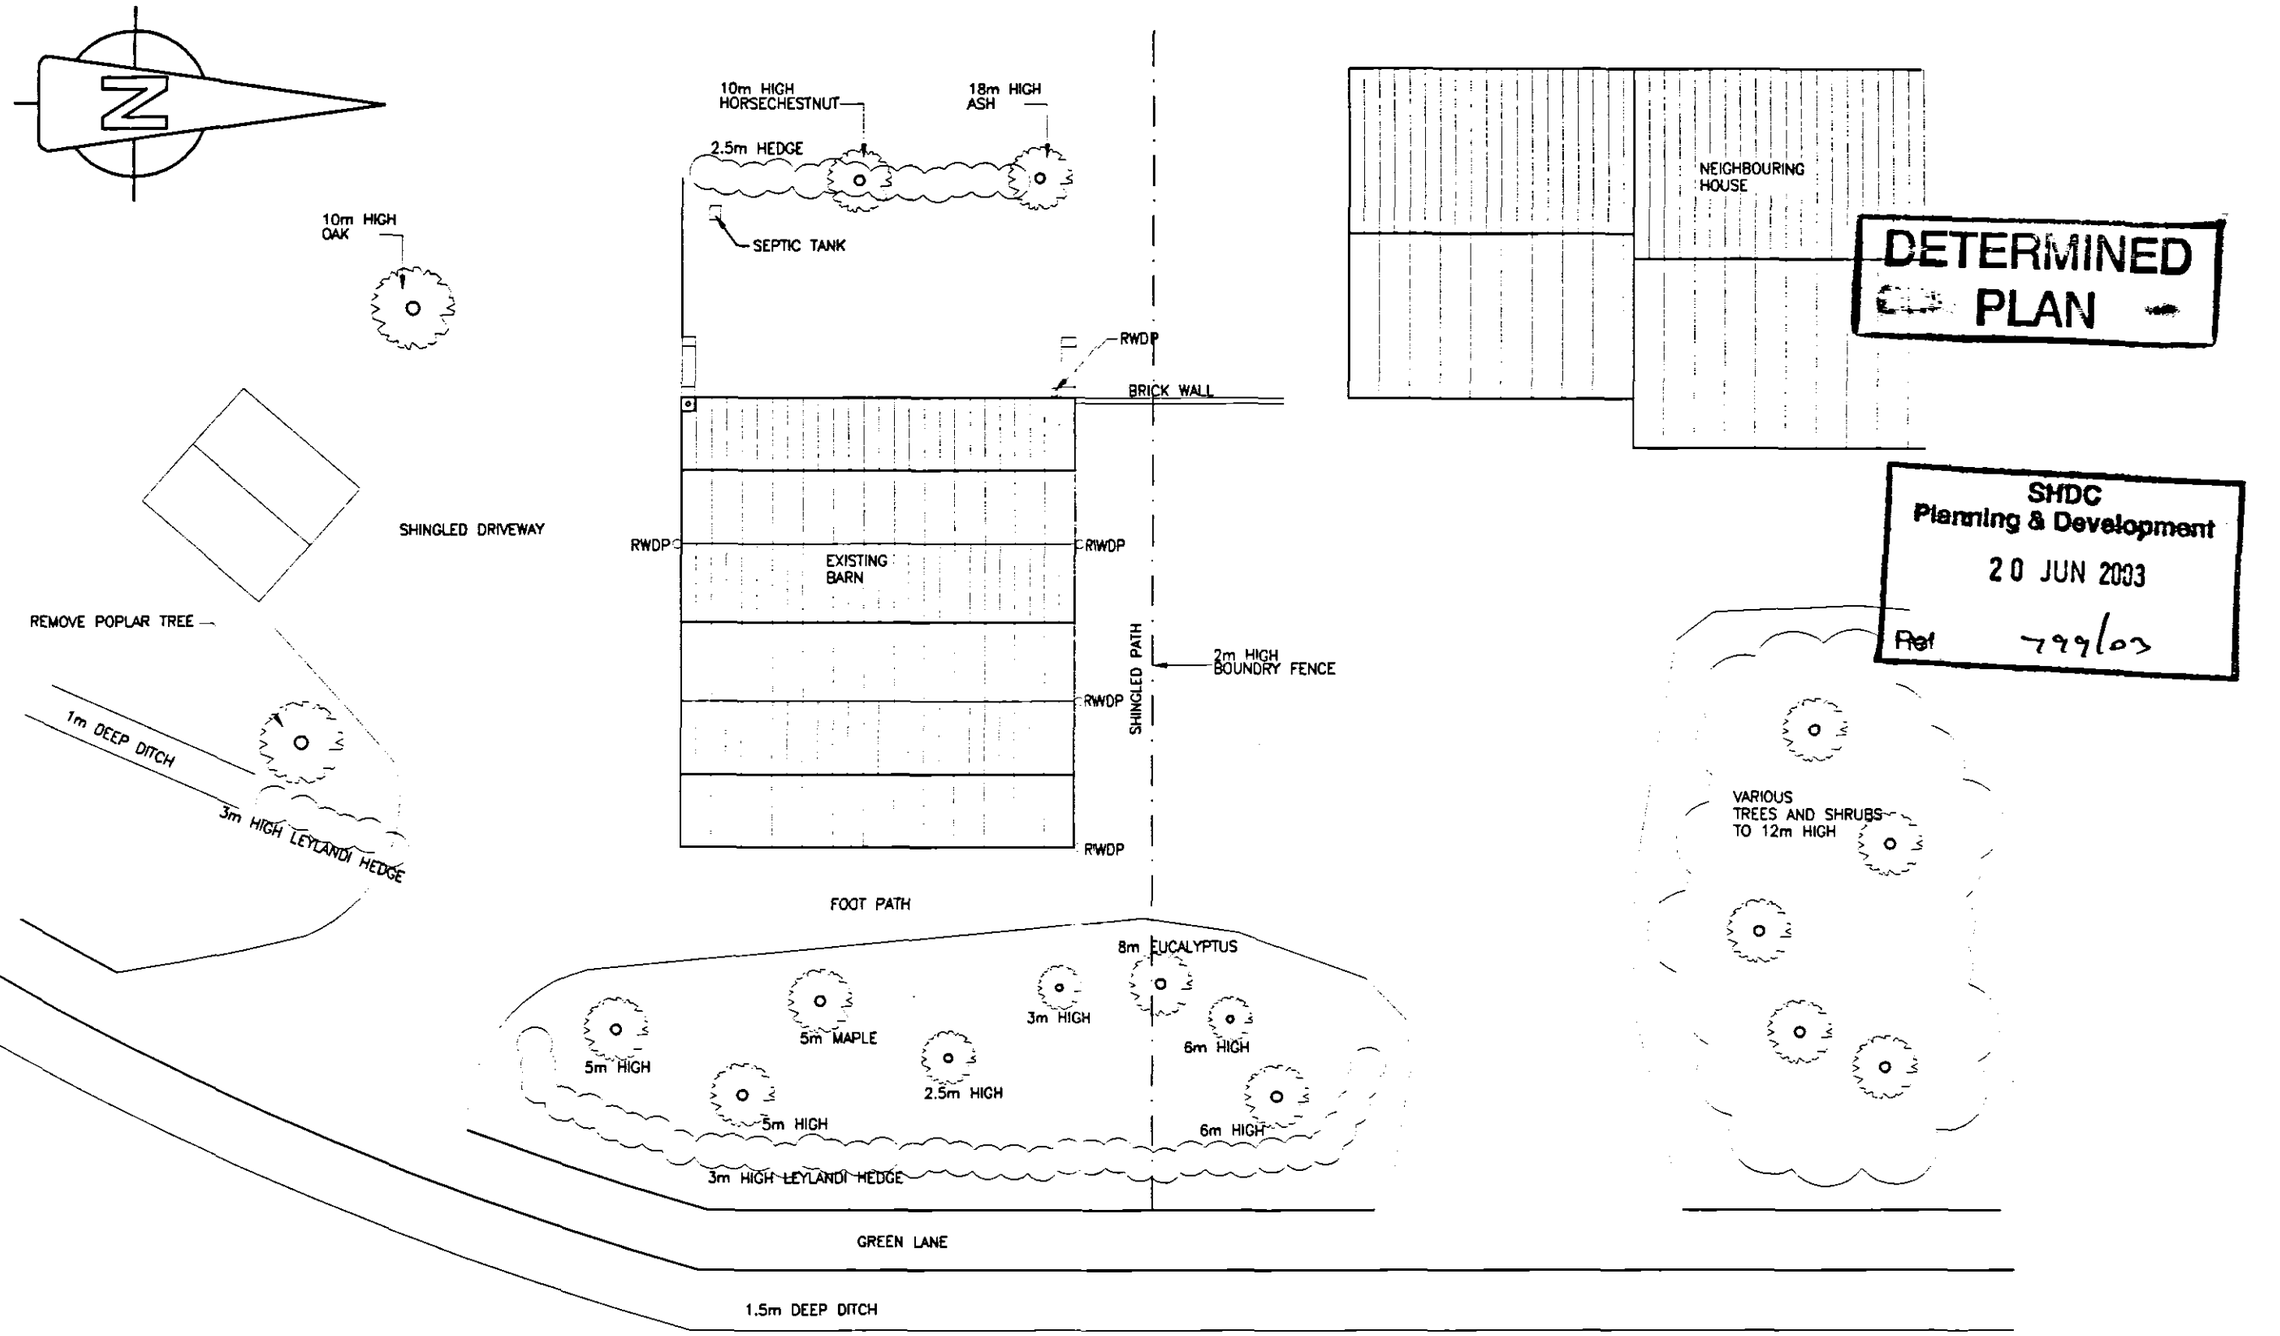


DETERMINED PLAN

SHDC
Planning & Development
20 JUN 2003
Ref 799/03

Morton Consulting Engineers Limited
Chartered Structural Engineers
1 Gordon Avenue
March
Cambs
PE15 8AJ
Tel : 01354 655454
Fax : 01354 660467

drawn DP
checked
date April 2003

client Mr M Woodcock

insured Mr M Woodcock

project Sycamore Cottage,
Green Lane,
Donnington
Linconshire.

title Proposed Site Plan

scale N.T.S.

drawing no M3890/200