
DETERMINED
PLAN

SHDC
Planning & Development
20 JUN 2003
Ref 799/03

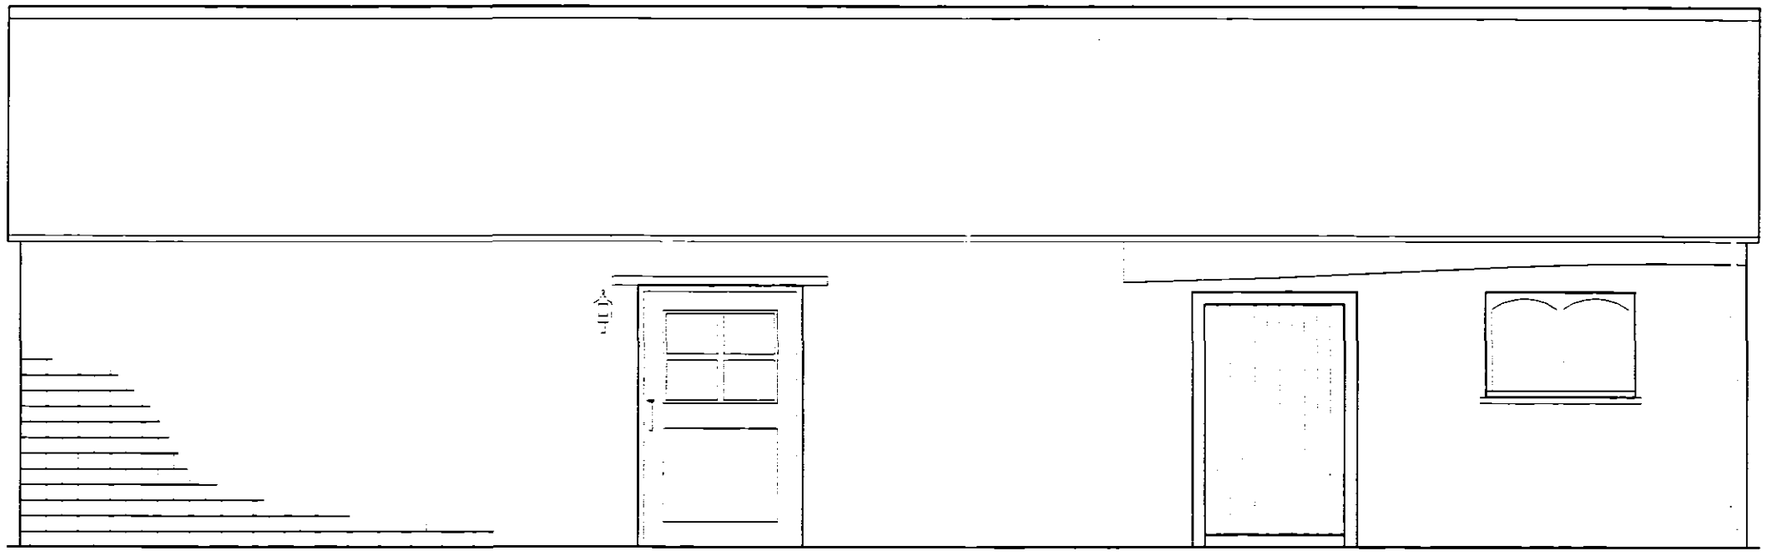

EXISTING EAST ELEVATION (1:50)

Morton Consulting Engineers Limited
Chartered Structural Engineers
1 Gordon Avenue
March
Cambridgeshire
PE15 8AJ
Tel : 01354 655454
Fax : 01354 660467

drawn DP
checked
date Apr 2003
client Mr M Woodcock

insured Mr M Woodcock

project Sycamore Cottage
Green Lane
Donnington
Linconshire

title Existing East Elevation

scale 1:50

drawing no M3890/102