

DETERMINED
PLAN

SHDC
Planning & Development
20 JUN 2003
Ref 799/03

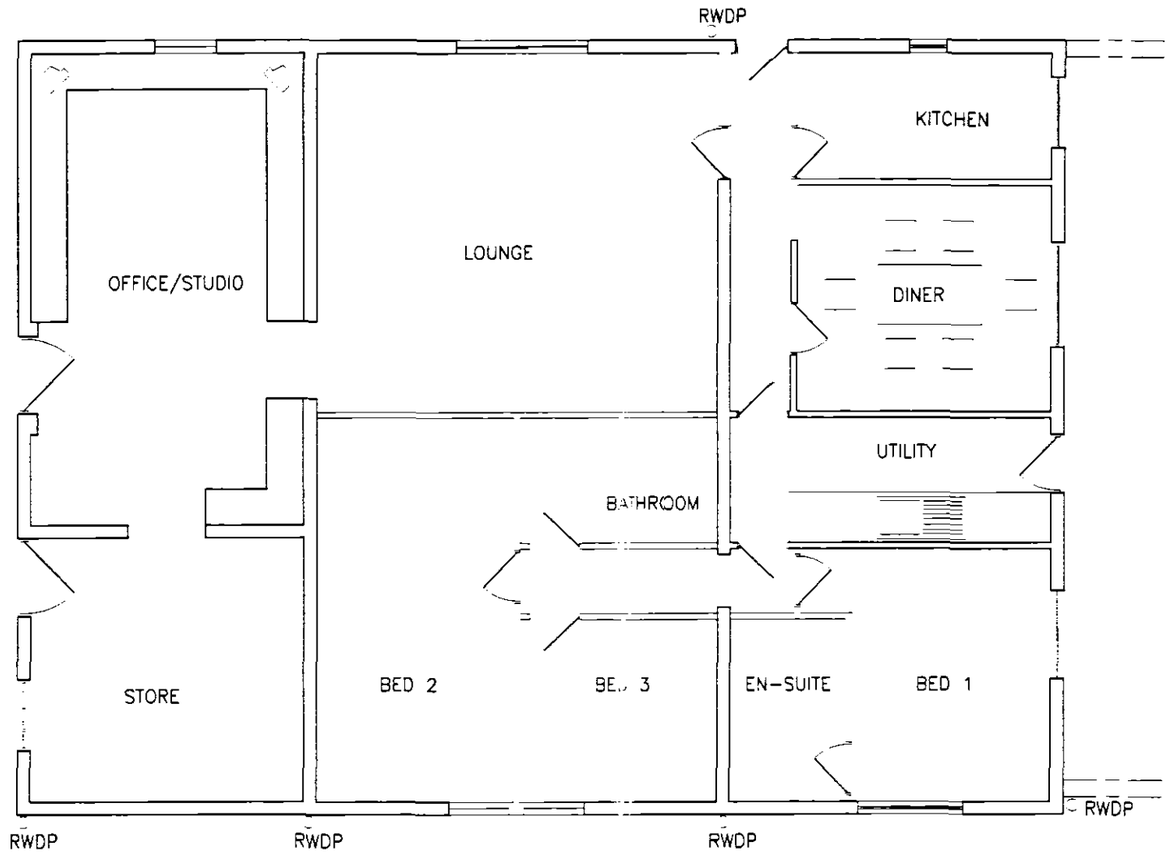

PROPOSED GROUND FLOOR PLAN (1:100)

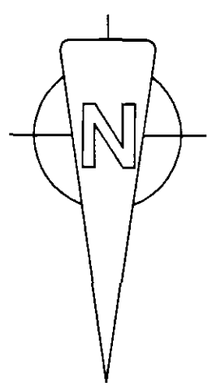

Morton Consulting Engineers Limited
Chartered Structural Engineers
1 Gordon Avenue
March
Cambridgeshire
PE15 8AJ
Tel : 01354 655454
Fax : 01354 660467

drawn: DP
checked:
date: Apr 2003

client: Mr M Woodcock

REV A REVISED LAYOUT 15/05/03

client: Mr M Woodcock

project: Sycamore Cottage
Green Lane
Donnington
Lincolnshire

title: Proposed Plan

scale: 1:100

drawing no: M3890/201 A