
DETERMINED
PLAN
SHDC
Planning & Development
20 JUN 2003
799/03

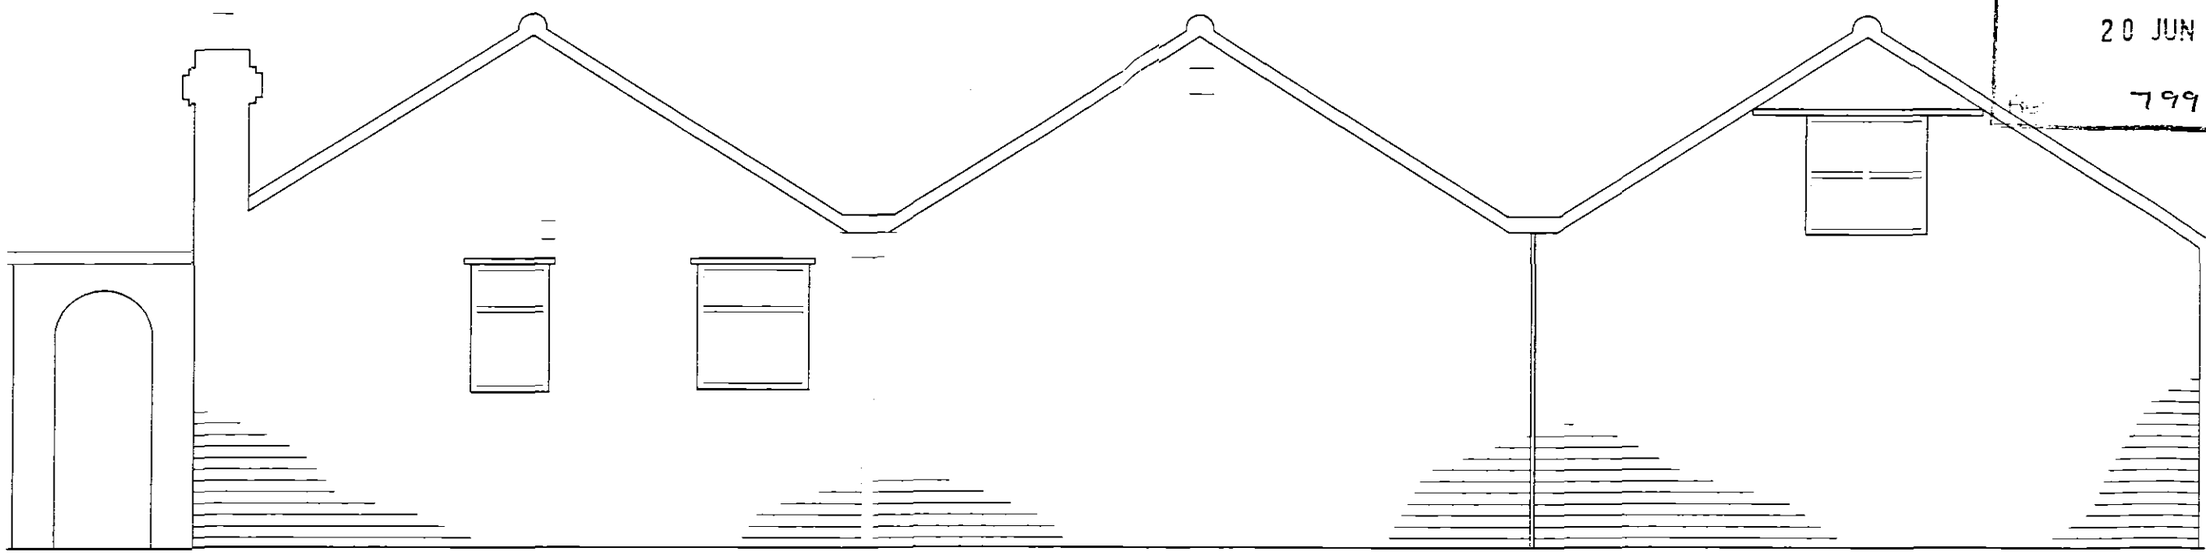

EXISTING SOUTH REAR ELEVATION (1:50)

Morton Consulting Engineers Limited
Chartered Structural Engineers
1 Gordon Avenue
March
Cambridgeshire
PE15 8AJ
Tel : 01354 655454
Fax : 01354 660467

drawn: DP
checked:
date: Apr 2003
client: Mr M Woodcock

client: Mr M Woodcock
project: Sycamore Cottage
Green Lane
Donnington
Linconshire

title: Existing South Elevation
scale: 1:50
drawing no: M3890/104