

DETERMIN...
PLAN



GENERAL ARRANGEMENT (1:50)

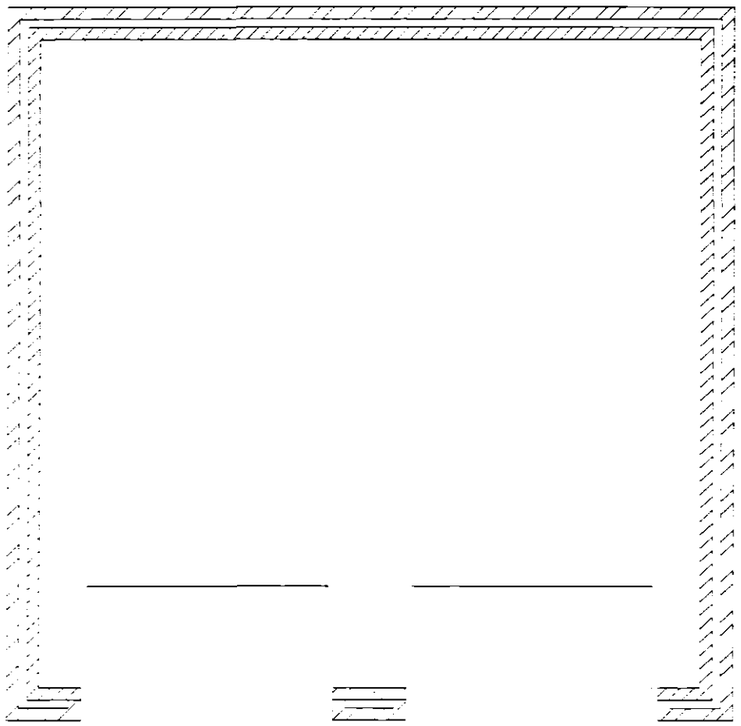

FRONT ELEVATION (1:50)

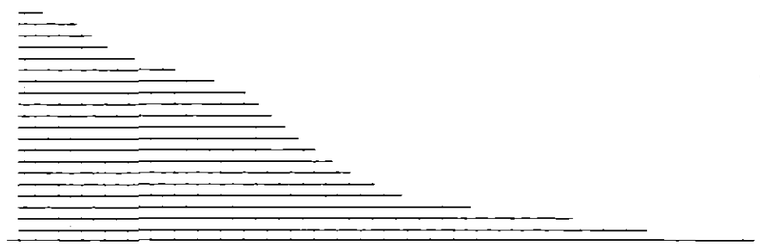

SIDE ELEVATION (1:50)

SHDC
Planning & Development
20 JUN 2003
799/03

Morton Consulting Engineers Limited
Chartered Structural Engineers
1 Gordon Avenue
March
Cambs
PE15 8AJ
Tel : 01354 655454
Fax : 01354 660467

drawn: DP
checked:
date: April 2003

client: Mr M Woodcock

insured: Mr M Woodcock

project: Sycamore Cottage,
Green Lane,
Donnington
Linconshire.

title: Proposed Double Garage

scale: N.T.S.

drawing no: M3890/206