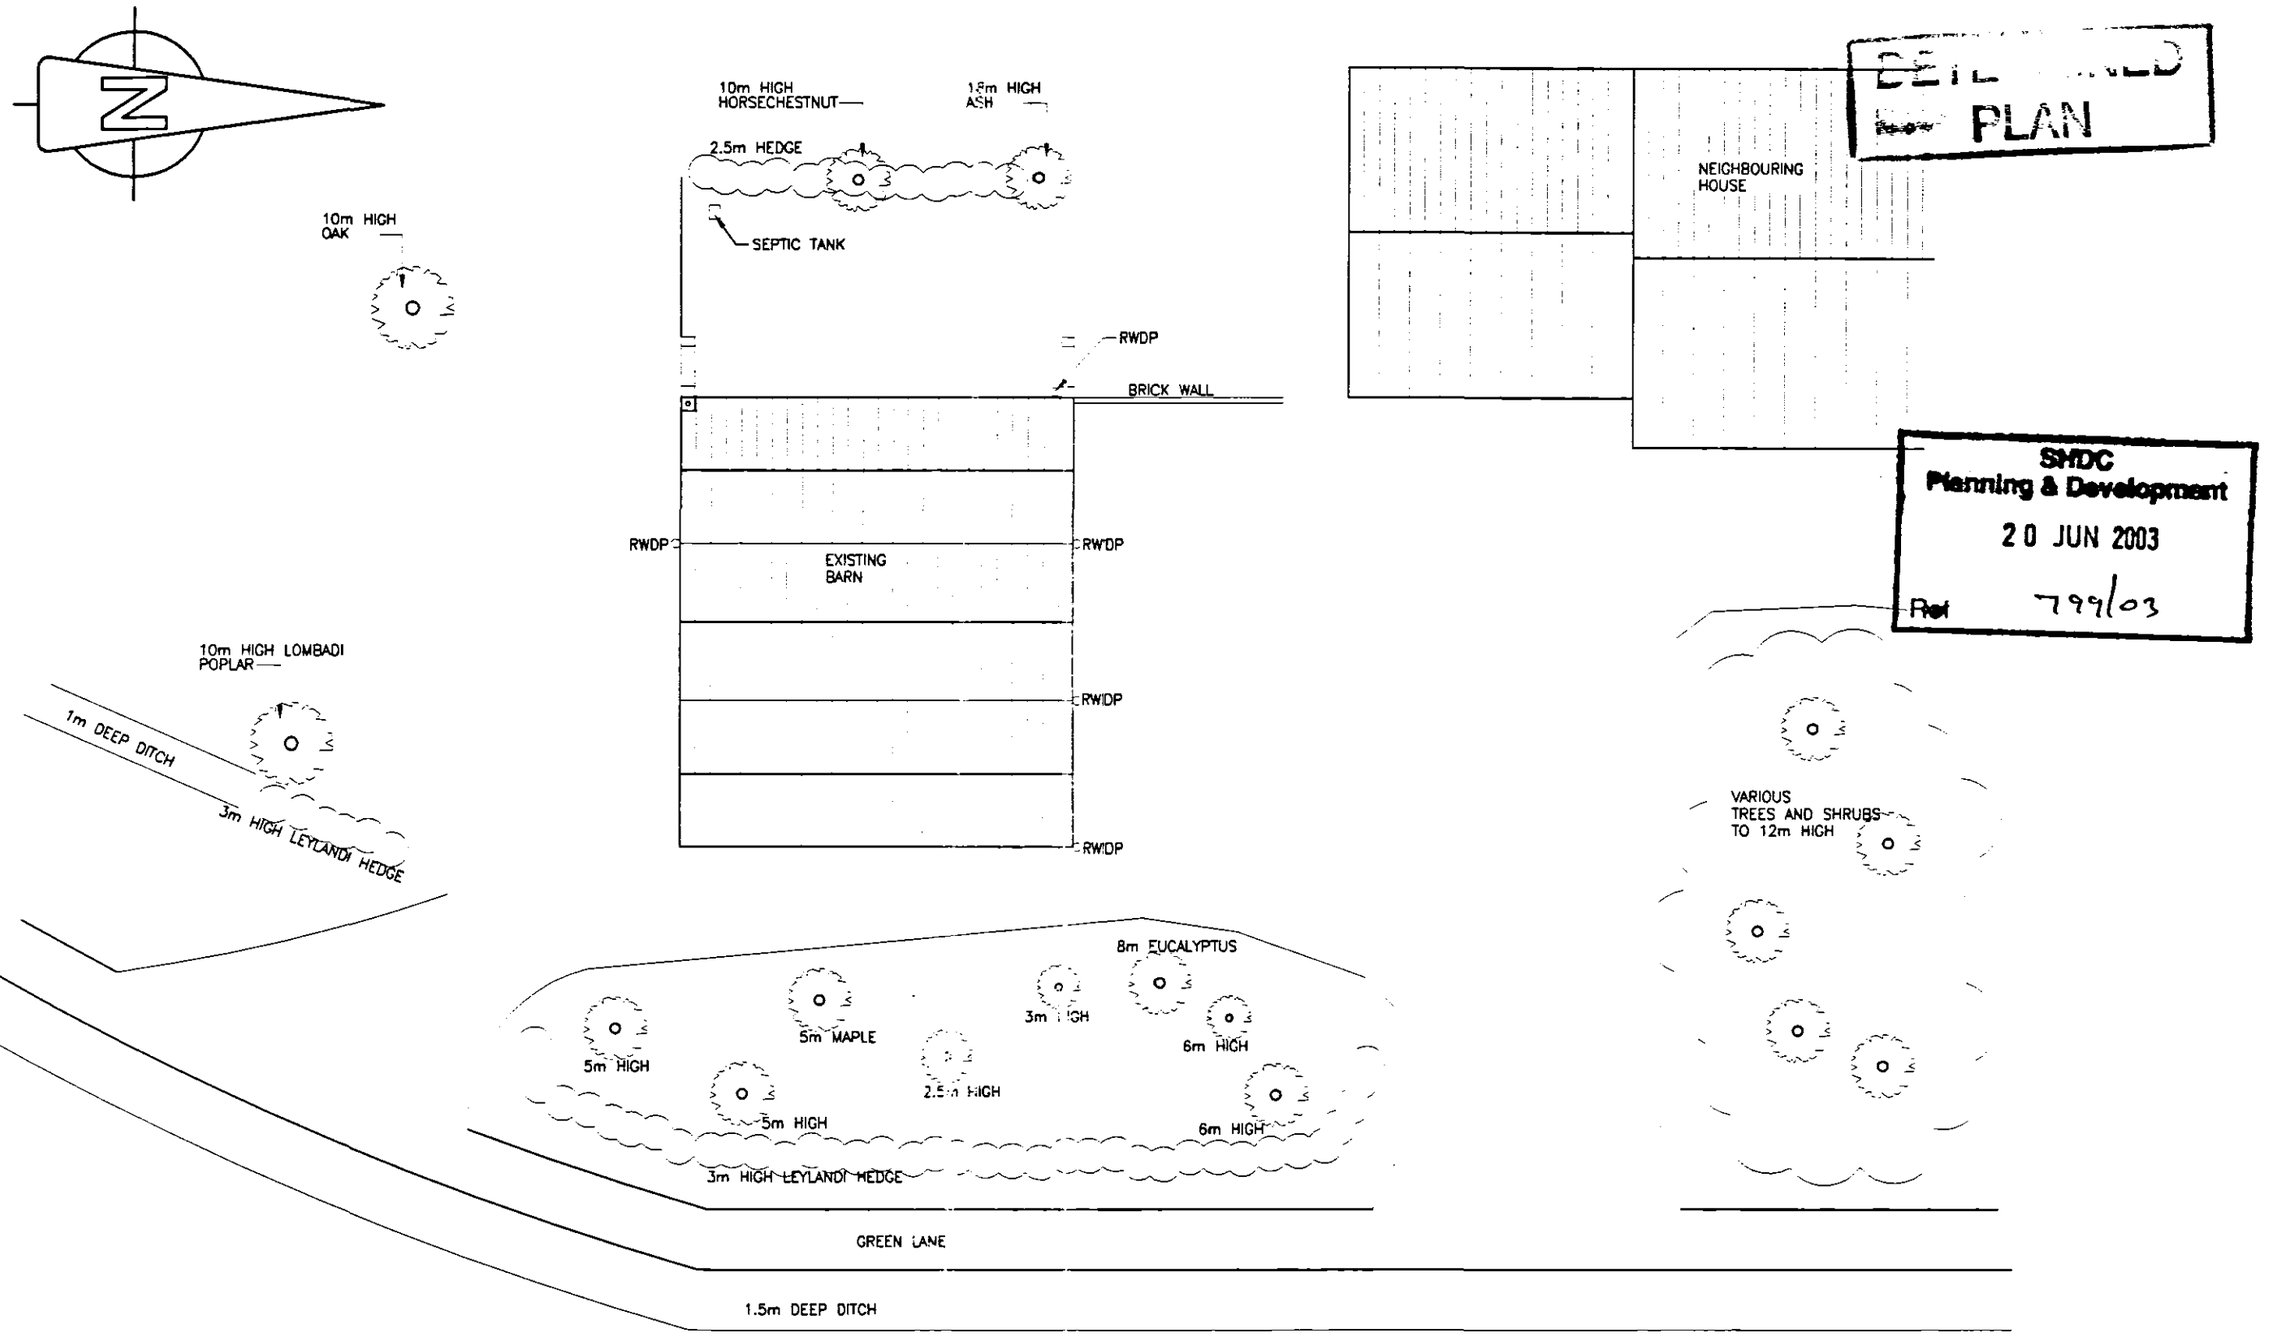


BEING AMENDED
PLAN

SHDC
Planning & Development
20 JUN 2003
Ref 799/03

Morton Consulting Engineers Limited Chartered Structural Engineers 1 Gordon Avenue March Cambs PE15 8AJ Tel : 01354 655454 Fax : 01354 660467	drawn DP checked date April 2003
client Mr M Woodcock	

insured Mr M Woodcock	title Existing Site Plan
project Sycamore Cottage, Green Lane, Donnington Linconshire.	scale N.T.S. drawing no M3890/100