

DETERMIN...
PLAN

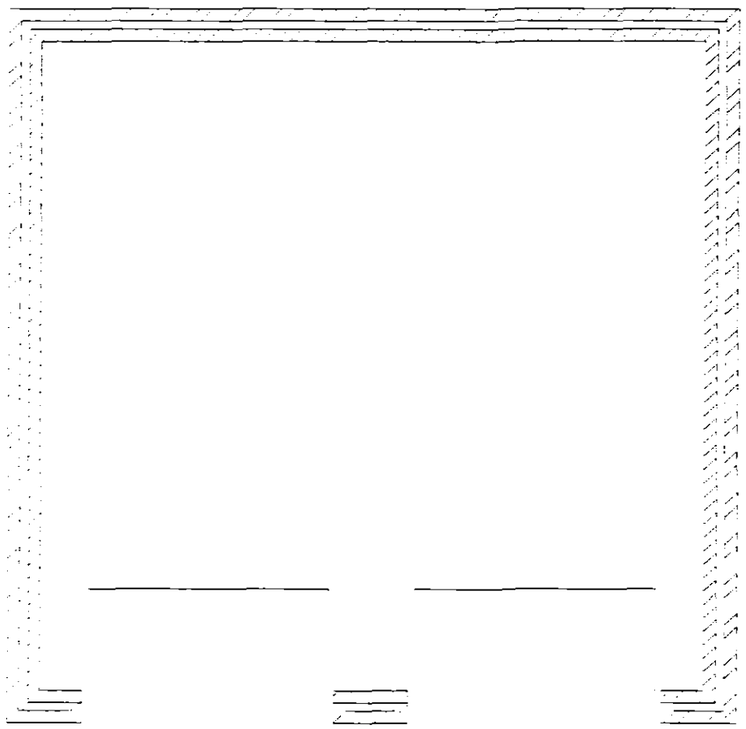

FRONT ELEVATION (1:50)



GENERAL ARRANGEMENT (1:50)

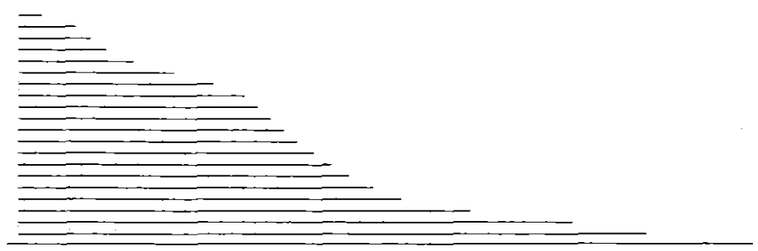

SIDE ELEVATION (1:50)

SHDC
Planning & Development
20 JUN 2003
Ref. 799/03

Morton Consulting Engineers Limited
Chartered Structural Engineers
1 Gordon Avenue
March
Cambs
PE15 8AJ
Tel : 01354 655454
Fax : 01354 660467

drawn DP

checked

date April 2003

client Mr M Woodcock

issued Mr M Woodcock

title Proposed Double Garage

project Sycamore Cottage,
Green Lane,
Donnington
Linconshire.

scale N.T.S.

drawing no M3890/206