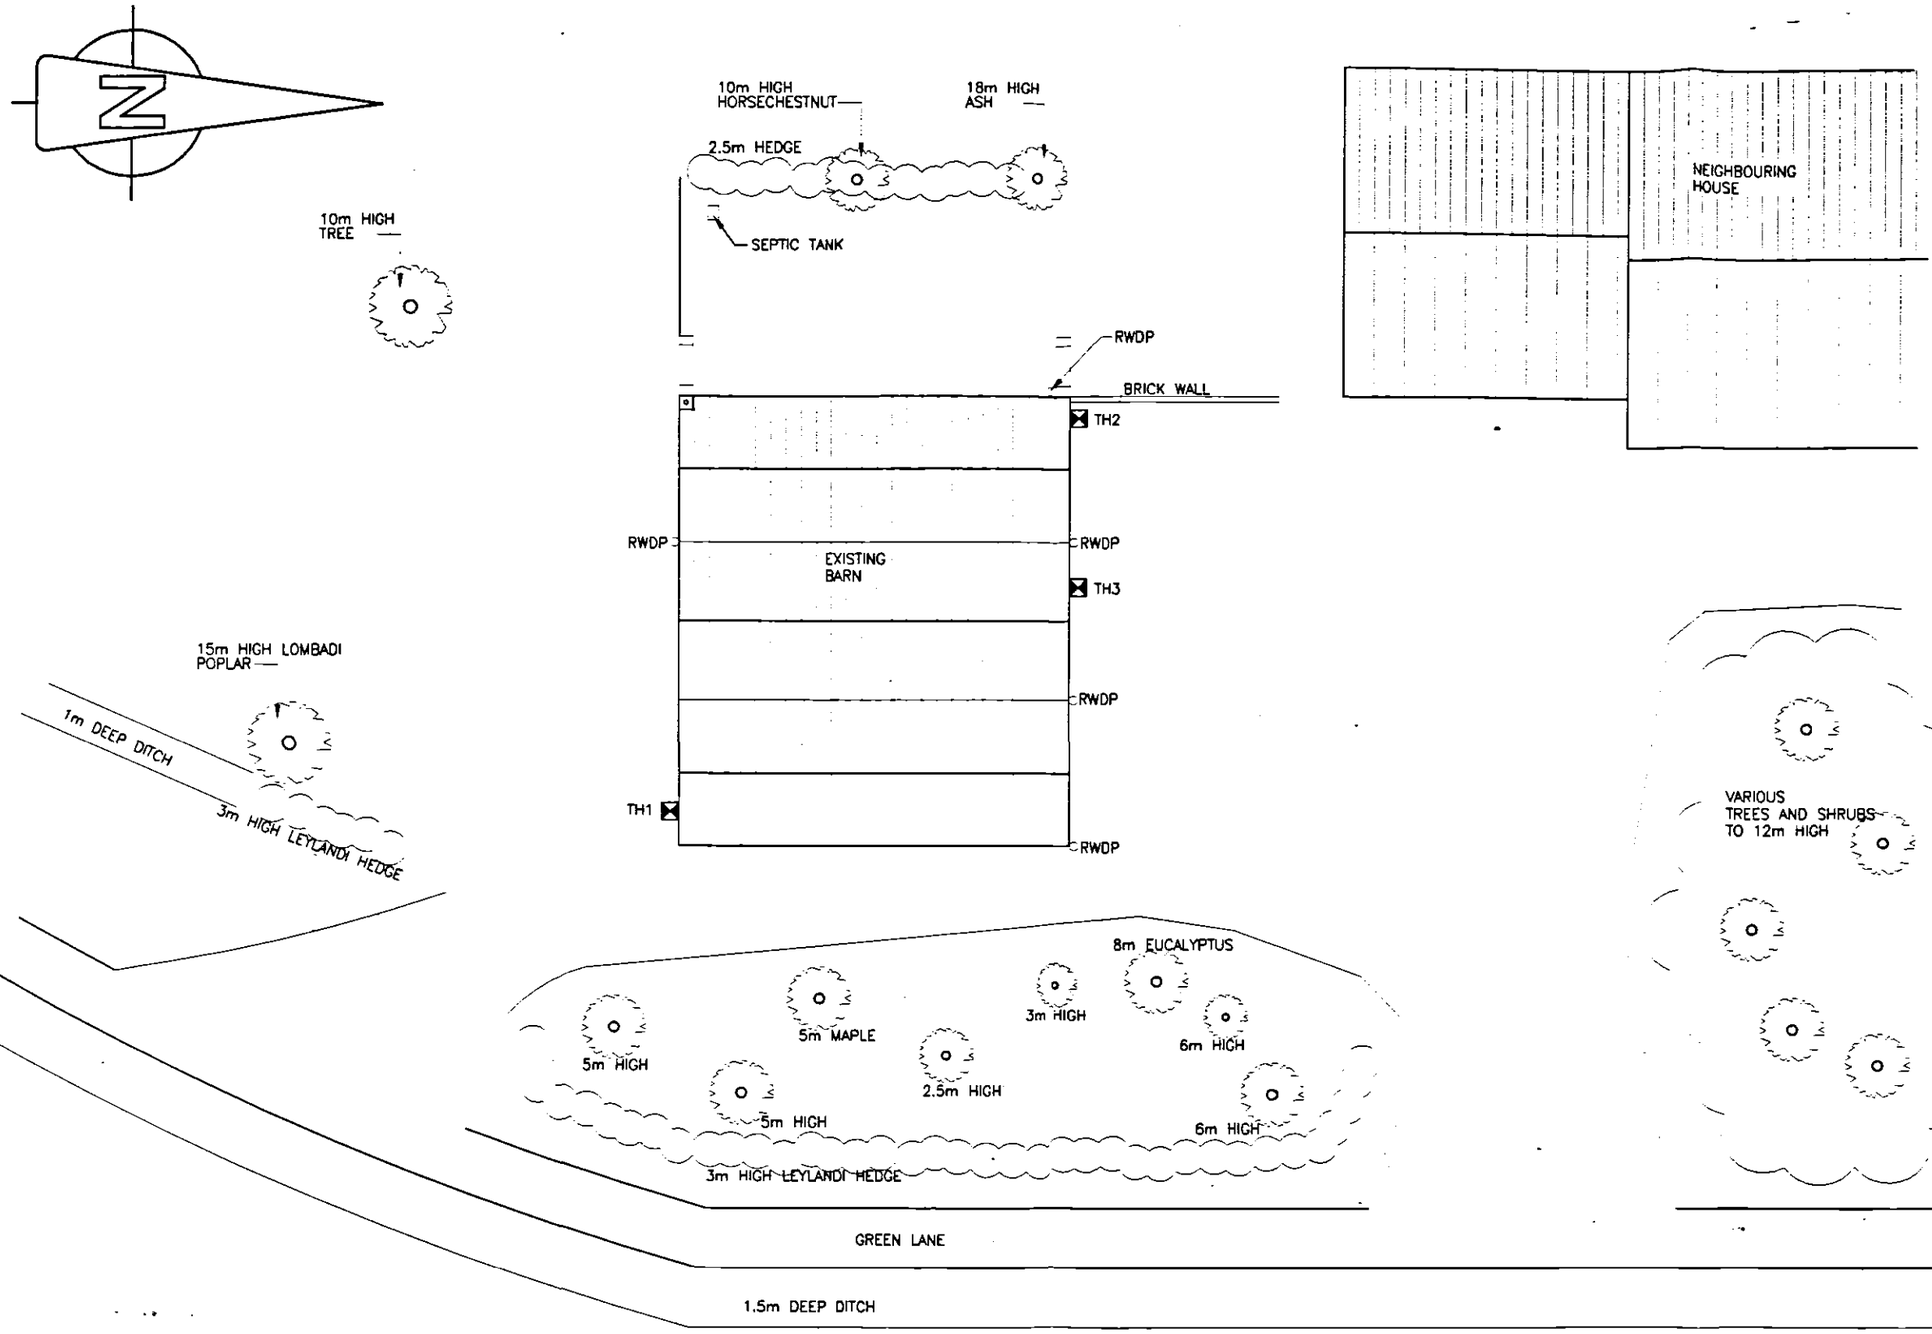


Morton Consulting Engineers Limited
Chartered Structural Engineers
1 Gordon Avenue
March
Cambs
PE15 8AJ
Tel : 01354 655454
Fax : 01354 660467

drawn: DP

checked:

date: April 2003

client: Mr M Woodcock

client: Mr M Woodcock

project: Sycamore Cottage,
Green Lane,
Donnington
Linconshire.

title: Existing Site Plan

scale: N.T.S.

drawing no: M3890/01