
DO NOT SCALE THIS DRAWING. THE CONTRACTOR IS DEEMED TO HAVE CHECKED ALL DIMENSIONS ON SITE AND REPORT ANY DISCREPANCIES TO OGLESBY & LIMB LTD.
THE CONTENTS OF THIS DRAWING ARE COVERED BY COPYRIGHT AND REMAIN THE PROPERTY OF OGLESBY & LIMB LTD. WRITTEN APPROVAL MUST BE OBTAINED FROM OGLESBY & LIMB LTD PRIOR TO DUPLICATION OR REPRODUCTION OF THIS DRAWING OR ITS CONTENTS.
ANY DIMENSIONS NOT SHOWN ARE TO BE CHECKED AND AGREED WITH OGLESBY & LIMB LTD.



Proposed Elevation Of Garage Infill:-
Scale 1 : 50




East Elevation (To Wood Lane):-
Scale 1 : 50

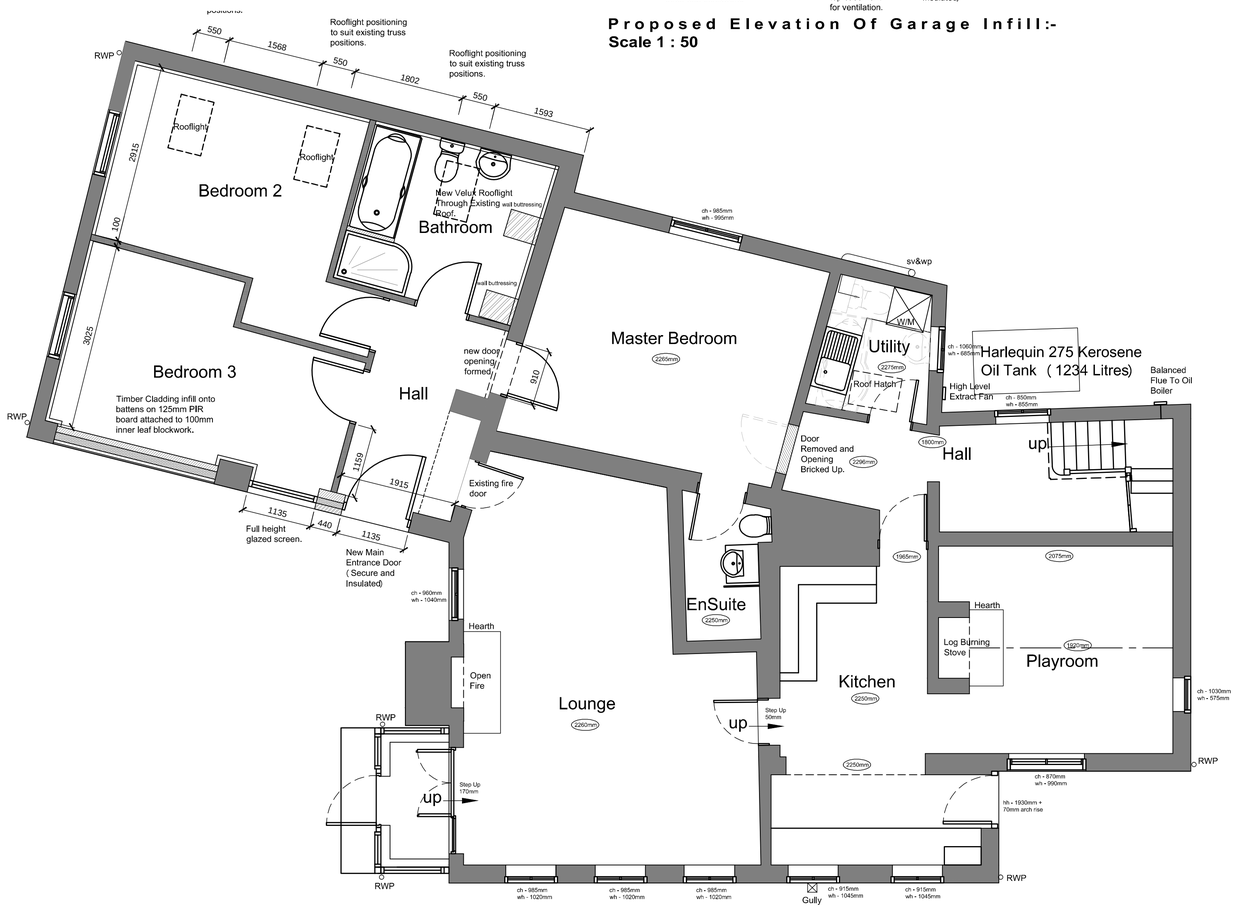

Ground Floor Layout Plan:-
Scale 1 : 50





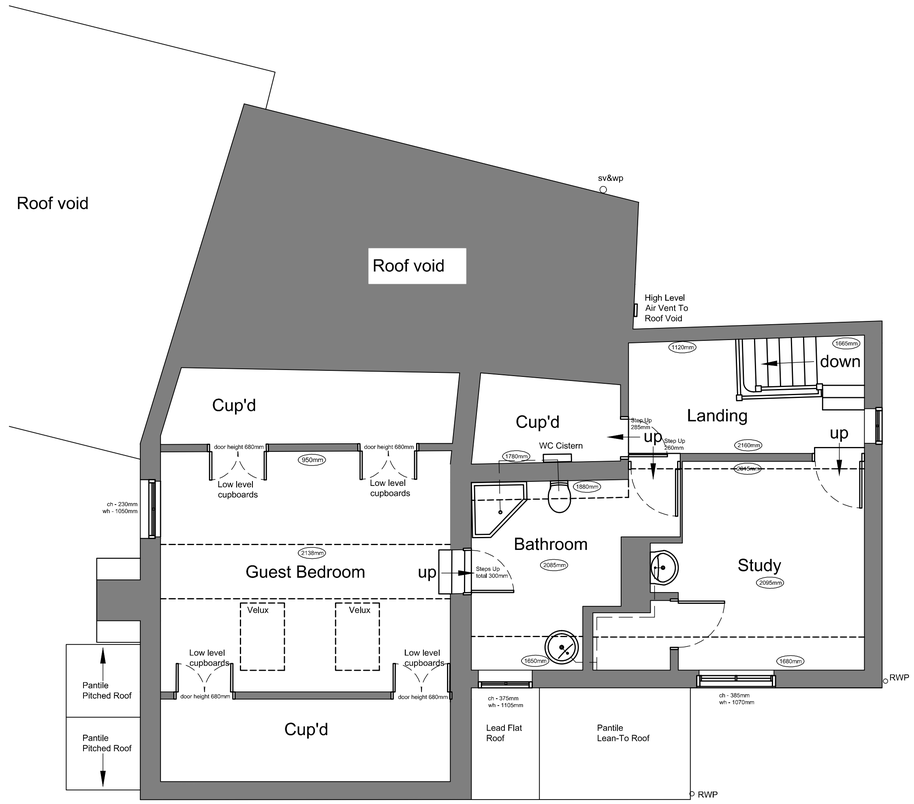

First Floor Layout Plan:-
Scale 1 : 50





Ref.	Date	Description	Initial
A	03-09-14	Prop Layout Amended	CLS

Oglesby & Limb Ltd
Chartered Architect
Suites 4 & 5, Market Chambers
12 Market Place, Spalding, Lincs
PE11 1SL
Tel: 01775 761196
e-mail: design@o-l-ltd.co.uk

Client:
Mr and Mrs Barry Lucas

Project:
Alterations to dwelling & erection of garage at Sycamore House, Watergate Lane, Quadring Eaudyke, Lincolnshire, PE11 4SS

Drawing Title:
Floor plans & elevations of dwelling as proposed

PLANNING APPLICATION ISSUE

Date:	Scale:
June 2014	as shown
Drawn by: CLS	Checked by: AJO

Drawing Number:	Rev:
A1080 - 11	A