Do not scale directly from this drawing. All discrepancies are to be brought to the attention of the Practice.

The copyright to this drawing is owned by Trevor A Clay RIBA Ltd.











PROPOSED ELEVATIONS

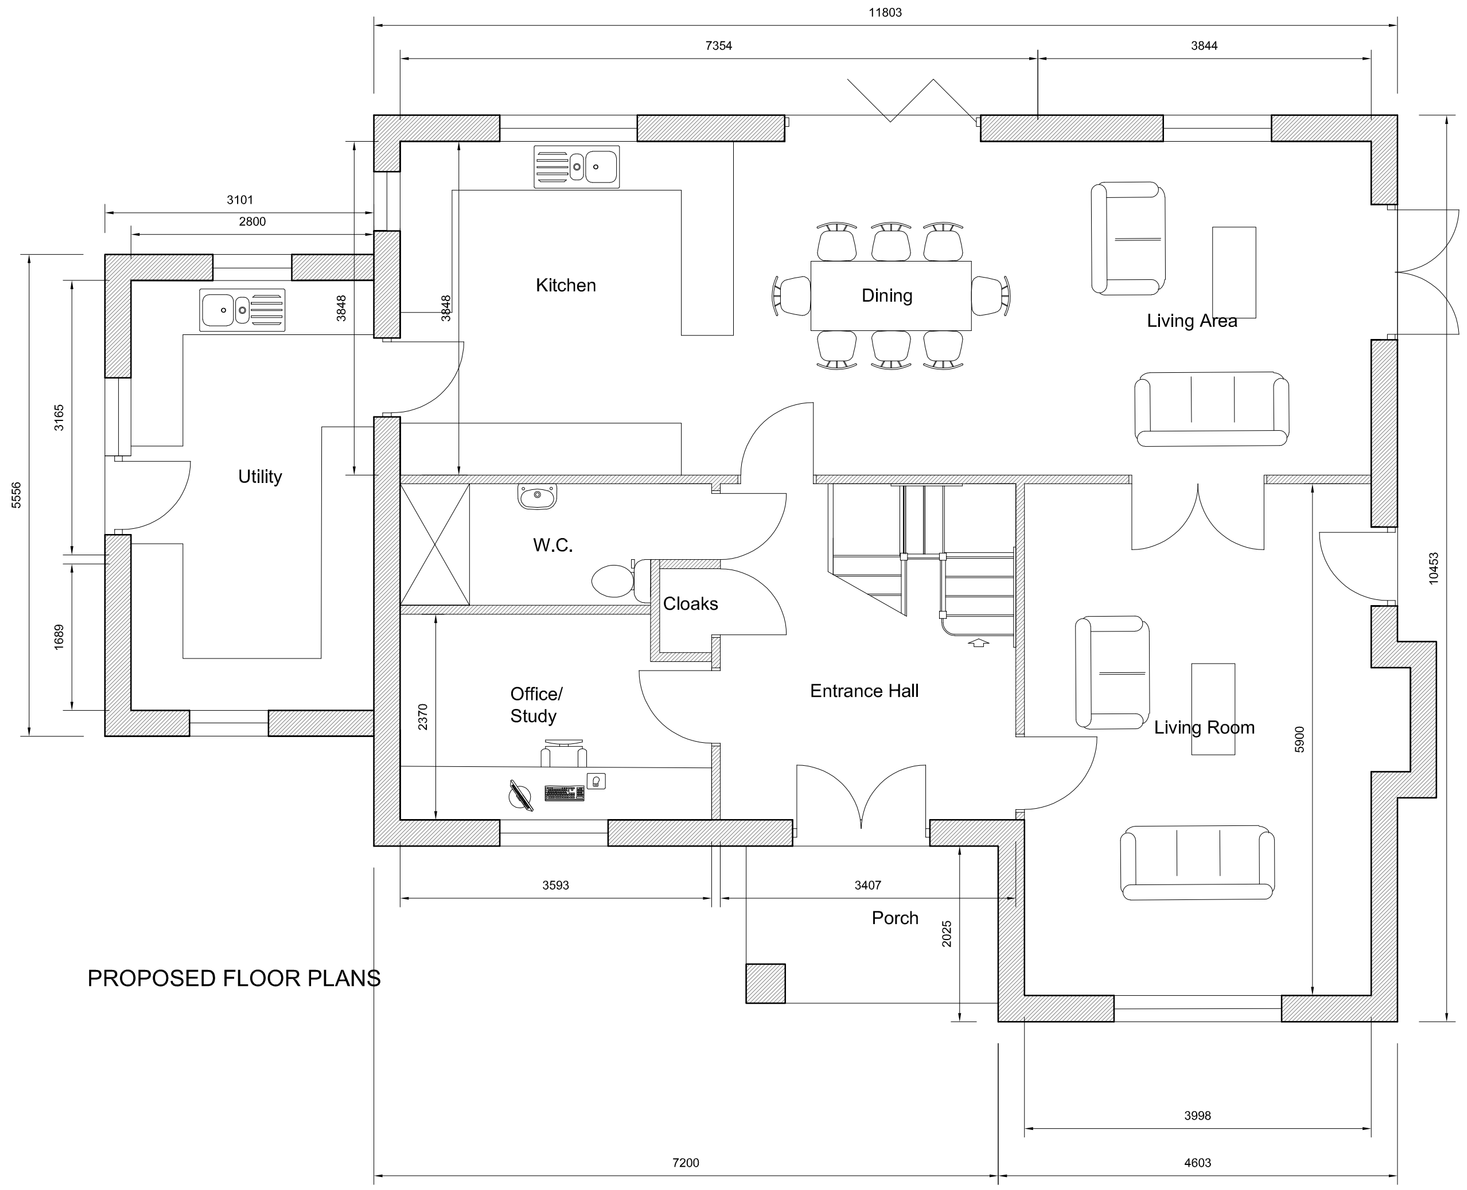

PROPOSED FLOOR PLANS

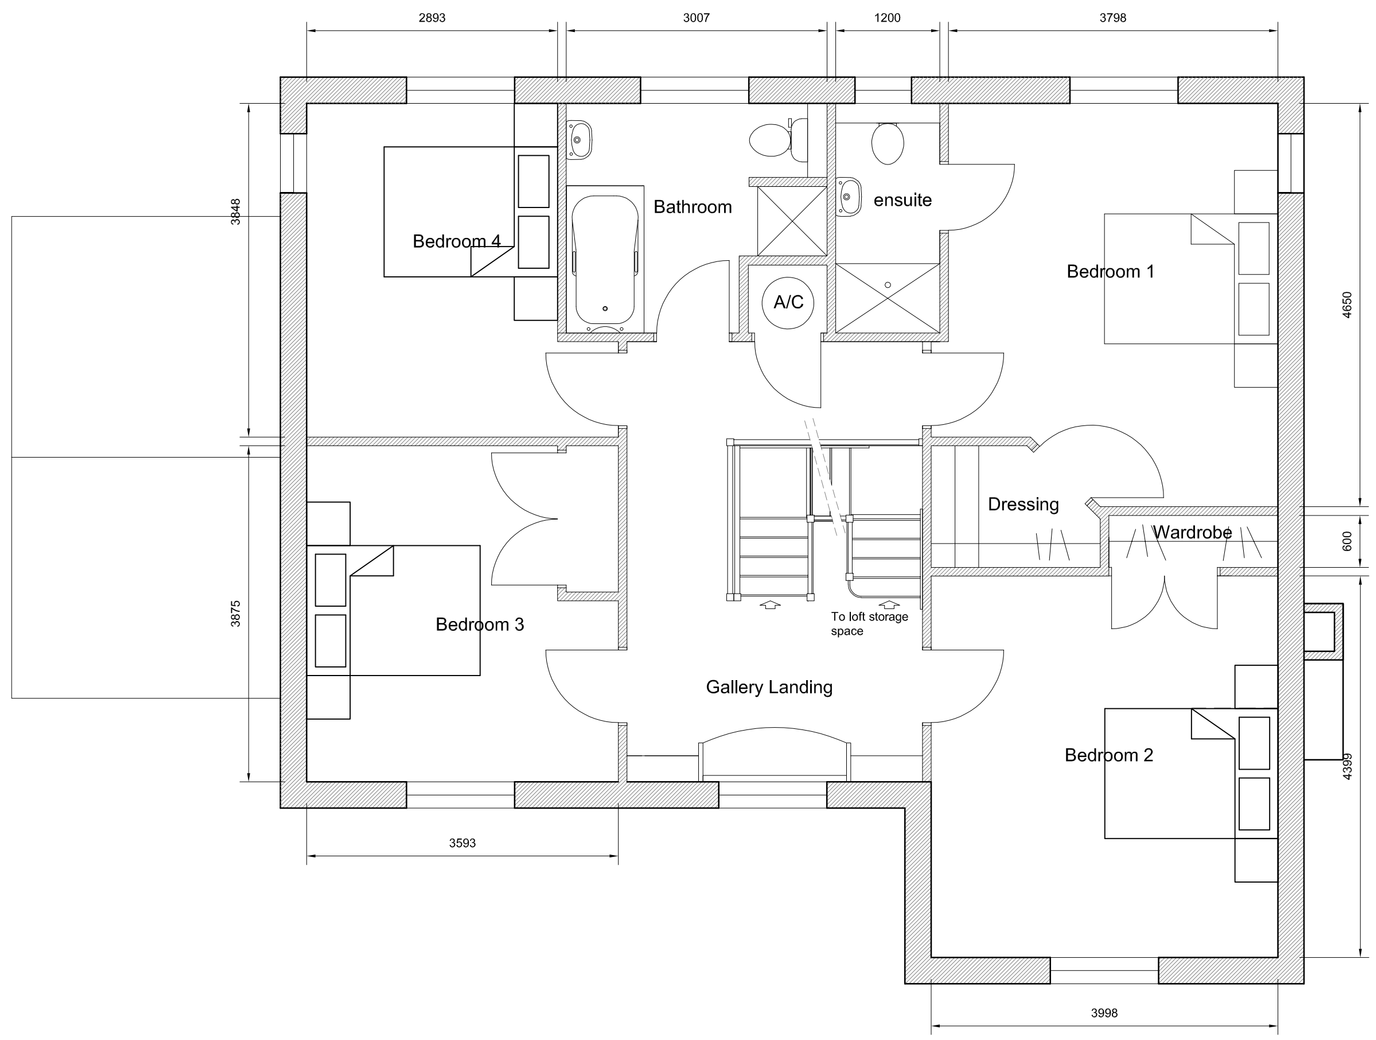

A Revision	07/08/18 Date	Drawn Drawn	Addition for first floor side windows and doors to side elevation. Increase in size of utility room and repositioning of w.c. Description

Client: Chris Ray

Project: Replacement Dwelling @ White House Farm, Sarah Gate, Quadring, PE11 4QE

Drawing: Planning (Elevations & Floor Plans)

Scale 1:50, 1:100 @ A1 Drawn AWM Checked TAC Date 30/01/2018 Drawing No. 17/511/PA/002A

Trevor A Clay RIBA Ltd, 14 Old Fendike Road, Weston Hills, Spalding, Lincs. PE126DD
01406 380027 07778 597975 trevor@tacarchitects.co.uk www.tacarchitects.co.uk