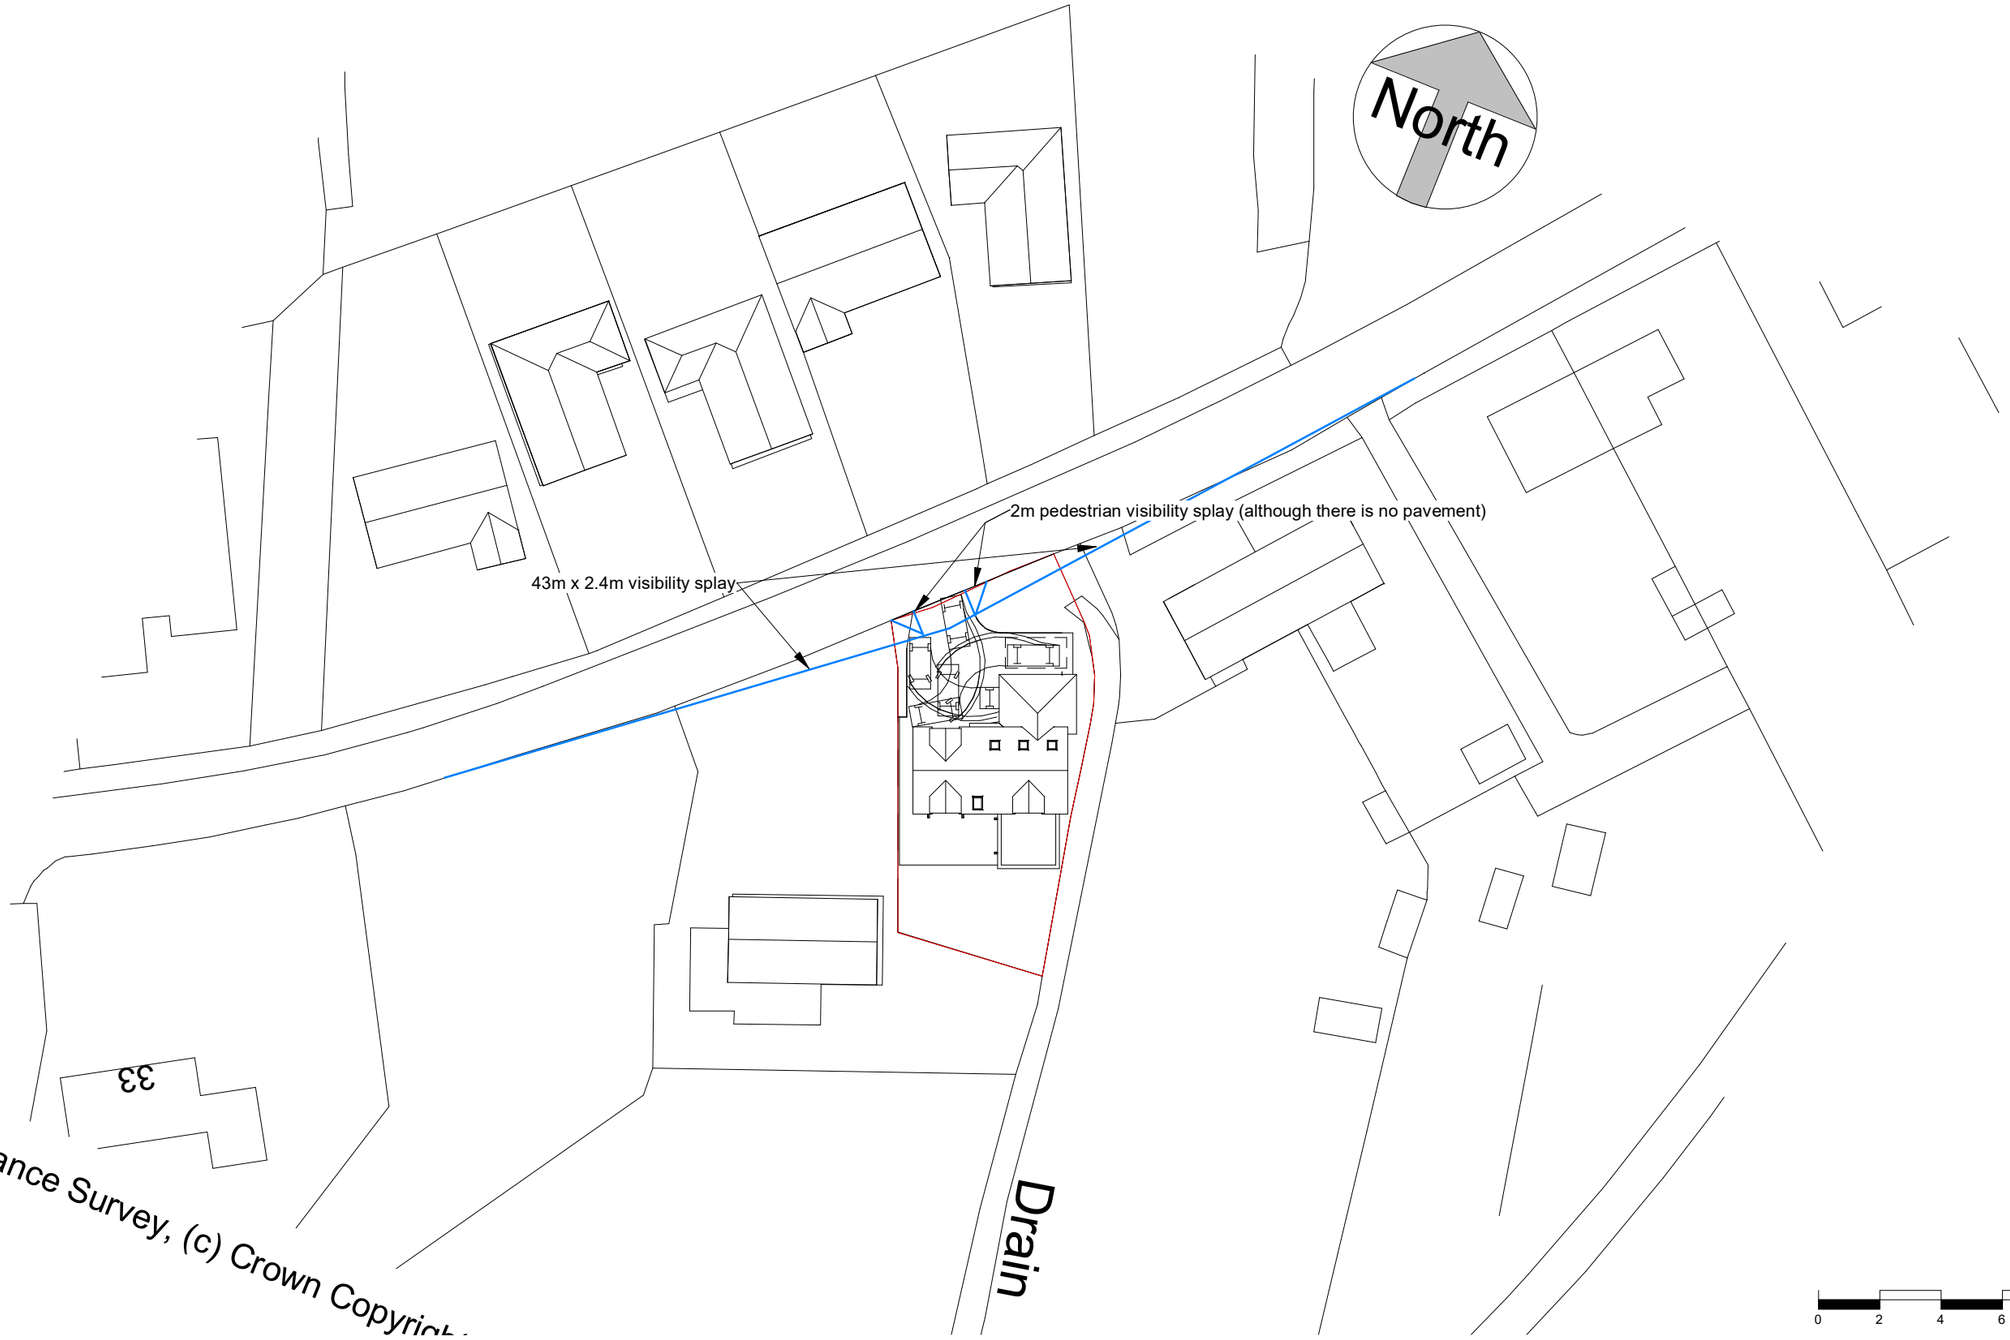


1 : 500 | 1 to 200 (0 2 4 6 8 10) | 1 to 500 (0 5 10 15 20 25) | 1 to 1250 (0 10 20 30 40 50 60)

1 Proposed Site Plan

1 : 500

ARC Survey & Design Consultants Ltd
Architectural Services
Chartered Building Surveyors
10 Thurlaston Close,
Peterborough, PE3 6LD
T: 01733 753727 / 07787 536417
e: info@arcsurvey.co.uk
e: arcpb.co.uk

No.	Description	Date

45 Watergate, Quadring, PE11 4PY

Proposed replacement dwelling

Site Plan Proposed

Project number	1924
Date	16.08.19
Drawn by	RG
Paper	A3

P101

Scale 1 : 500

16/08/2019 11:56:24