
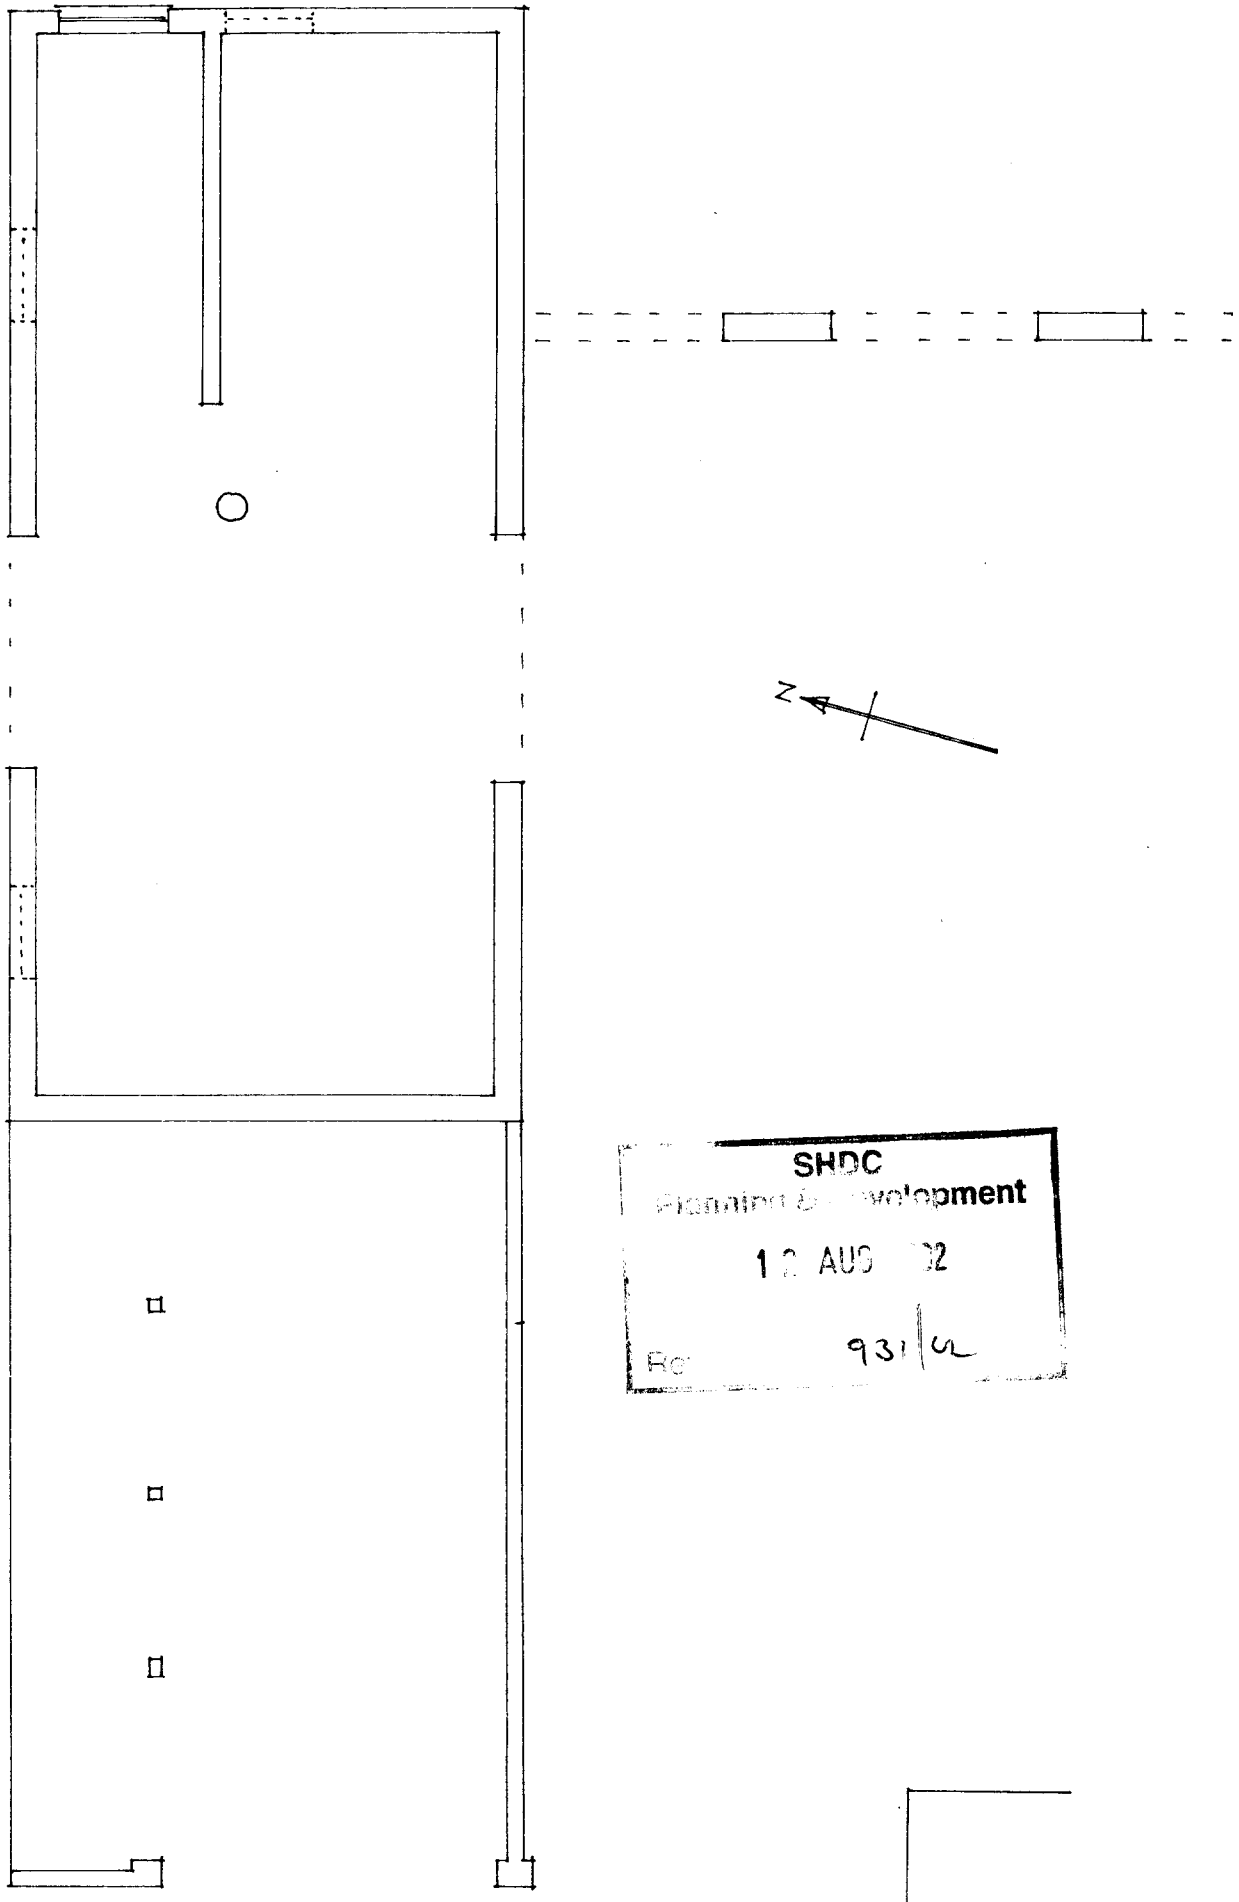


SHDC
Planning & Development
12 AUG 02
Rec 931/02

Existing Layout
Scale 1:100 July 2002


SHDC
Planning & Development
12 AUG
Ref 931/02

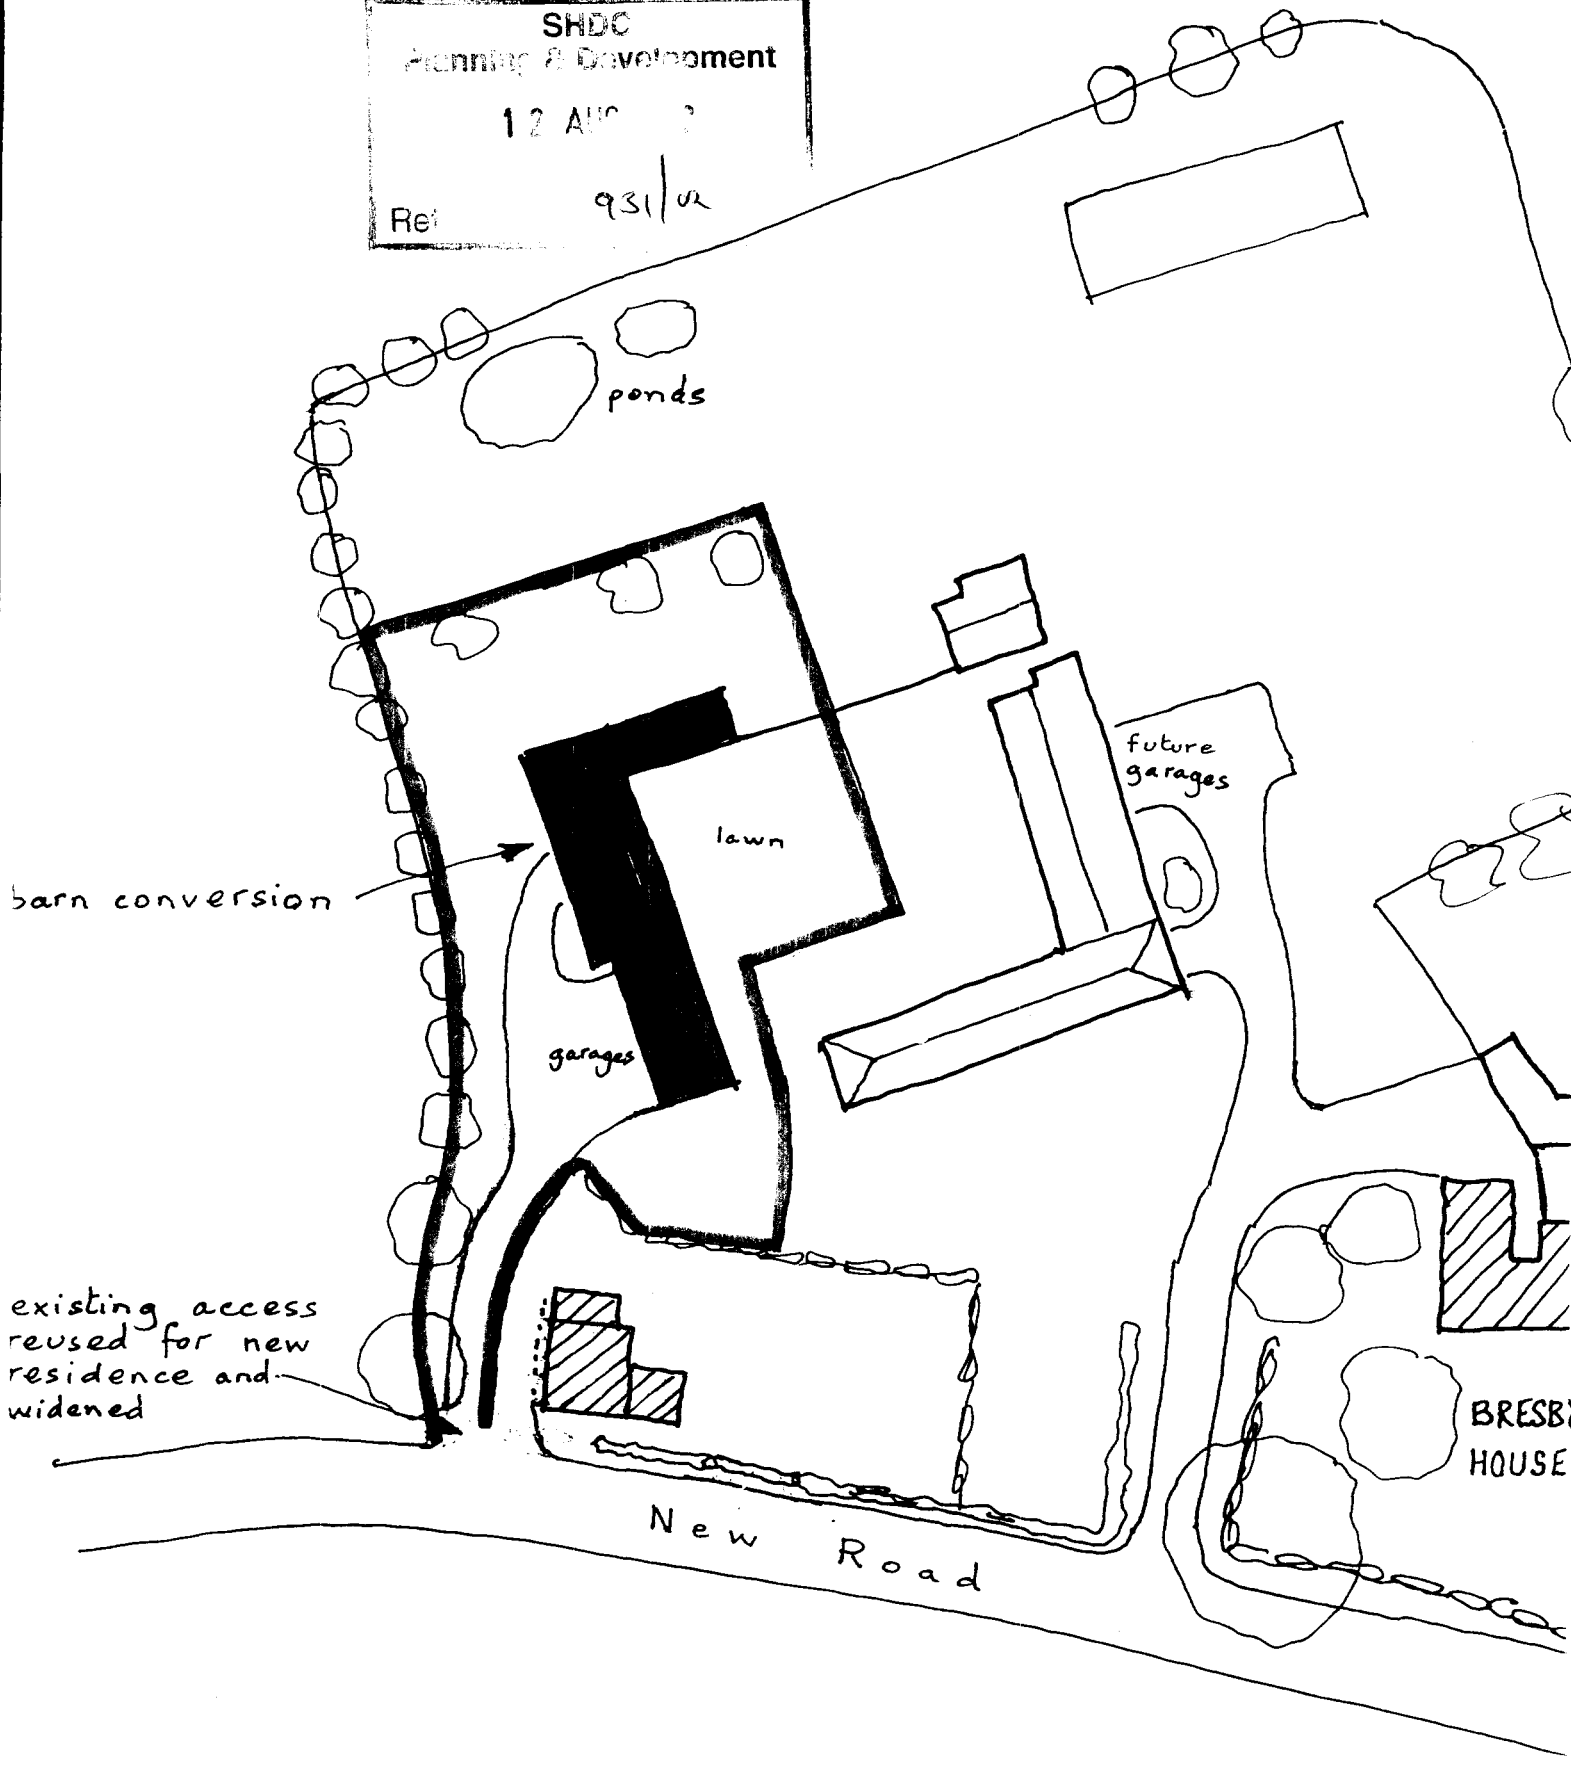

Conversion of Barn
Mr. and Mrs Barrell
Quadring Eaudyke ~

site plan 1:500


BUILDING DESIGN and PLANS
ALWYN ROFFE,
1, Green Lane,
SPALDING, Lincs. PE11 2YB
tel : 01775 - 723 680

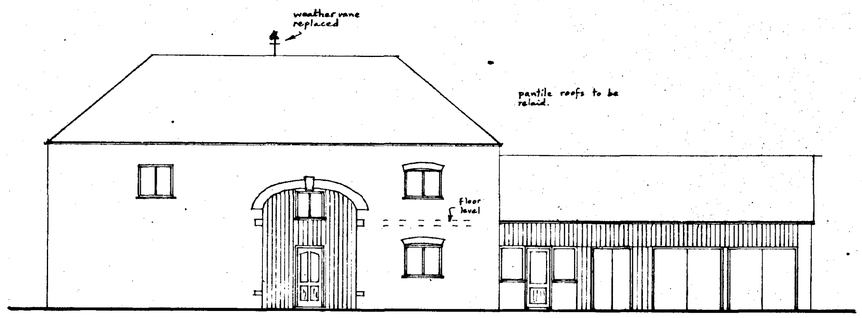


North




South

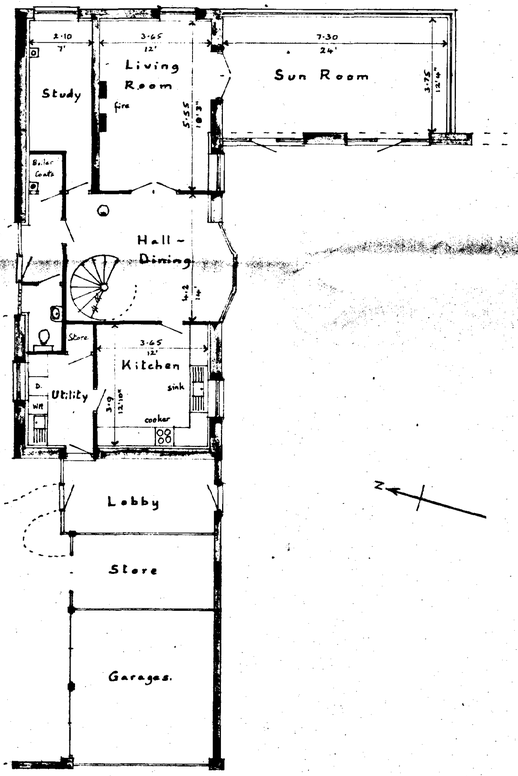


Ground Floor

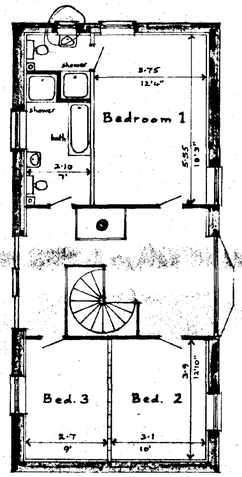


First Floor

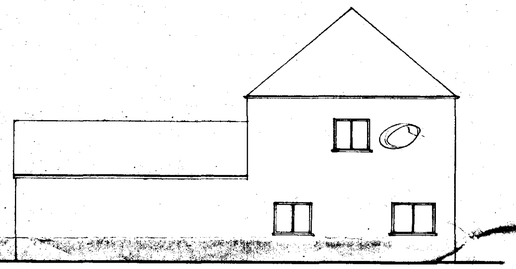

East

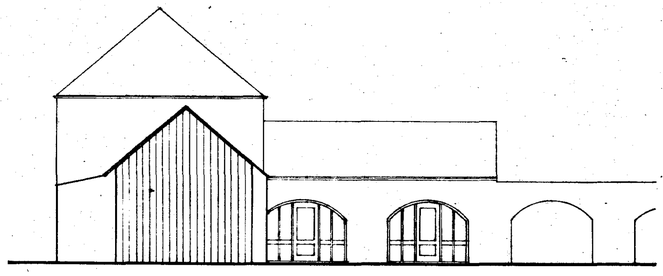

West

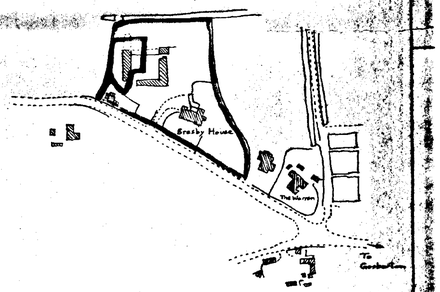

Location

O.S. Map ref TF 2488 3334
Scale 1:2500

SHDC
Planning Development
12 AUG 2002
Ref 931/02

Conversion of Barn into Residential Use
New Road, QUADRING EAUDYKE

Written dimensions to be used in preference to scaled, and all measurements to be verified by checking on site.	Scale 1:100
Local Authority Ref. Planning	Drawing No. 220718
Building Regulations	Date July 2002

A. ROFFE
BUILDING DESIGN & PLANS
1, Green Lane,
SPALDING, Lincs. PE11 2YB
Tel: 01775-723 680