

N

Planning & Development
16 NOV 2010
Ref: 0948-10

Site Location Plan

Scale 1:1250

remway Design Ltd
2nd Floor - 5B Sheepmarket
Spalding
PE11 1BH
Tel: 01775 768 921
e-mail: enquiries@remwaydesign.co.uk


Site :
Replacement Garage with Rear Family Room Extension at:
15 Town Drove
Quadring

Client :
Mr & Mrs D Bingham

Date : *****

Scale : as noted

Drawing No:
1944 - 01

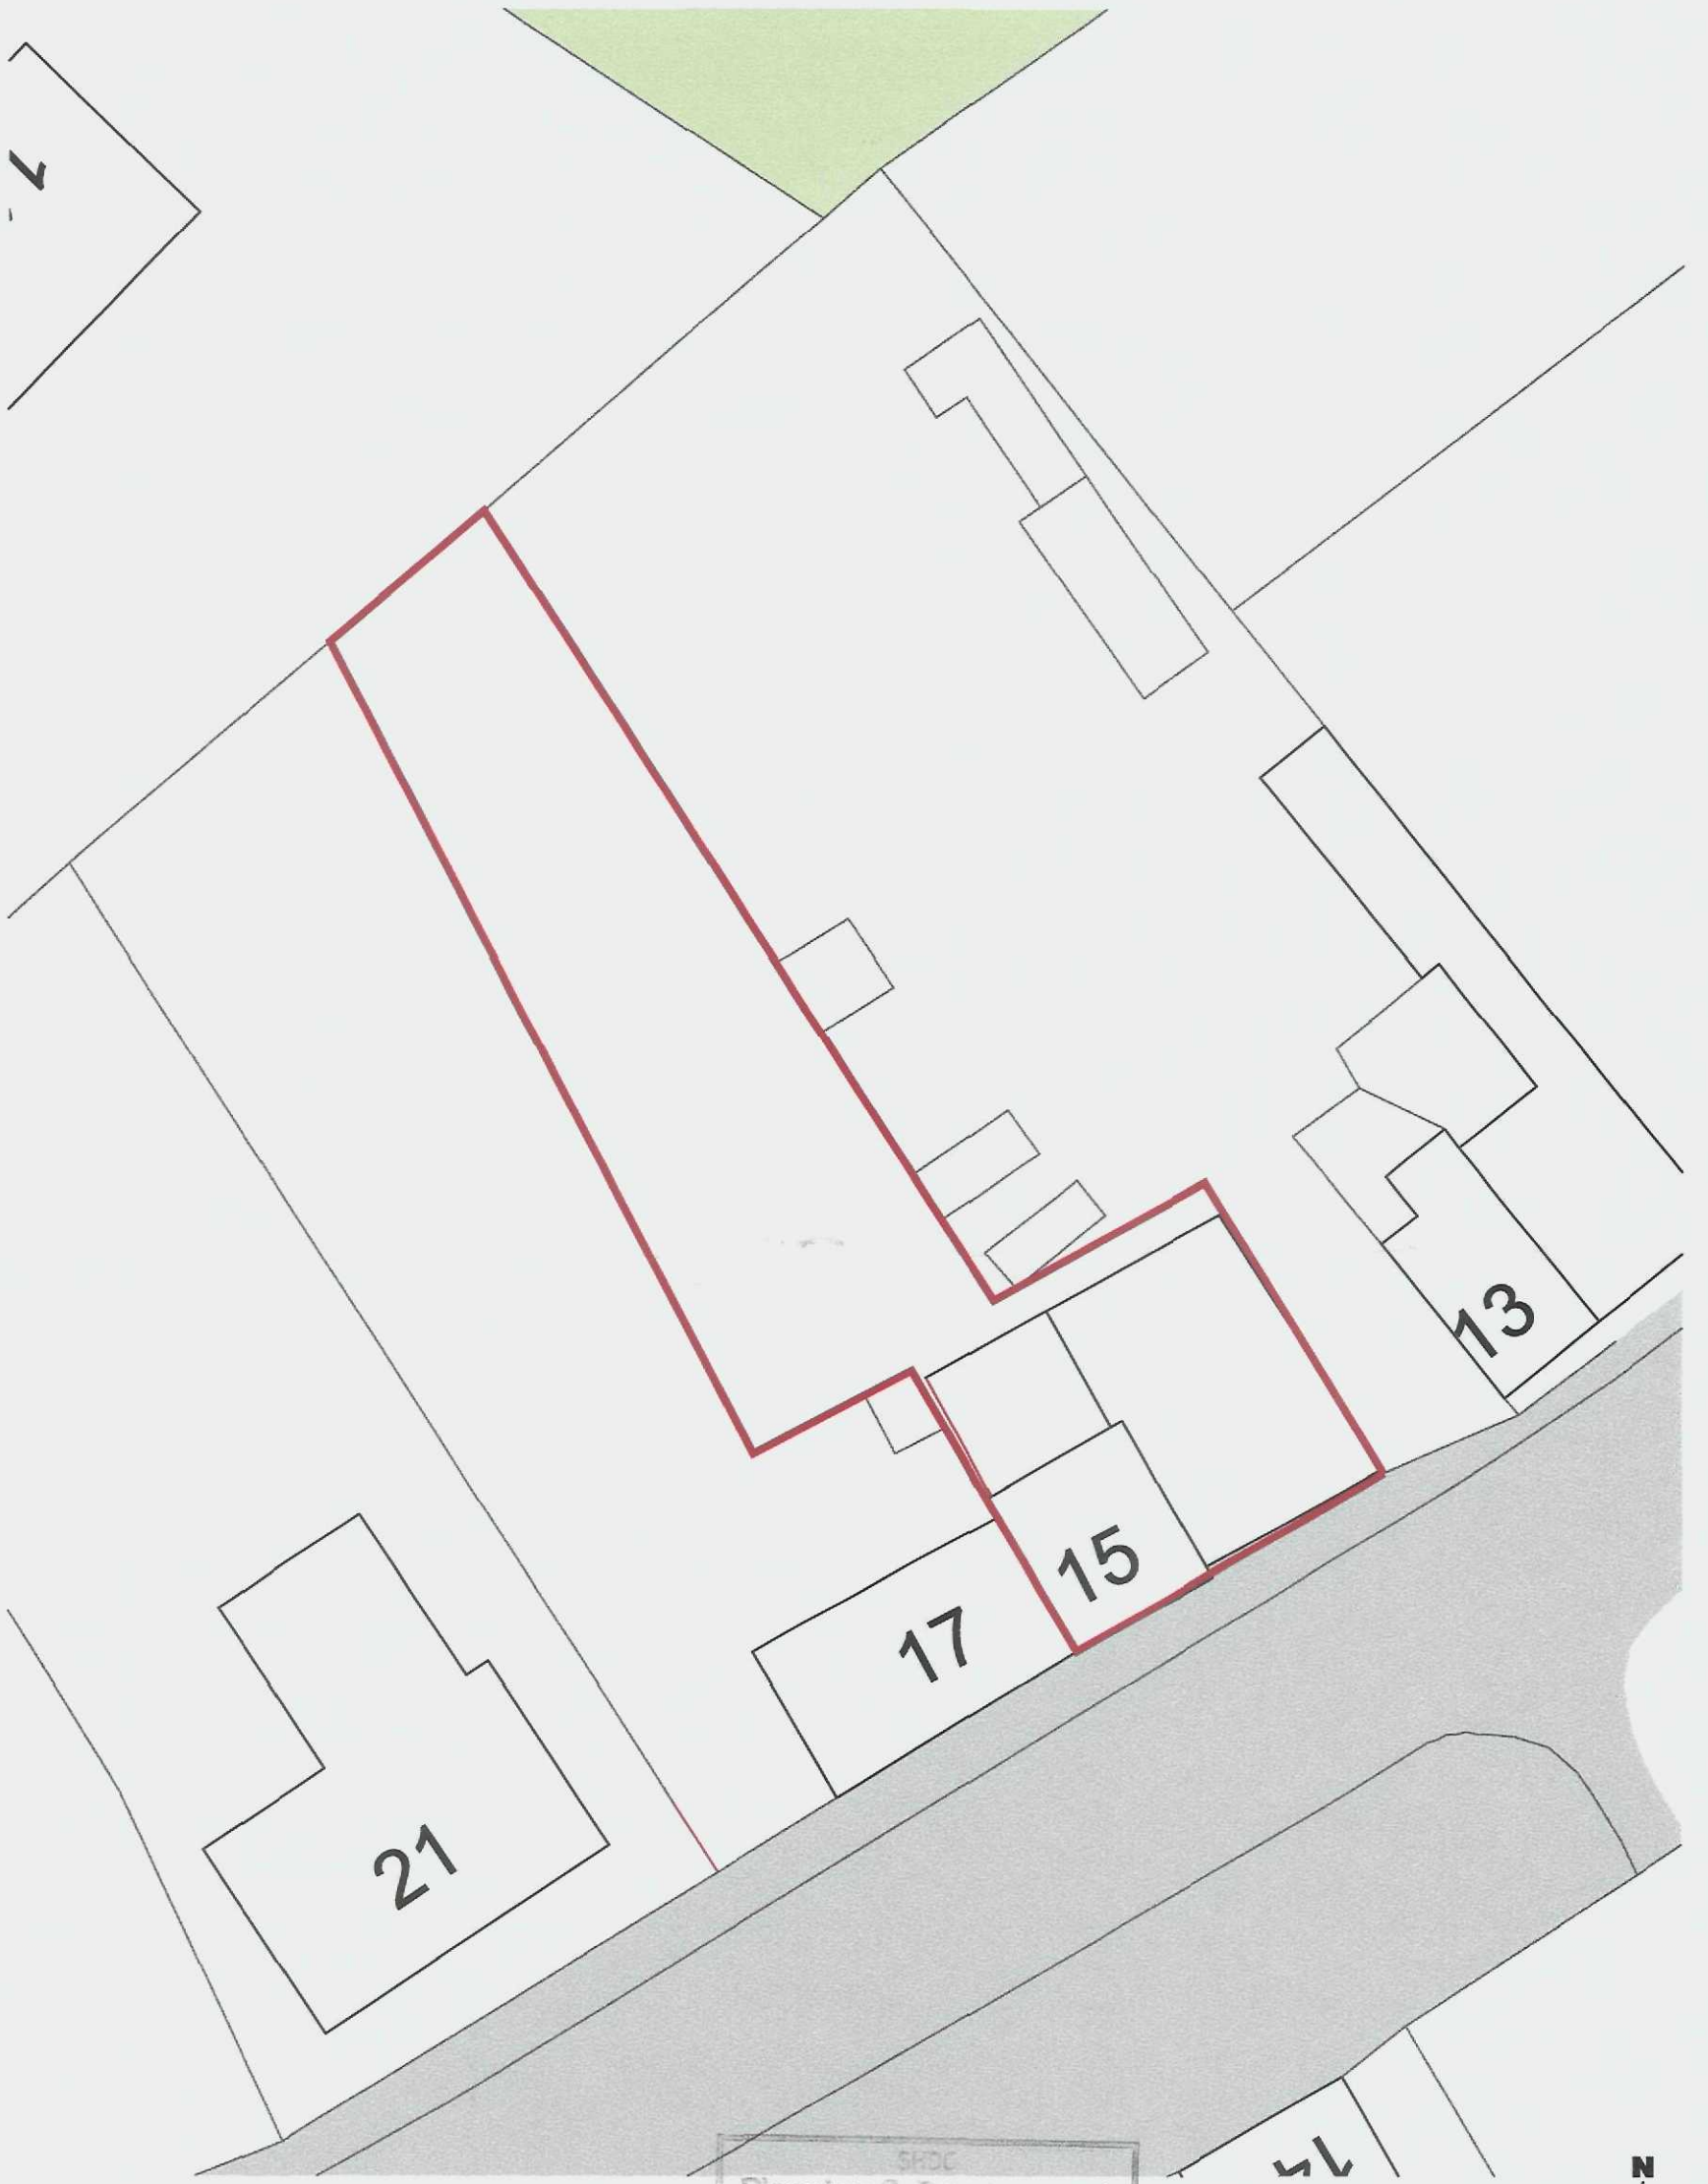

Site Block Plan

Scale 1:250

SHDC
Planning & Development
16 NOV 2010
Ref: 0948-10

remway Design Ltd
2nd Floor - 5B Sheepmarket
Spalding
PE11 1BH
Tel: 01775 768 921
e-mail: enquiries@remwaydesign.co.uk

Site :
Replacement Garage with Rear Family Room Extension at: 15 Town Drove Quadring

Client :
Mr & Mrs D Bingham

Date : *****

Scale : as noted

Drawing No:
1944 - 02

Contractor to check all Dimensions on site prior to ordering materials / commencing work.Do Not Scale from this Drawing - If in doubt then please ask




2 Front Elevation
1 : 100




3 Side 2 Elevation
1 : 100




4 Rear Elevation
1 : 100

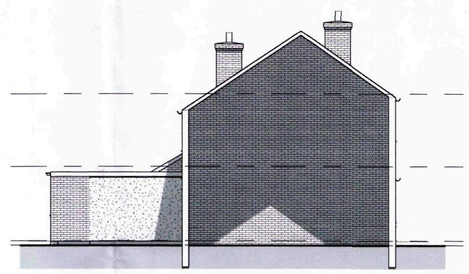

5 Side Elevation
1 : 100

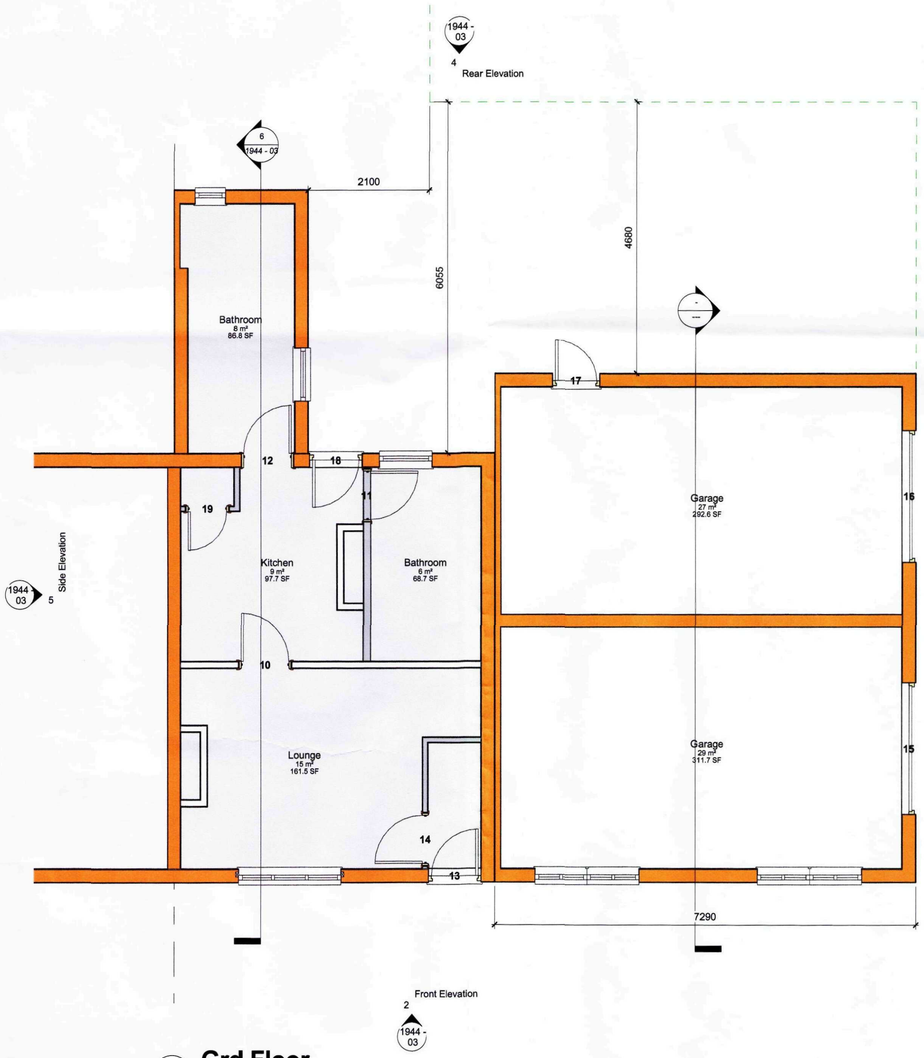


1 Grd Floor
1 : 50

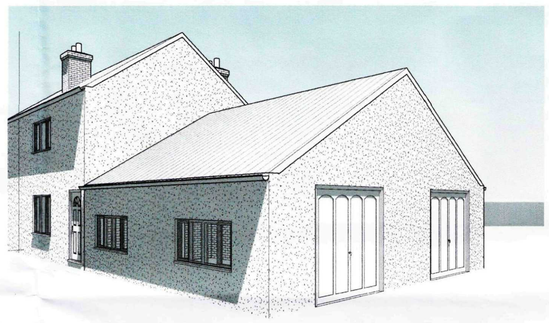

7 3D Front View



8 3D Rear View

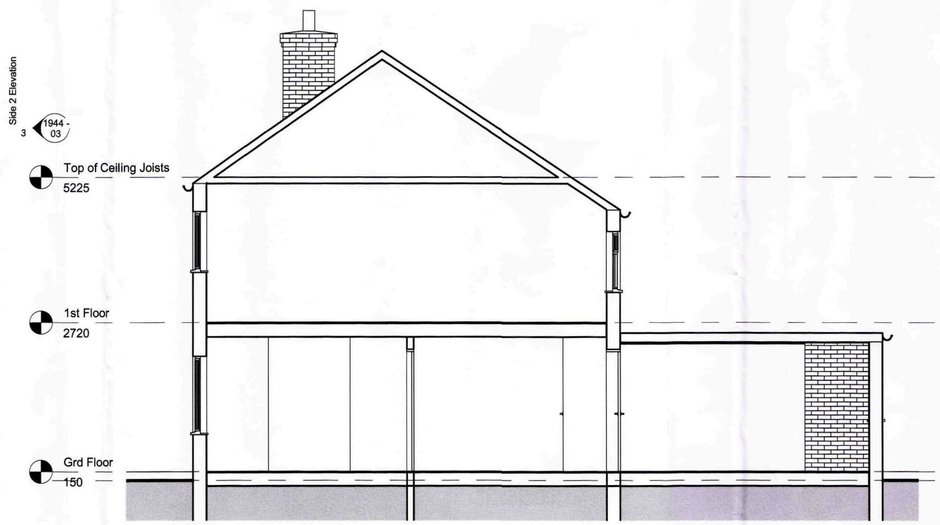

6 Section 1
1 : 50

SKDC
Planning & Development
16 NOV 2010
Ref: 0948 - 10

GENERAL CONDITIONS
Contractors are responsible for checking all dimensions on site when work commences and before ordering any materials.Any discrepancies should be brought to the attention of the Client for remedial action before commencing further.
All materials not specified to be of a standard suitable for the work proposed and be fit for purpose.All work to be in accordance with good building practise and all necessary BS codes for Workmanship on Building Sites.

rev A - 13.10.10.10 - Boundary Lines added
Revisions

Client:
Mr & Mrs Bingham

Site:
Replacement Side Extension with New Single Storey Rear Extension

Drg Title:
Existing Plans

remway Design Ltd
2nd Floor - 5B Sheepmarket
Spalding
P E11 1B H
Tel : 01775 768 921
e-mail: enquiries@remwaydesign.co.uk

Drg Size	Drawing Number	Revision:
a1	1944 - 03	A


Due to areas of the structure being covered, unexposed or otherwise inaccessible the notes / specifications of existing materials are subject to confirmation of site when it is feasible to expose the relevant areas of construction.

Contractor to check all Dimensions on site prior to ordering materials / commencing work.Do Not Scale from this Drawing - If in doubt then please ask

Generated by Foxit PDF Creator © Foxit Software
http://www.foxitsoftware.com For evaluation only.




2 Front Elevation
1 : 100

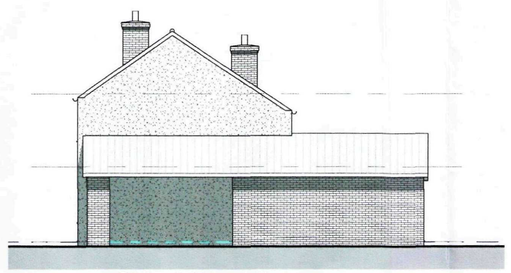


3 Side 2 Elevation
1 : 100




4 Rear Elevation
1 : 100

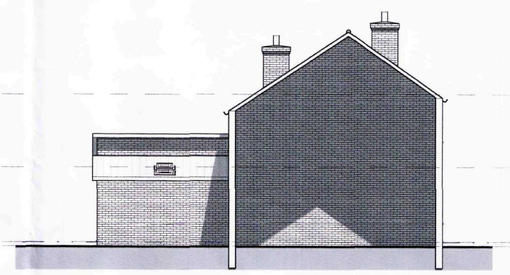

5 Side Elevation
1 : 100

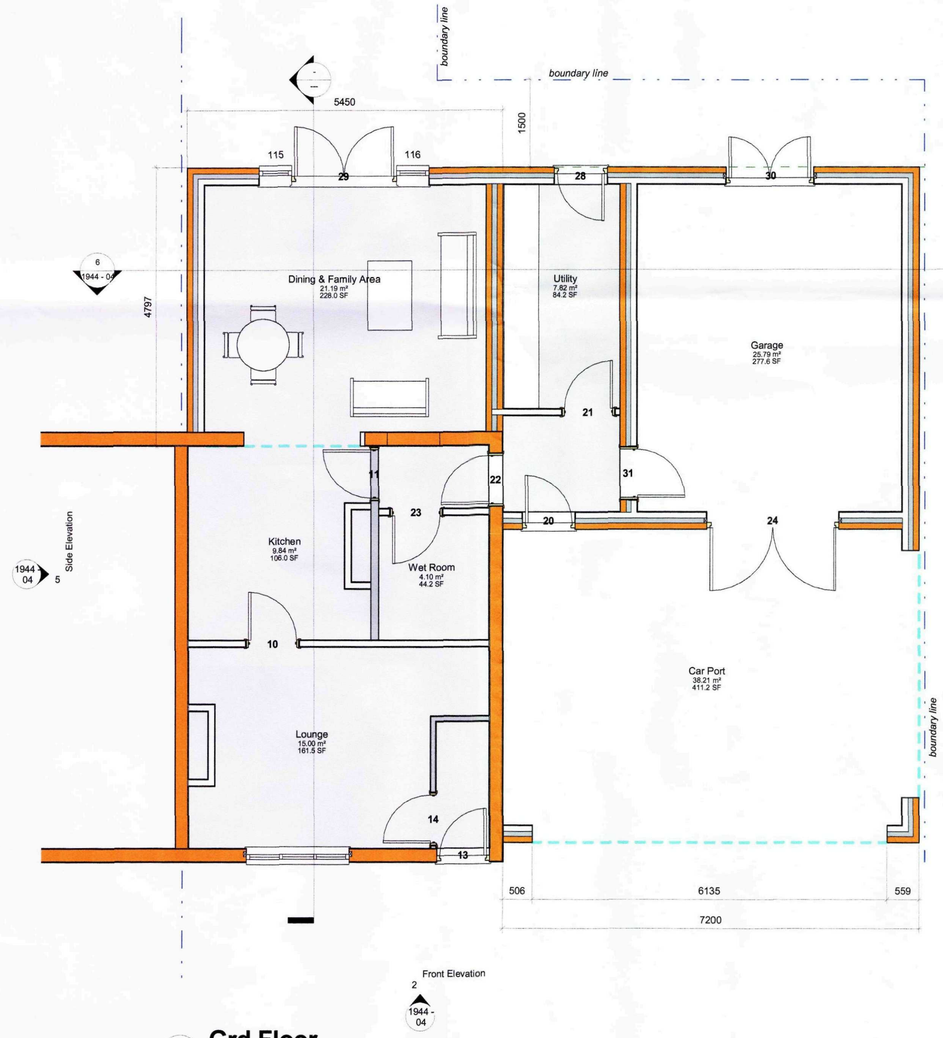

1 Grd Floor
1 : 50

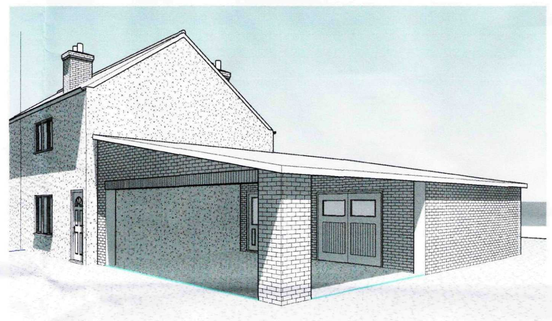

7 3D Front View



8 3D Rear View



6 Cross Section
1 : 50

Due to areas of the structure being covered, unexposed or otherwise inaccessible the notes / specifications of existing materials are subject to confirmation of site when it is feasible to expose the relevant areas of construction.

SDC
Planning & Development
16 NOV 2010
Ref: 0945 - 10

GENERAL CONDITIONS
Contractors are responsible for checking all dimensions on site when work commences and before ordering any materials.Any discrepancies should be brought to the attention of the Client for remedial action before commencing further.
All materials not specified to be of a standard suitable for the work proposed and be fit for purpose.All work to be in accordance with good building practise and all necessary BS codes for Workmanship on Building Sites.

Revisions
rev B - 28.10.10 - Amended to suit Clients comments
rev A - 13.10.10 - Amended to suit Clients comments

Client:
Mr & Mrs Bingham

Site:
Replacement Side Extension with New Single Storey Rear Extension

Drg Title:
Proposed Plans

remway Design Ltd
2nd Floor - 5B Sheepmarket
Spalding
P E 1 1 1 B H
Tel : 01775 768 921
e-mail: enquiries@remwaydesign.co.uk

Drg Size	Drawing Number	Revision:
a1	1944 - 04	B