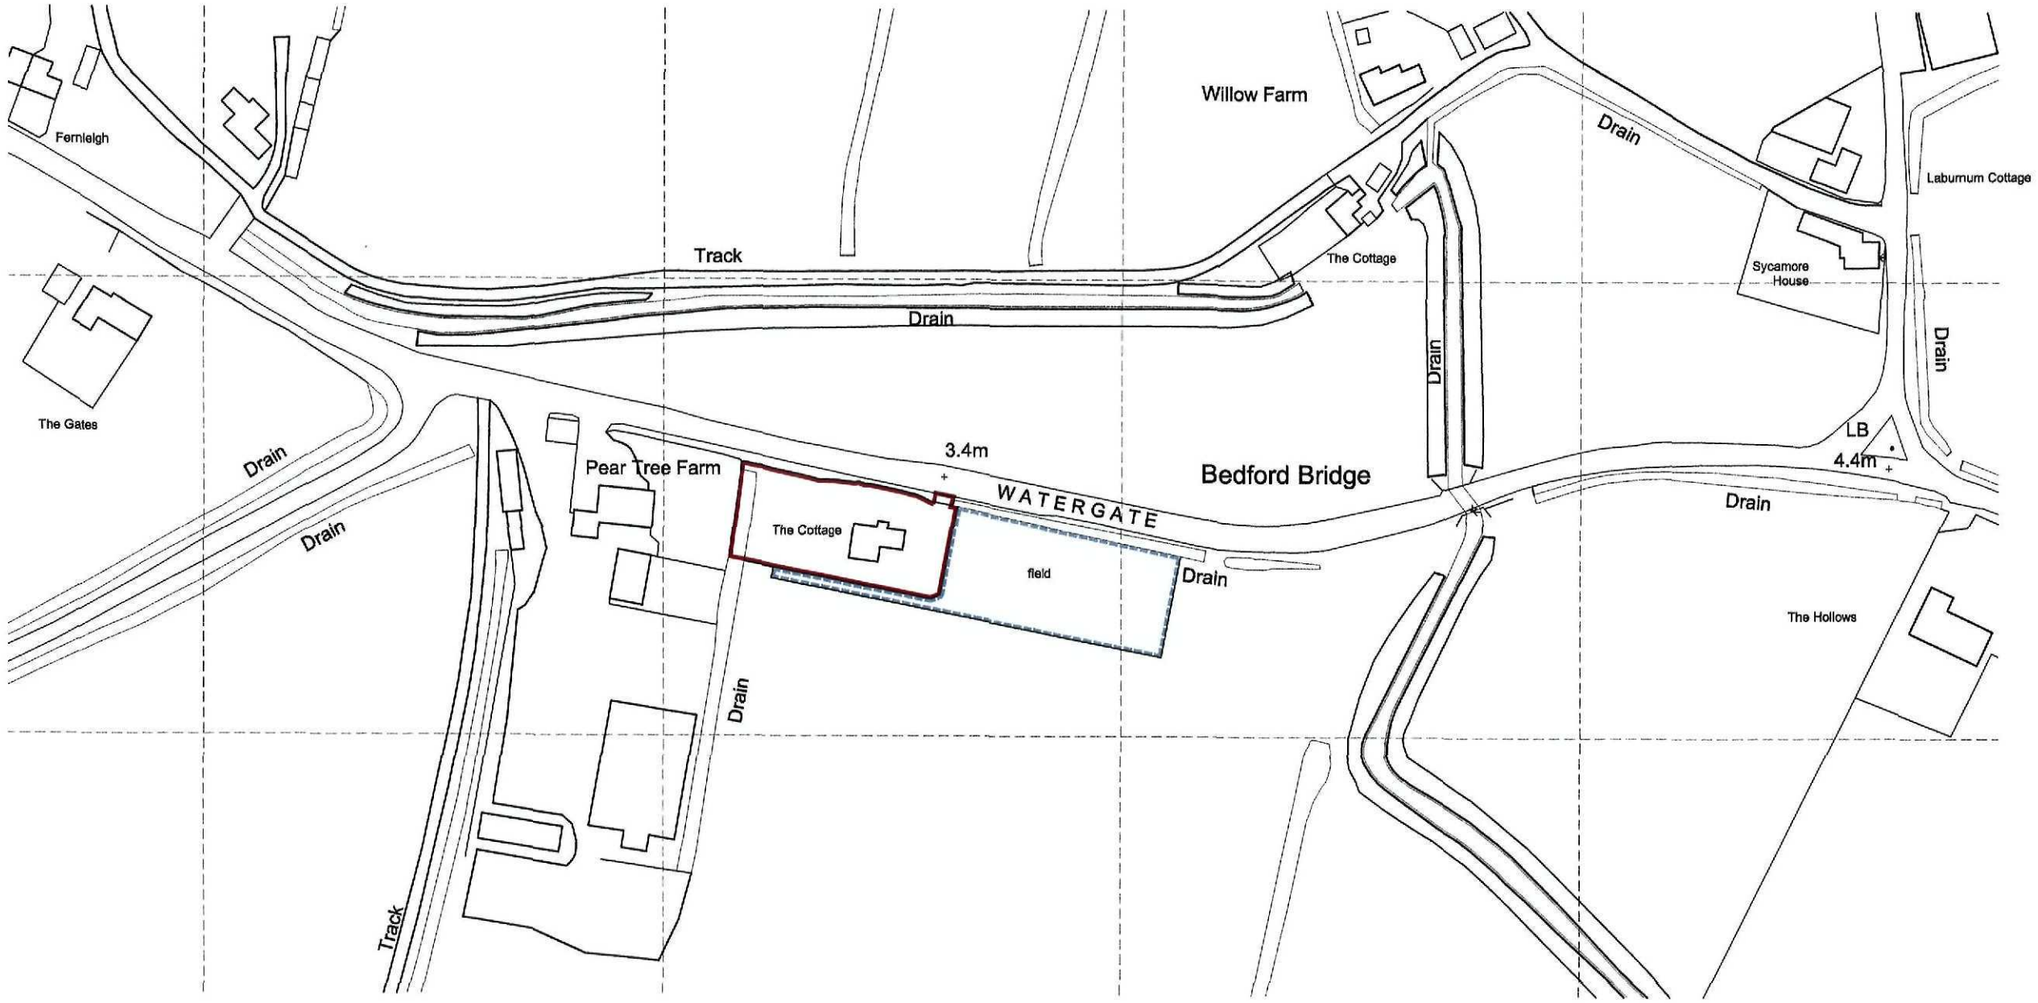


Ordnance Survey (c) Crown Copyright 2010. All rights reserved. Licence number 100020449


Grid = 100 m

OS Location Plan as Existing

SHDC
Planning & Development
- 2 DEC 2010
Ref: 0998-10

Jenny McIntee Architectural Design
www.jennymcintee.co.uk info@jennymcintee.co.uk Tel 07921 003153

Project:	Proposed Extension	Date:	November 2010
Address:	The Cottage, Watergate, Quadring Eaudyke PE11 4PZ	Scale:	1:1250 on A3
Client:	Mr & Mrs P Hurley	Job No:	1057
Drawing Title:	OS Location Plan	Dwg No:	01 A

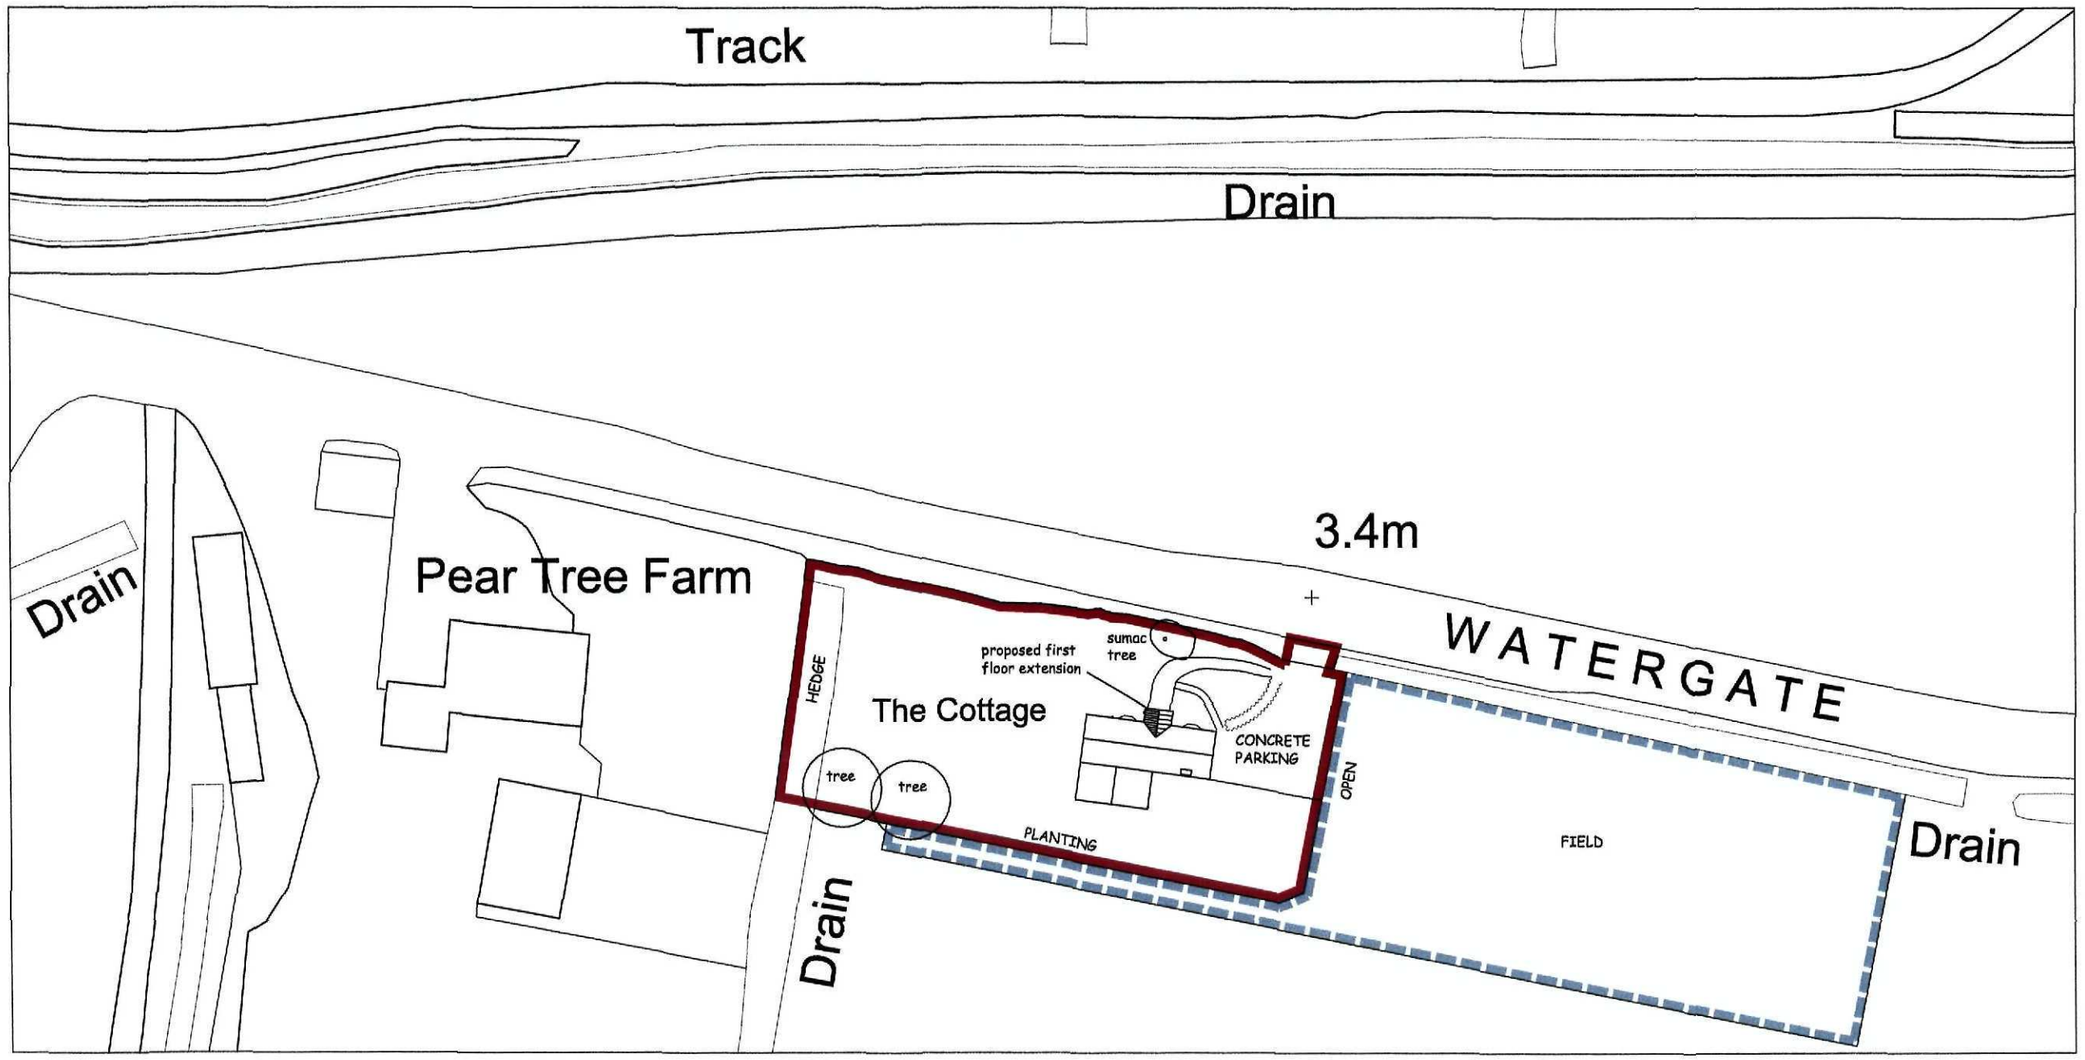

N

Site Plan As Proposed


SHDC
Planning & Development
- 2 DEC 2010
Ref: 0998-10

Jenny McIntee Architectural Design
www.jennymcintee.co.uk info@jennymcintee.co.uk Tel 07921 003153


Project:	Proposed Extension	Date:	November 2010
Address:	The Cottage, Watergate, Quadring Eaudyke PE11 4PZ	Scale:	1:500 on A3
Client:	Mr & Mrs P Hurley	Job No:	1057
Drawing Title:	Site Plan	Dwg No:	02 A



Front Elevation (North)

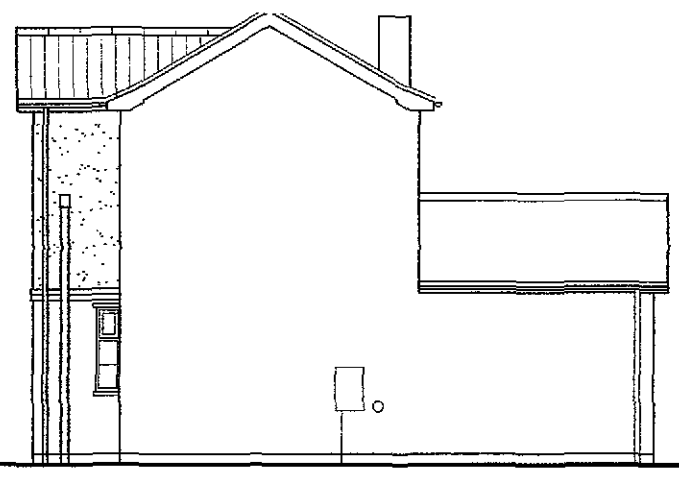


Side Elevation (West)

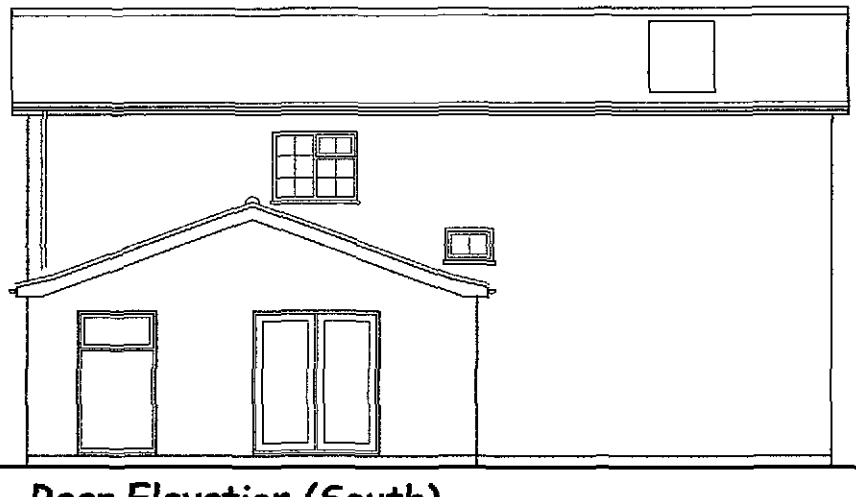


Rear Elevation (South)




Side Elevation (East)

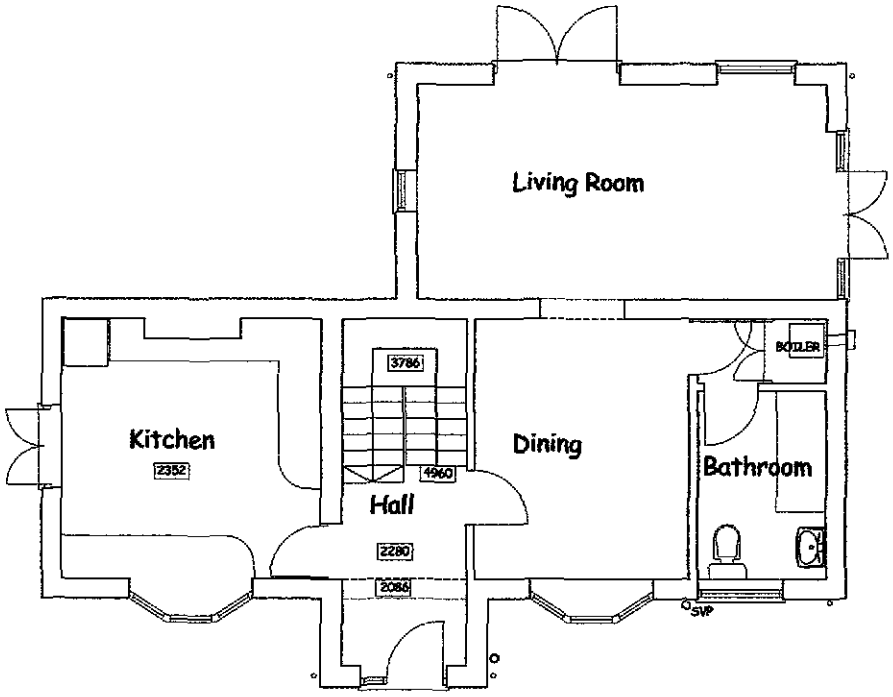


Ground Floor Plan no change

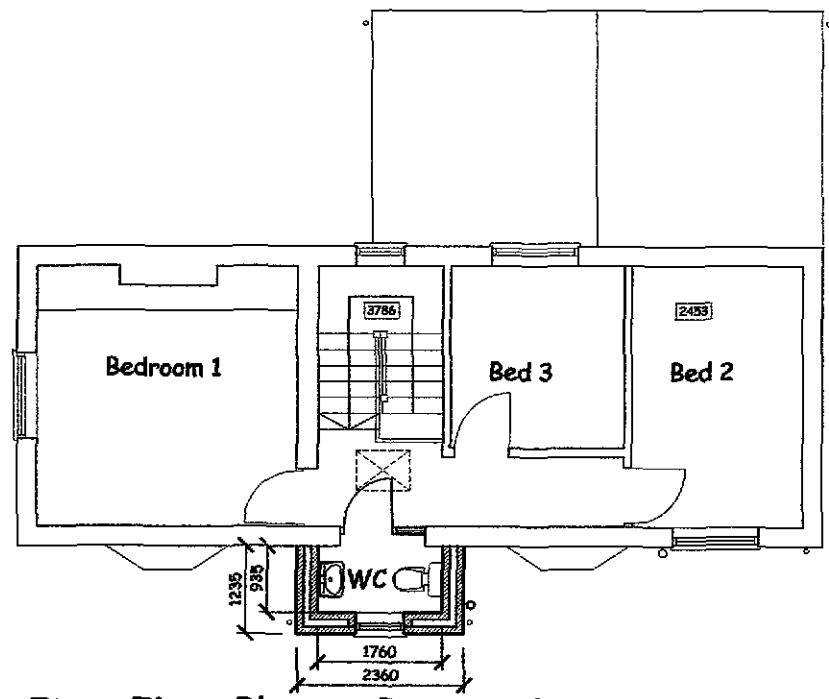

First Floor Plan As Proposed

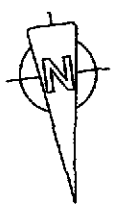

External Materials
Roof - low profile grey concrete tile to match existing
Walls - sandy coloured render coating to match existing
Windows, fascias, soffits etc - white pvcu to match existing
Rainwater good and SVPs - black pvcu to match existing

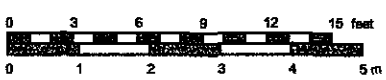


Proposed


SHDC
Planning & Development
- 2 DEC 2010
Ref: 0998-10

Jenny McIntee Architectural Design
www.jennymcintee.co.uk info@jennymcintee.co.uk Tel 07921 003153


Project:	Proposed Extension	Date:	November 2010
Address:	The Cottage, Watergate, Quadring Eaudyke PE11 4PZ	Scale:	1:100 on A3
Client:	Mr & Mrs P Hurley	Job No:	1057
Drawing Title:	Proposed Plan & Elevations	Dwg No:	04 A

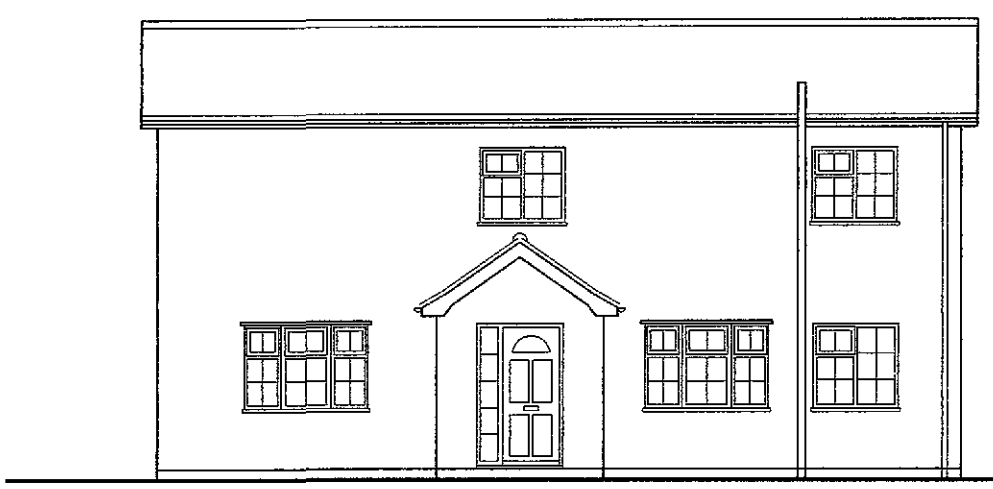

Front Elevation (North)

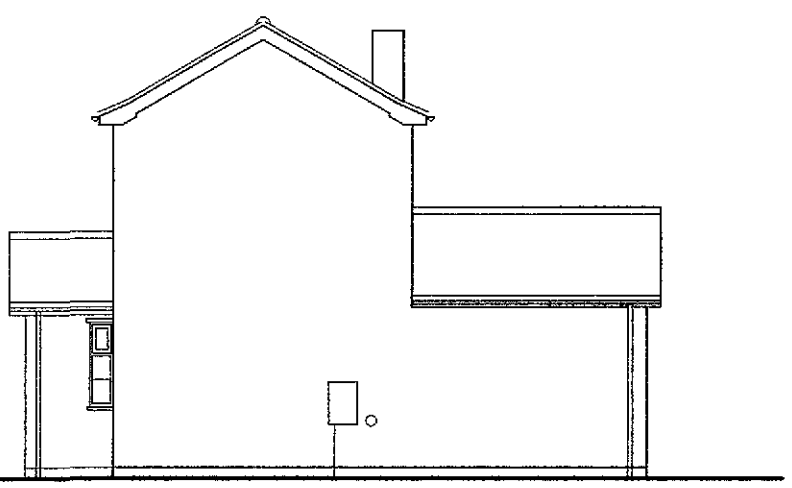


Side Elevation (West)

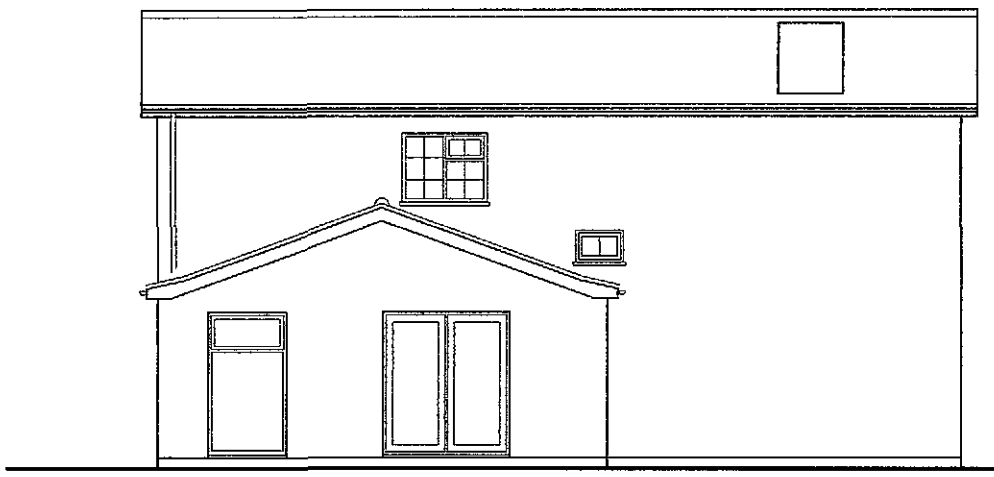


Rear Elevation (South)




Side Elevation (East)

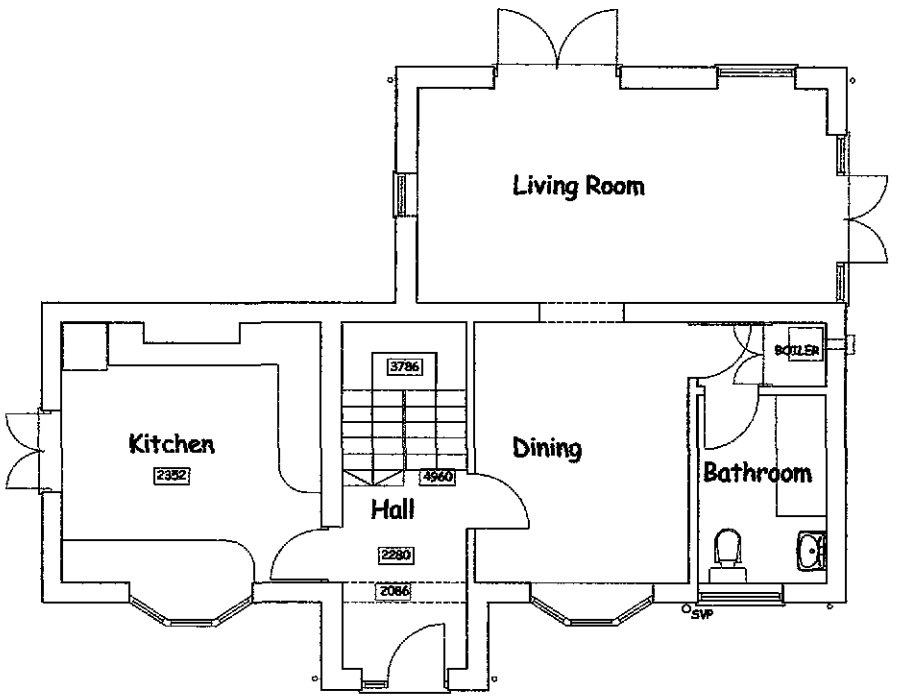

Ground Floor Plan As Existing

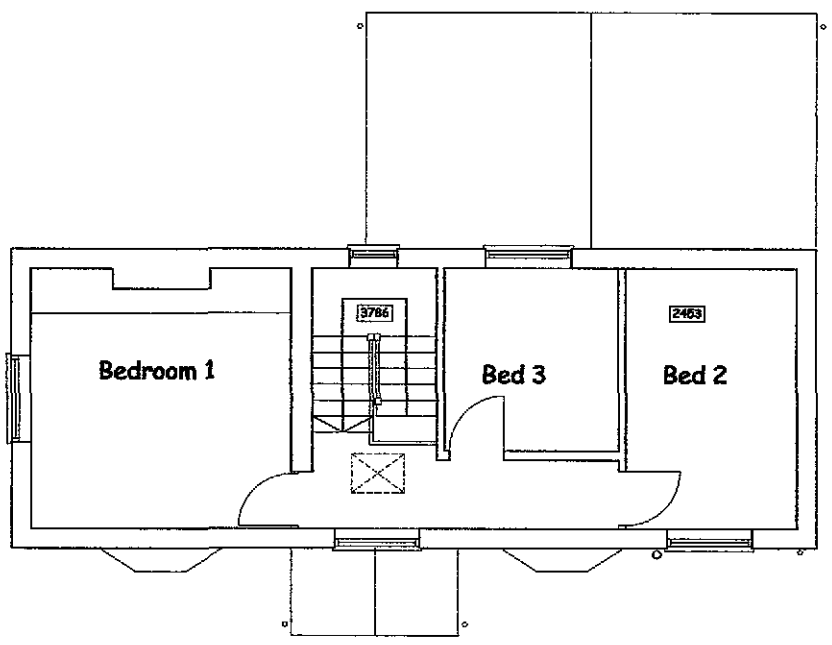

First Floor Plan As Existing

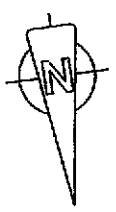



SHDC
Planning & Development
- 2 DEC 2010
Ref: 0998-10

Existing

Jenny McIntee Architectural Design www.jennymcintee.co.uk info@jennymcintee.co.uk Tel 07921 003153			
Project:	Proposed Extension	Date:	November 2010
Address:	The Cottage, Watergate, Quadring Eaudyke PE11 4PZ	Scale:	1:100 on A3
Client:	Mr & Mrs P Hurley	Job No:	1057
Drawing Title:	Existing Plan & Elevations	Dwg No:	03 A