
Contractor to check all Dimensions on site prior to ordering materials / commencing work.Do Not Scale from this Drawing - If in doubt then please ask



Front Elevation
Scale 1:100

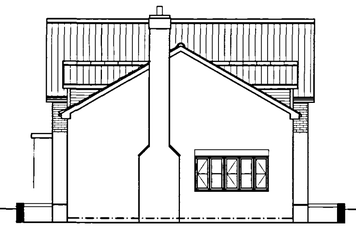


Side Elevation
Scale 1:100




Rear Elevation
Scale 1:100



Side Elevation
Scale 1:100

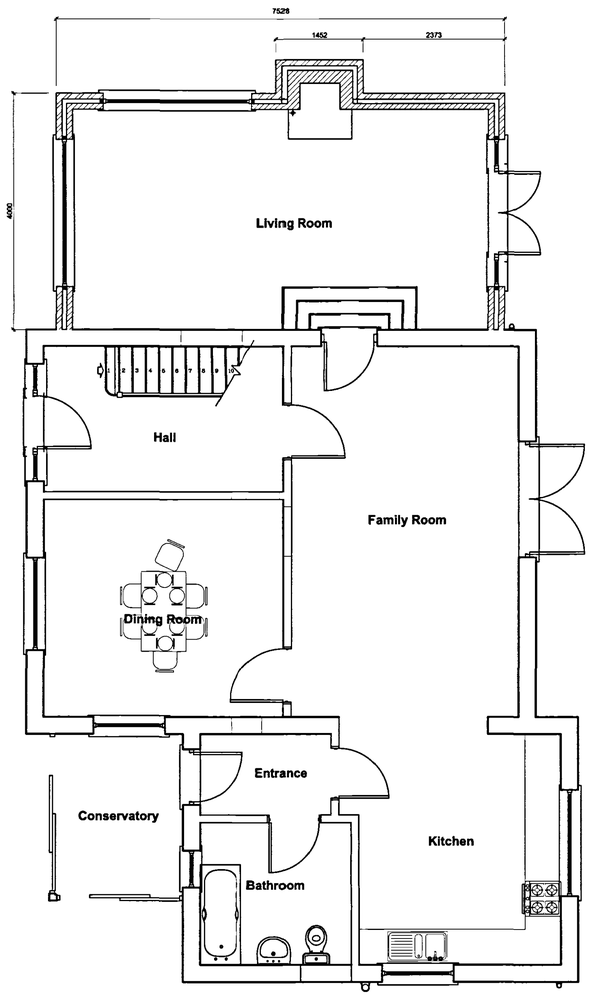

Proposed Ground Floor Plan
Scale 1: 50

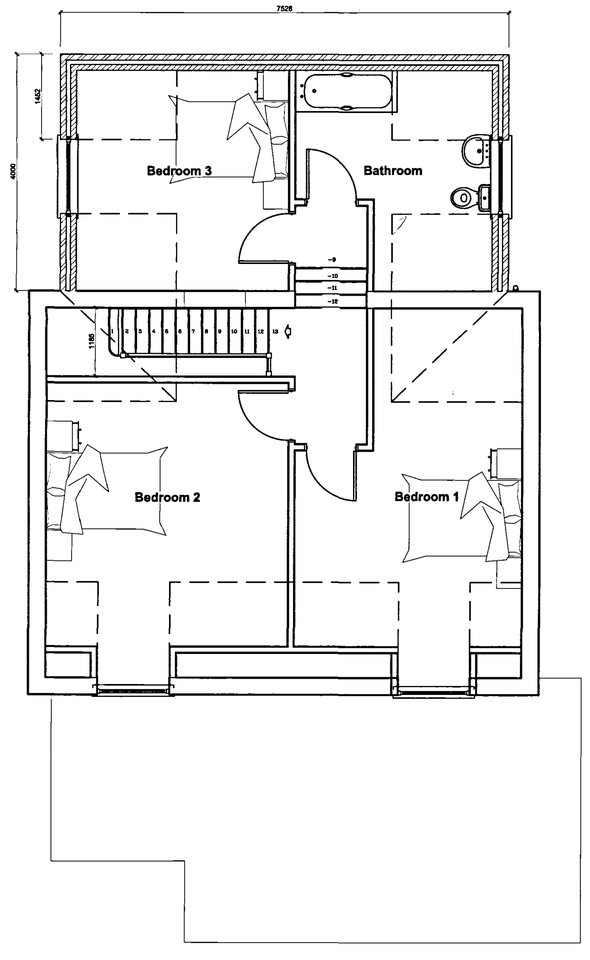

Proposed First Floor Plan
Scale 1: 50

SHDC
PLANNING & DEVELOPMENT
25 JUL 2007
Ref. 1006/07

DETERMINED PLAN

rev "F" - 27.06.07 - Amended to suit Client

rev "E" - 23.06.07 - Redesigned to gain Planning Permission

rev "D" - 10.02.07 - General Amendments

rev "C" - 05.12.06 - Amended to suit the Client's comments

rev "B" - 17.10.06 - Amended to suit the Client's comments

rev "A" - 24.08.06 - Amended to suit both the Client's and Planners comments

GENERAL CONDITIONS
Contractors are resonsible for checking all dimensions on site when work commences and before ordering any materials.Any discrepancies should be brought to the attention of the Client for remedial action before commencing further.

All details shown are based on typical site conditions for that area, any abnormal conditions should be brought to the attention of the Client and Local Authority.

The notes shown are mainly to cover the requirements of Building Regulations and should not be treated as full specification.

No allowance has been made for any Structural Calculations,a "SAP" calculation, Soil Investigation or Flood Risk Assessment.If deemed necessary then these will be a chargeable extra.All steel beam sizes shown on drawing are all subject to confirmation from Structural Engineer.

All materials not specified to be of a standard suitable for the work proposed and be fit for purpose.All work to be in accordance with good building practise and all necessary BS codes for Workmanship on Building Sites.

Client :
Mr & Mrs C Wright
Ostlerf Cottage
Church End
Donington
PE11 4SQ

Site :
Proposed Rear Extension & Re-Roof of Existing Bungalow to provide Storage Area

remway Design Ltd
2 Red Lion Street
Spalding
PE11 1BX
Tel / Fax: 01775 768 921
Mobile : 07815 112 058
e-mail: jason@remwaydesign.co.uk

Date : feb06 | Scale : As Noted

Drawing No:
rem 1229 - 02"F"

PLEASE NOTE:
Due to areas of the structure being covered, unexposed or otherwise inaccessible the notes / specifications of existing materials are subject to confirmation of site when it is feasible to expose the relevant areas of construction.