



FRONT ELEVATION


SIDE ELEVATION

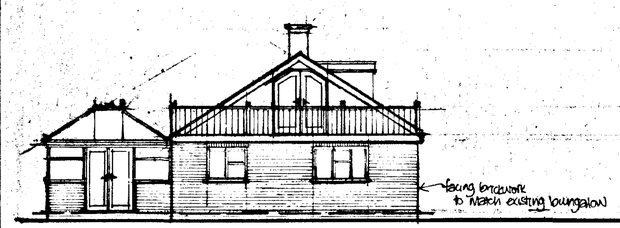


SIDE ELEVATION

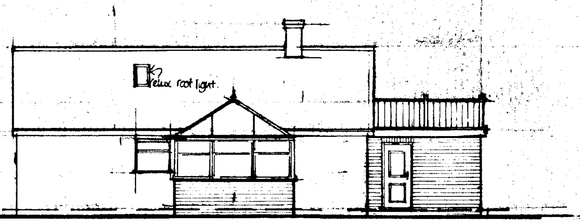


REAR ELEVATION

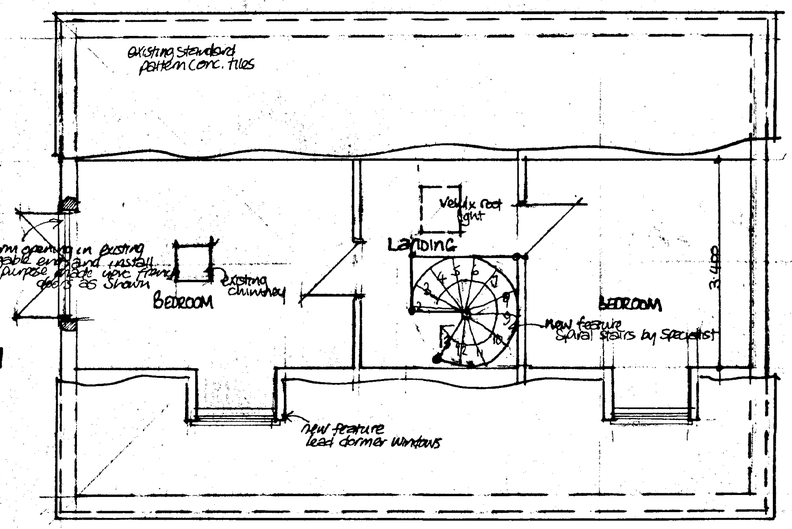


ROOF PLAN LAYOUT

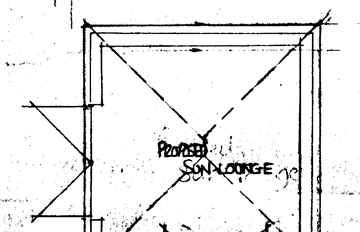

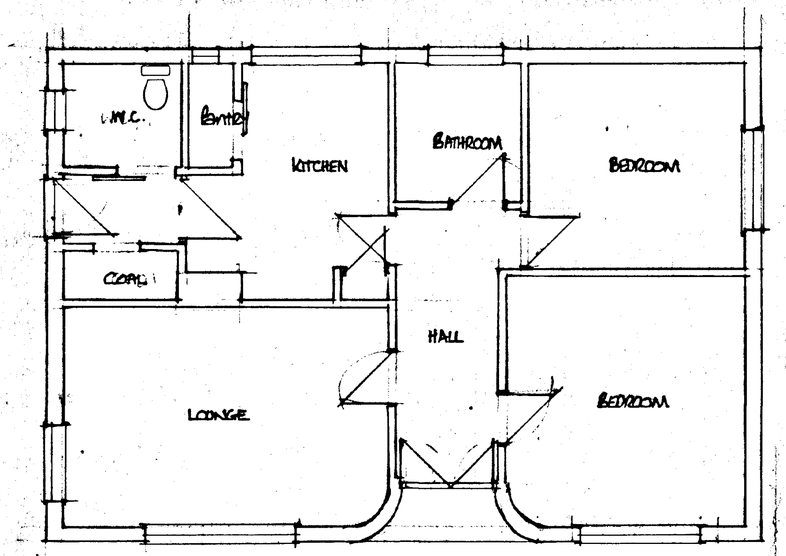

PLAN AS EXISTING

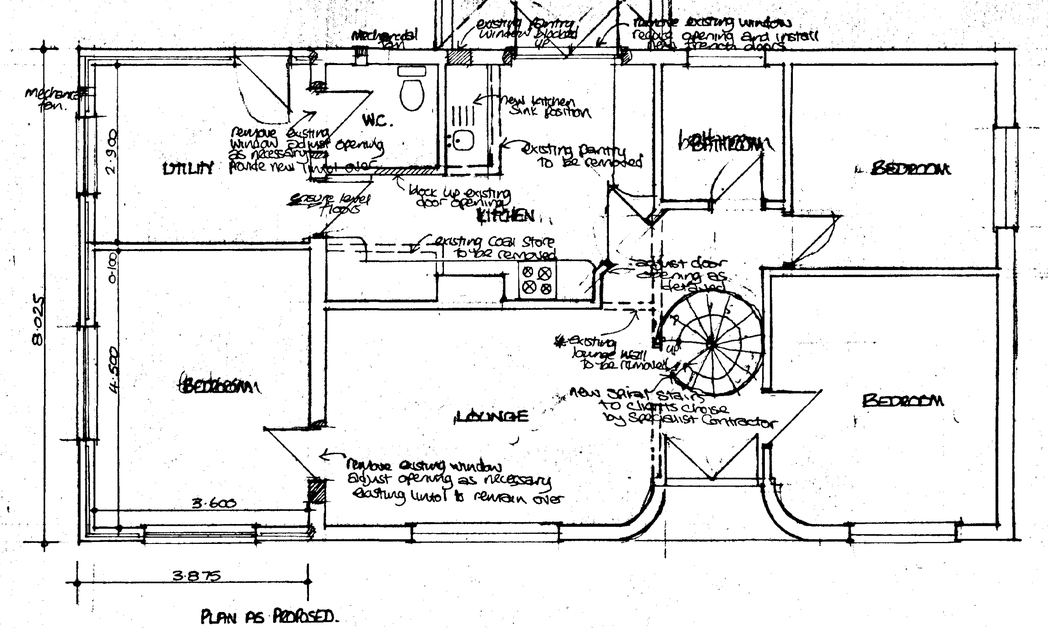

PLAN AS PROPOSED.

DETERMINED PLAN

NOTES

All dimensions must be checked on site and not scaled from this drawing.

A		
	Date	Revisions

© copyright

SOUTH HOLLAND DC HOUSING & PLANNING 22 AUG 2001 Ref: 1014/01

Client

MR. HAMILTON

Job Title

PROPOSED EXTENSION TO BUNGALOW AND ROOF CONVERSION.
55 MAIN ROAD.
QUADRING.
LINCOLNSHIRE

Drawing Title

EXTENSION AND ROOM IN ROOF CONVERSION

Scale 1:50 & 1:100.

Date JULY 2001 | Drawn by L.W. BLISS

Drg No. | Rev.

841 x 594mm A1