Notes


Measurements
Do not scale from this drawing.
All measurements should be checked against on site conditions and any discrepancies should be brought to the attention of the Robert Doughty Consultancy.


Ordnance Survey Map
© Crown Copyright 2017. OS Licence No: AR 100010613

CDM 2015
This drawing is for illustrative purposes and/or obtaining the relevant planning permission only. It should not be used for construction and accordingly, risk identification under the Construction (Design & Management) Regulations 2015 has not been undertaken.

Denotes Vandal Resistant Lighting Columns (Bollard light)

- 1m High
- Single light source
- Black die cast aluminium louvered design
- Flange or ground mountable

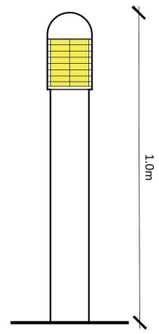

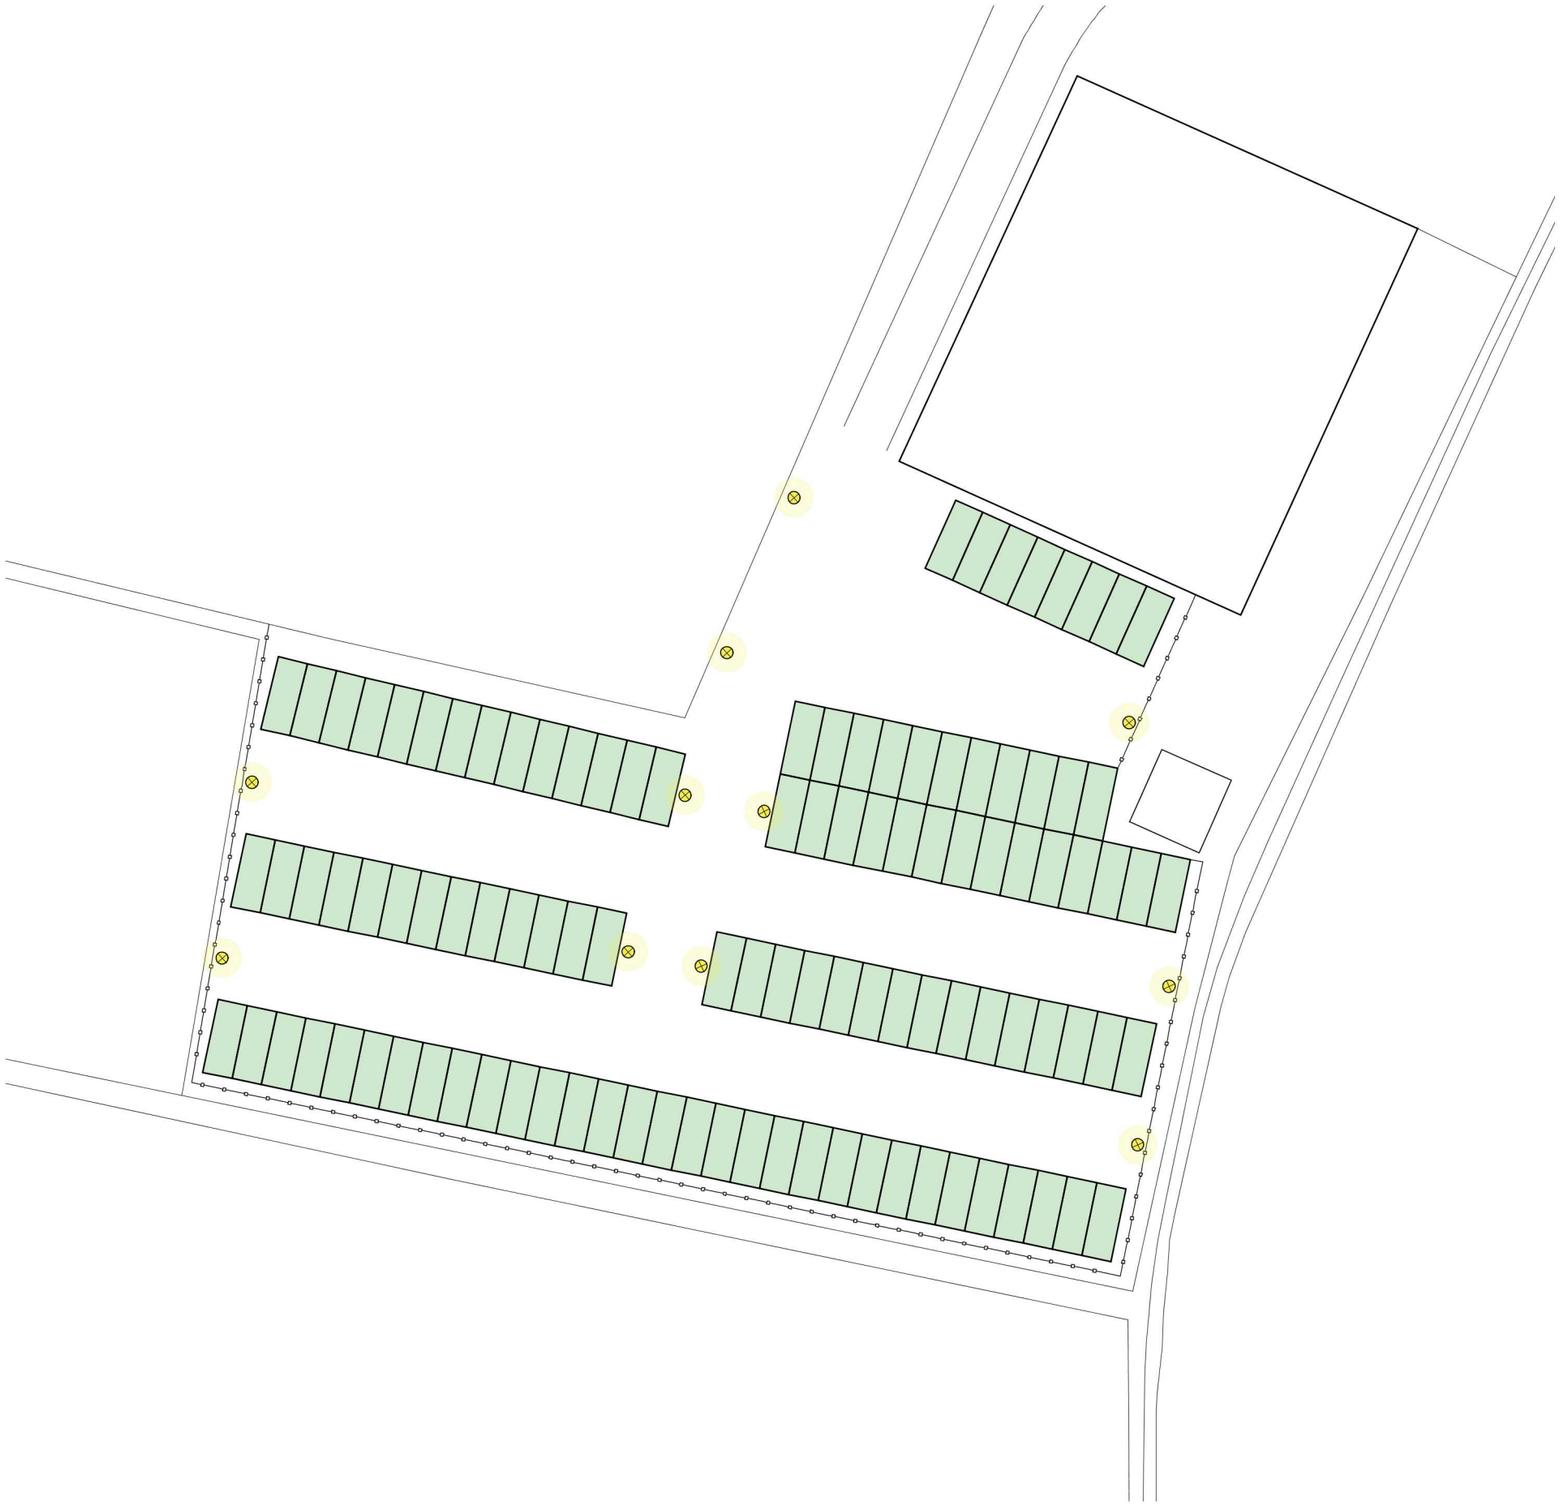

N

0 5 10 15 20 25m

Rev	By	Notes	Date

rdc
Robert Doughty Consultancy

32 High Street, Helpringham
Sleaford, Lincolnshire NG34 ORA

Tel: 01529 421646
Fax: 01529 421358
Email: admin@rdc-landplan.co.uk
Web: www.rdc-landplan.co.uk

Client
Andrew Prince

Project
Change of use to Self Storage, Quadring

Drawing title
Proposed Lighting Plan

Drawing No	Rev	Drawn
1058-2_PL_PL01		WW

Scale	Date	Checked
1:500 @ A3	13.12.17	RJCD