

SOUTH HOLLAND DISTRICT COUNCIL

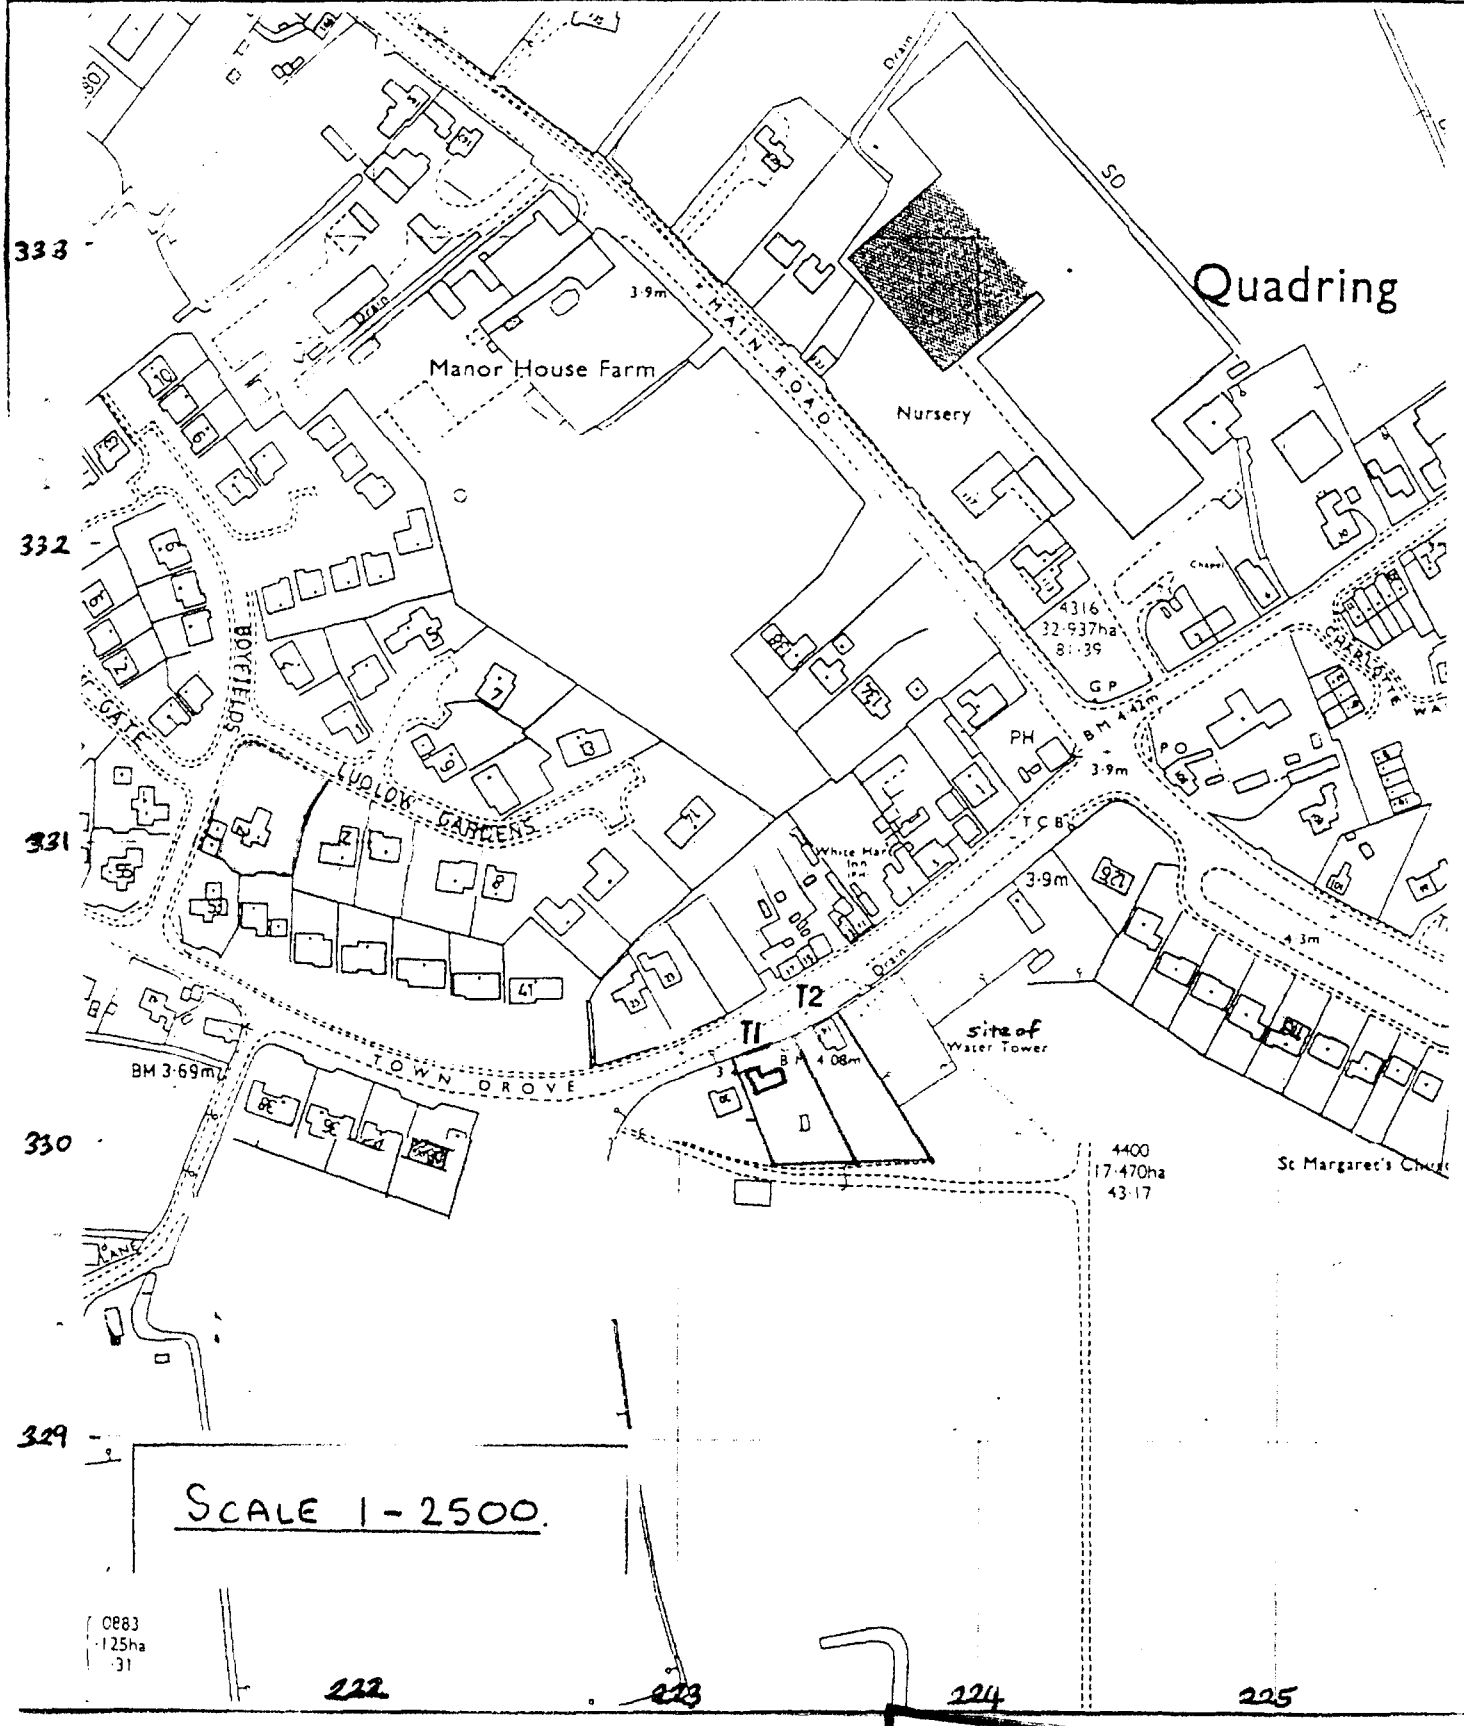

SHDC
Planning & Development
25 SEP 2002
1054/02

Proposed Ground Floor Layout


Proposed Conservatory

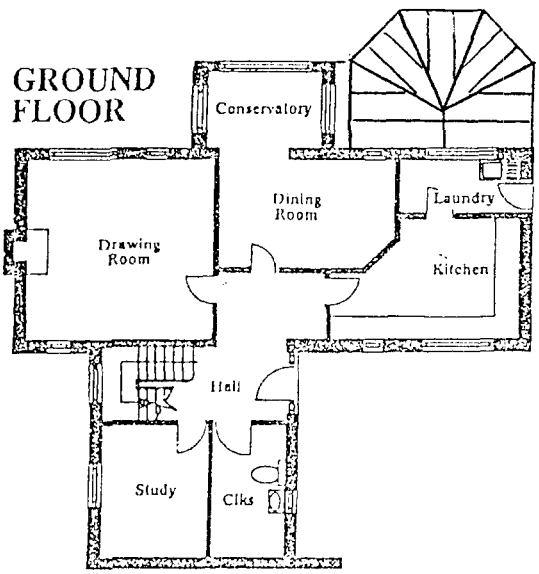



Job Ref:- Mr & Mrs Khas
2, Boyfields
Quadring
Nr Spalding
Lincs
PE11 4QQ
01775 821802


SHDC
Planning Development
25 SEP 2002
1054/02
APPROVED
PLAN


Scale 1:200

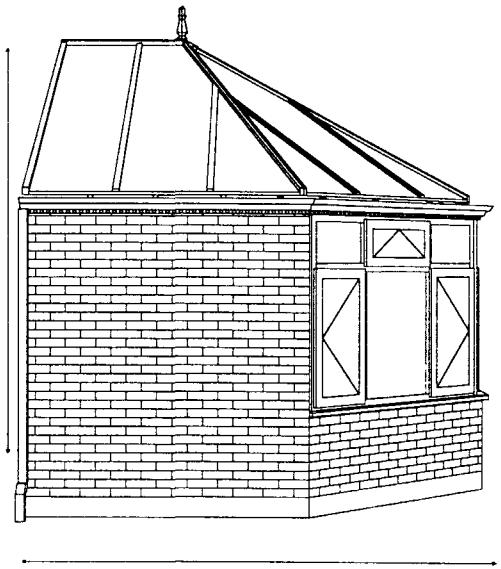


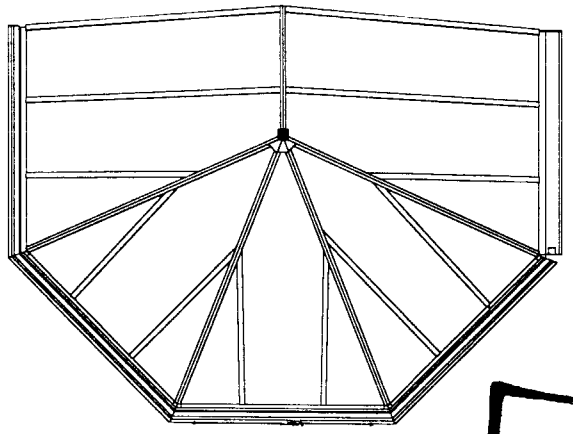

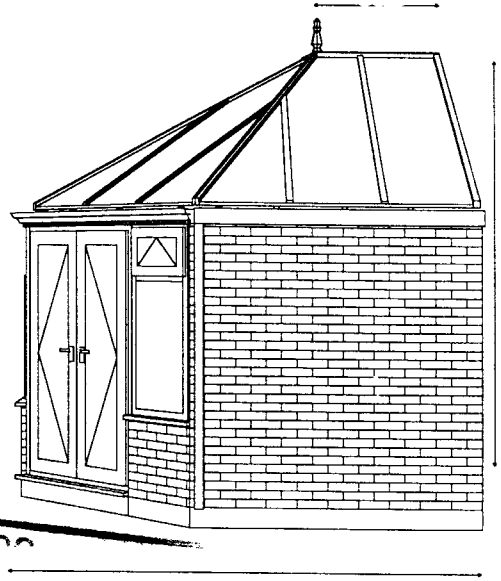

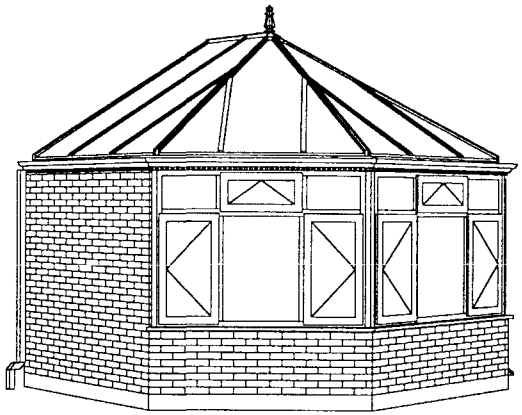

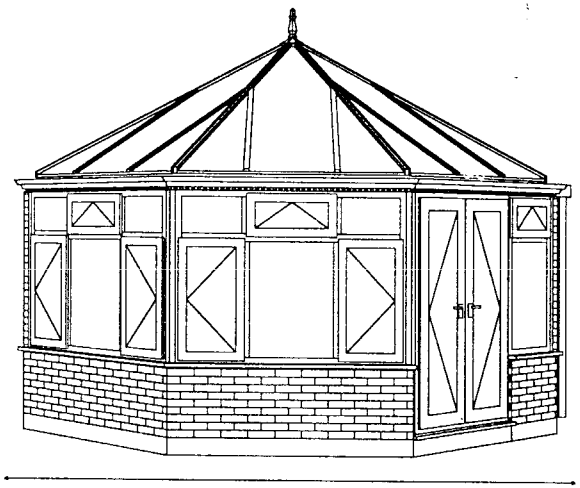

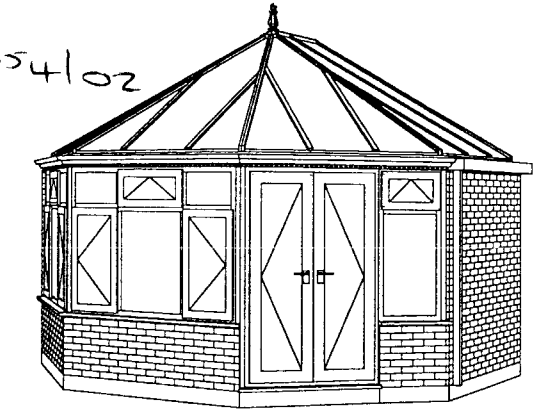

1054/02

* NOT TO SCALE *


OMEGA LIFESTYLE
OMEGA HOUSE
MORLEY WAY
WOODSTONE
PETERBOROUGH
PE2 0BW
TEL: 01733 234114

All diimensions are in millimetres,
and are internal frame sizes.

Job Ref:- Mrs Mrs Kirk
2, Beverley Gardens
Nr Spalding Lincs
Pet wood 01775 82 302

the omega group

Mr & Mrs Khas
2, Boyfields Guadring
Nr Spalding Lincs
PE11 4QG
01775 821802

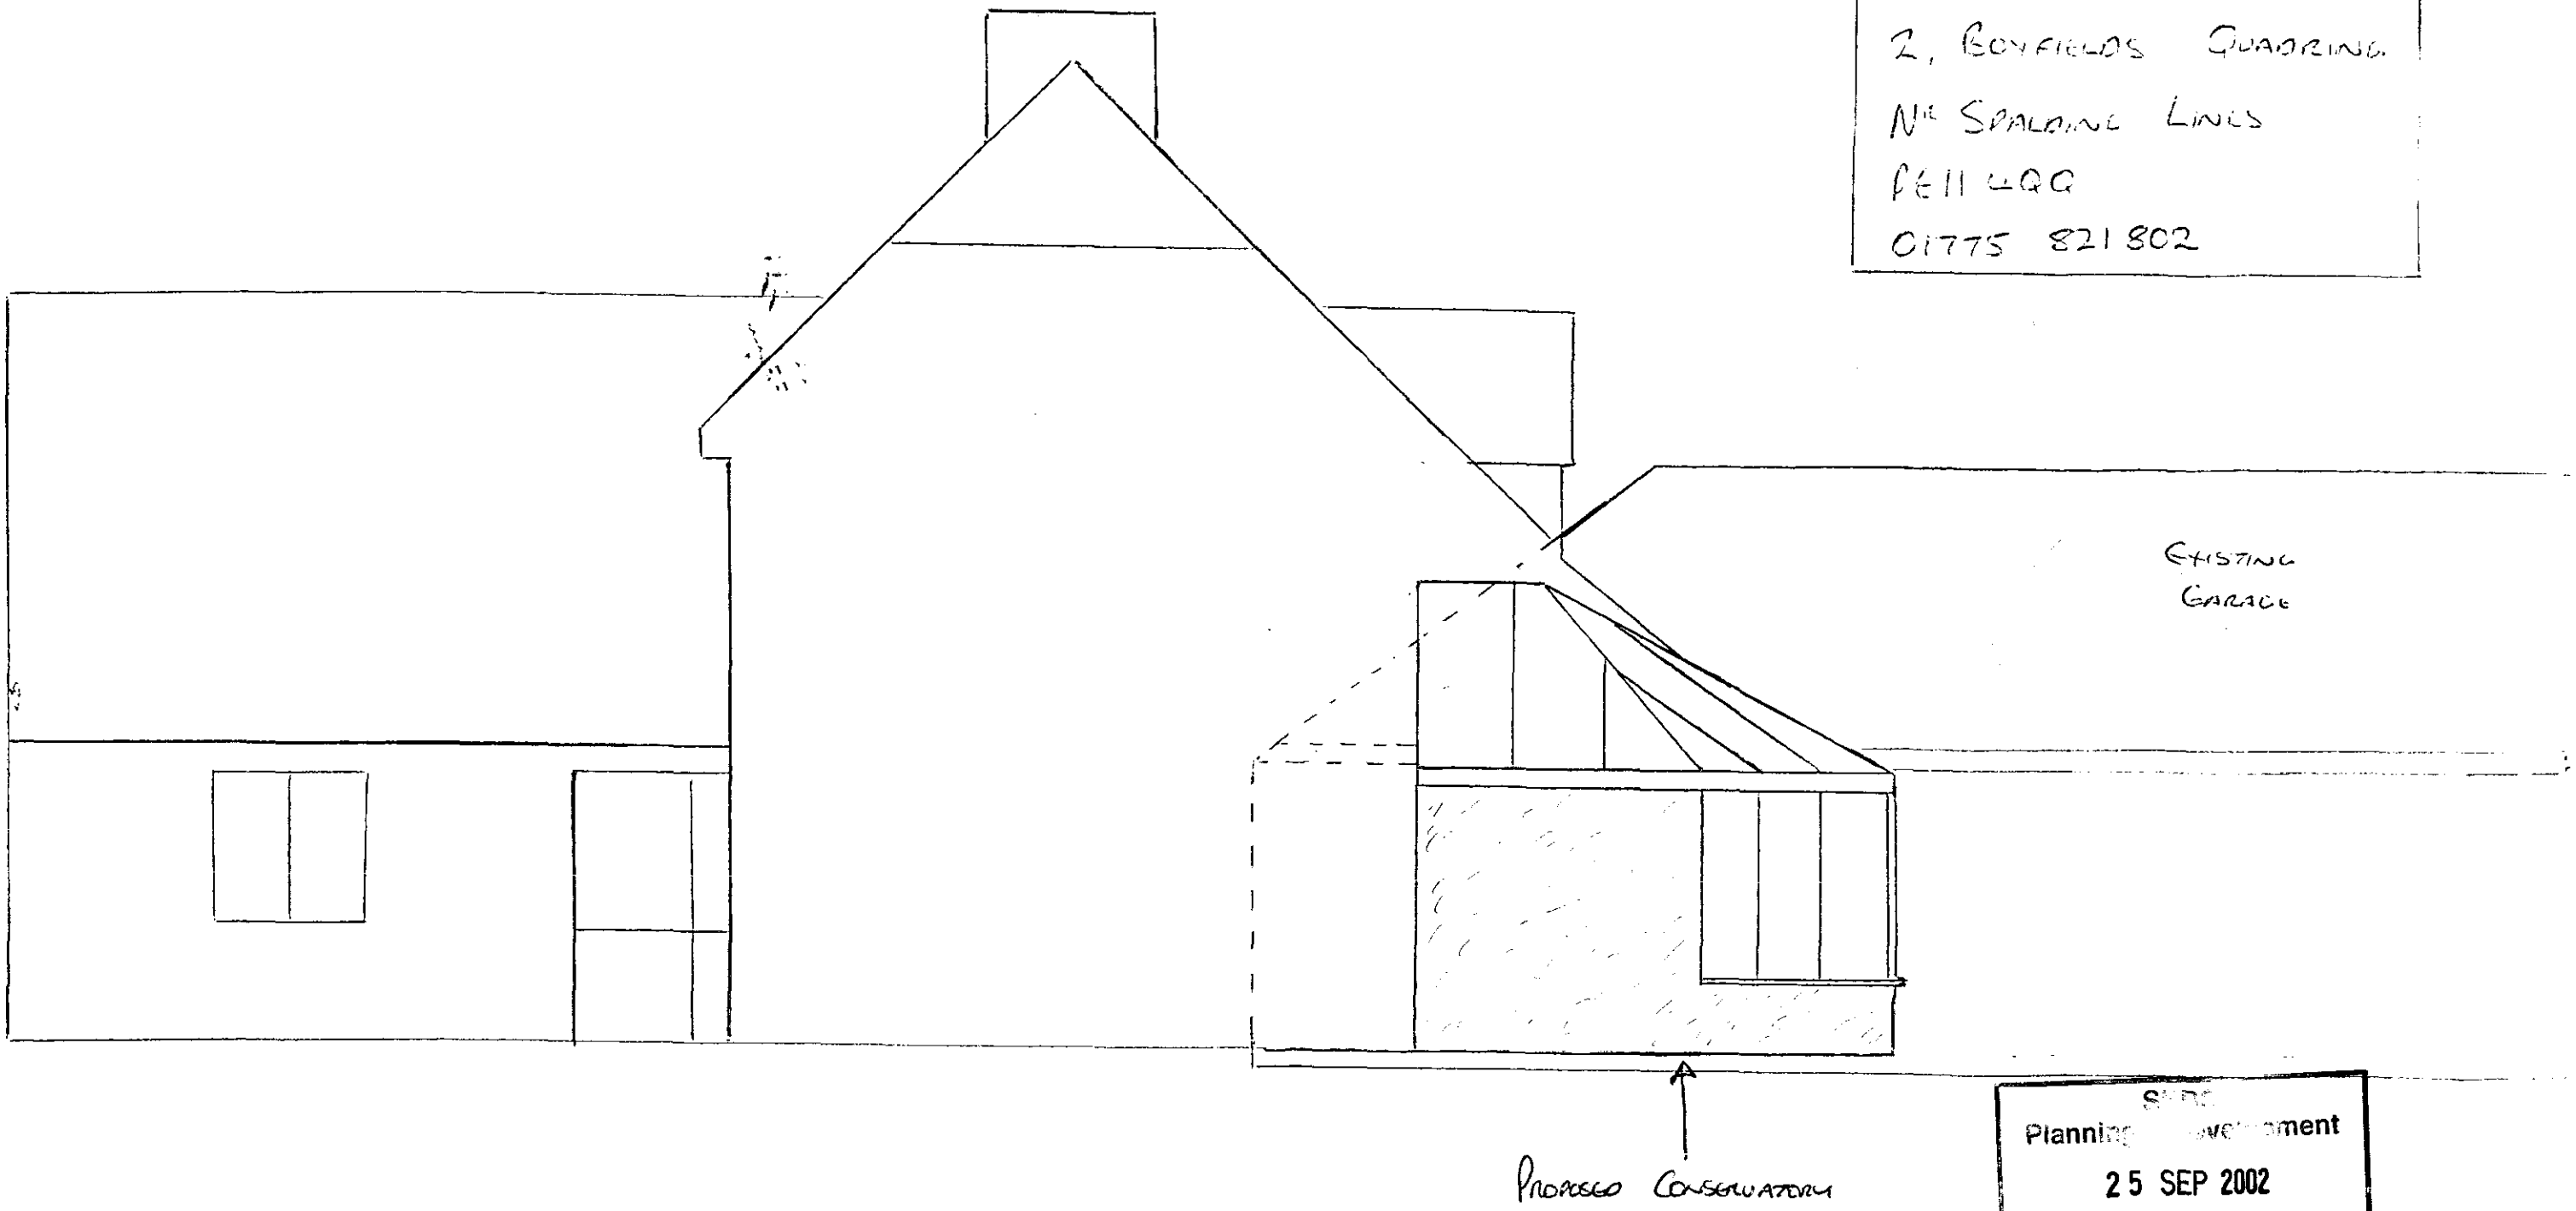


SITE
Planning Development
25 SEP 2002
Ref 1054/02

Side Elevation (Proposed) View Through Garage

Scale 1:50


Mr & Mrs Khas
2, Bonfields Close
Nr Spalding Lincs
PE11 4QG
01775 821802

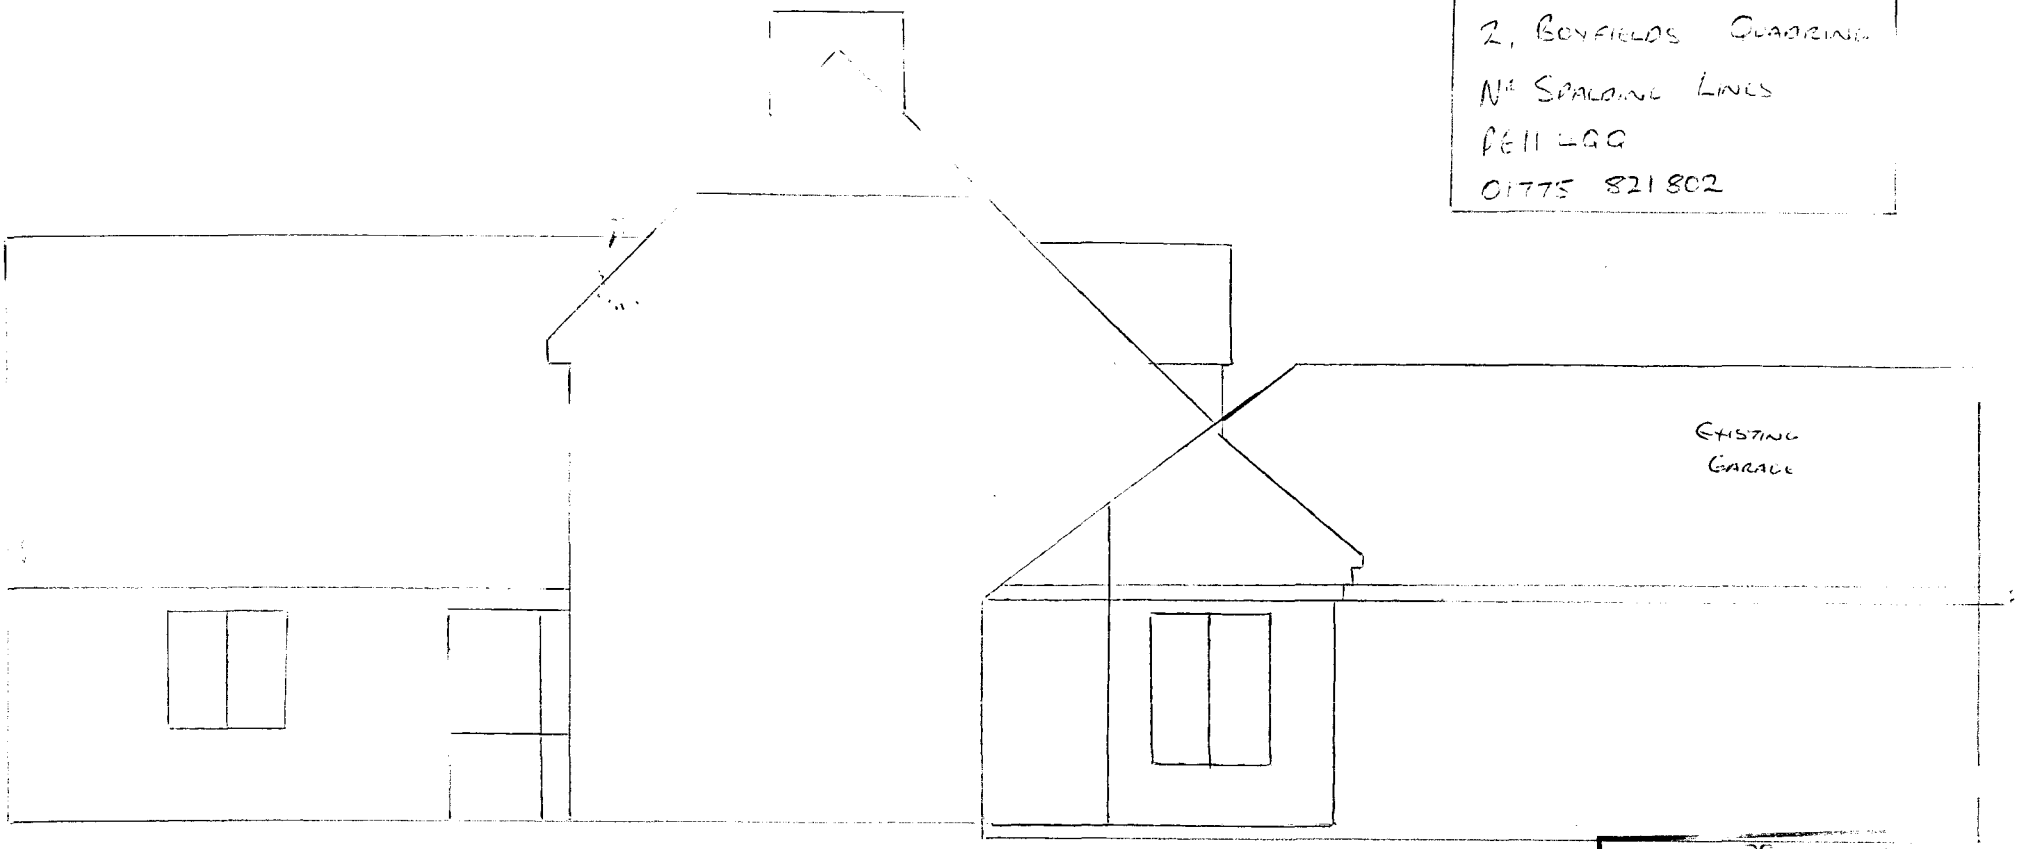

Planning
25 SEP 2002
Ref 1054/02

Side Elevation (Existing) View Through Garage

Scale 1:50

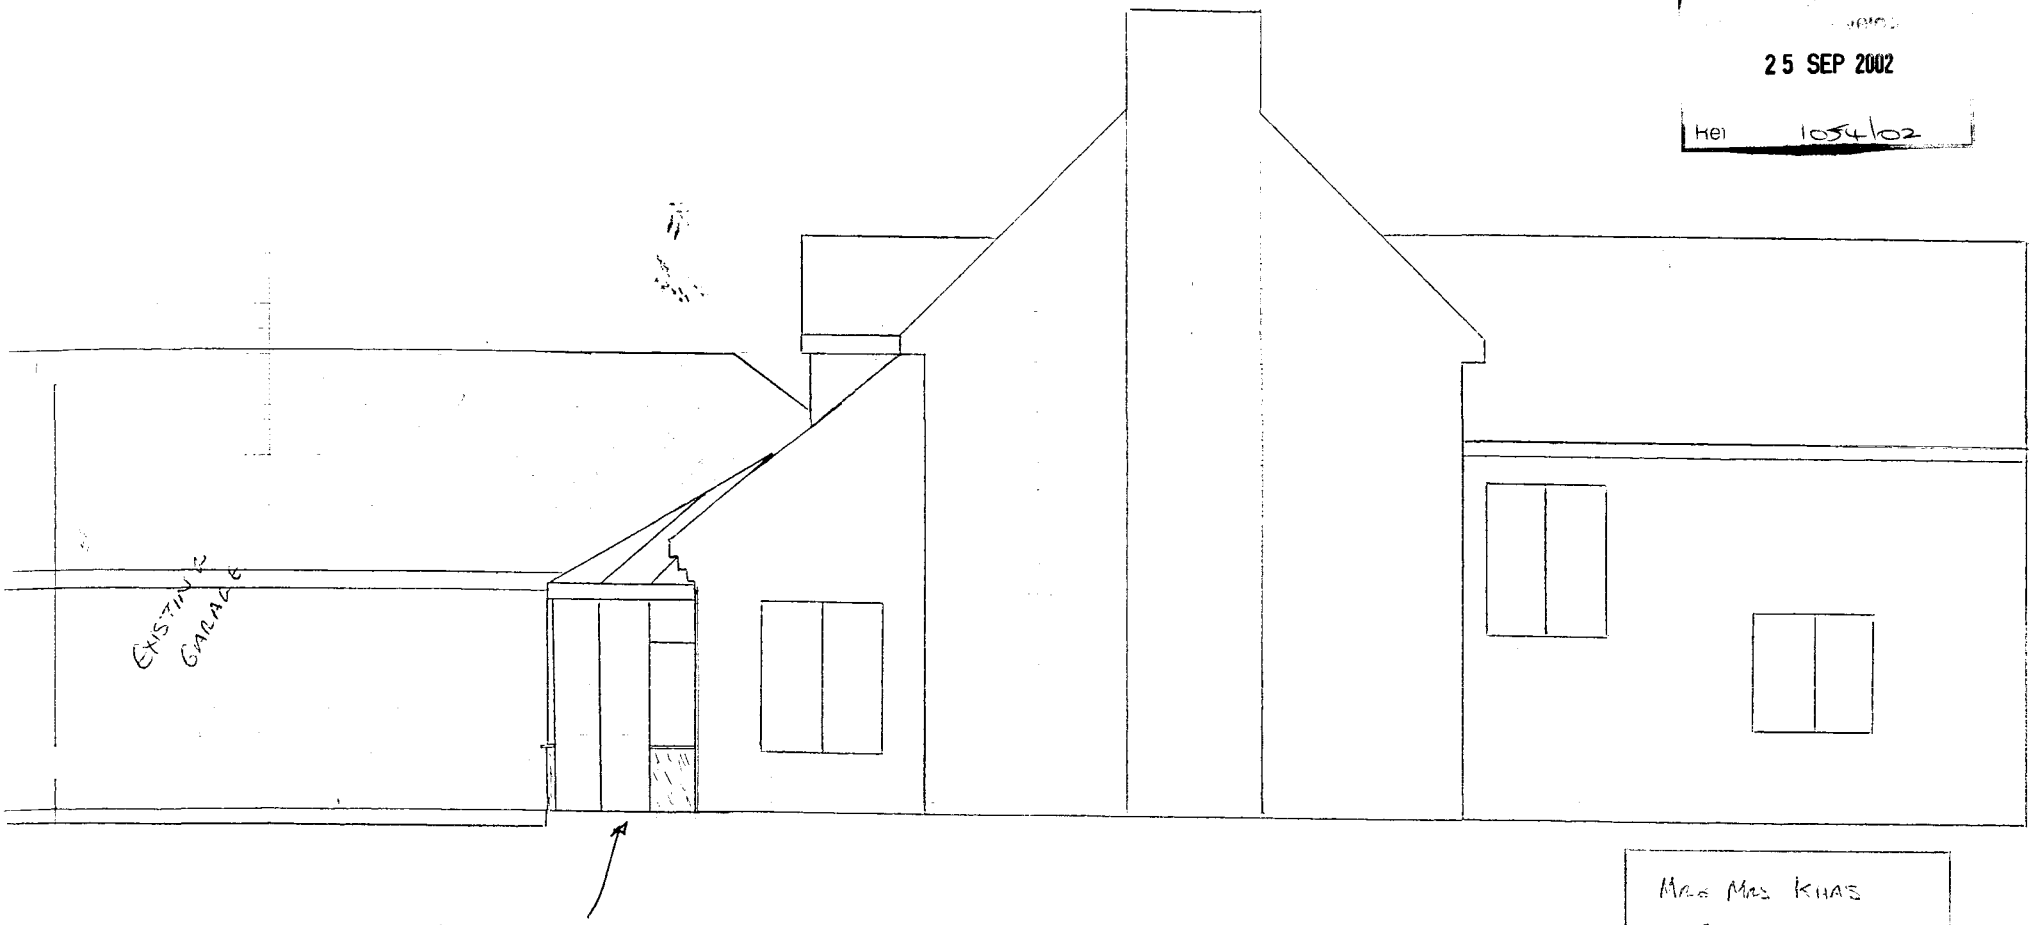

PROPOSED SIDE ELEVATION

25 SEP 2002


Rec'd 1054/02

MR & MRS KHAS
2, BONFIELDS QUADRANT
NR SPALDING LINCS
PE11 4QQ
01775 821802

SCALE 1:50

DETAILS PLAN

Planni... ...opment
2 5 ... 2002
1054102

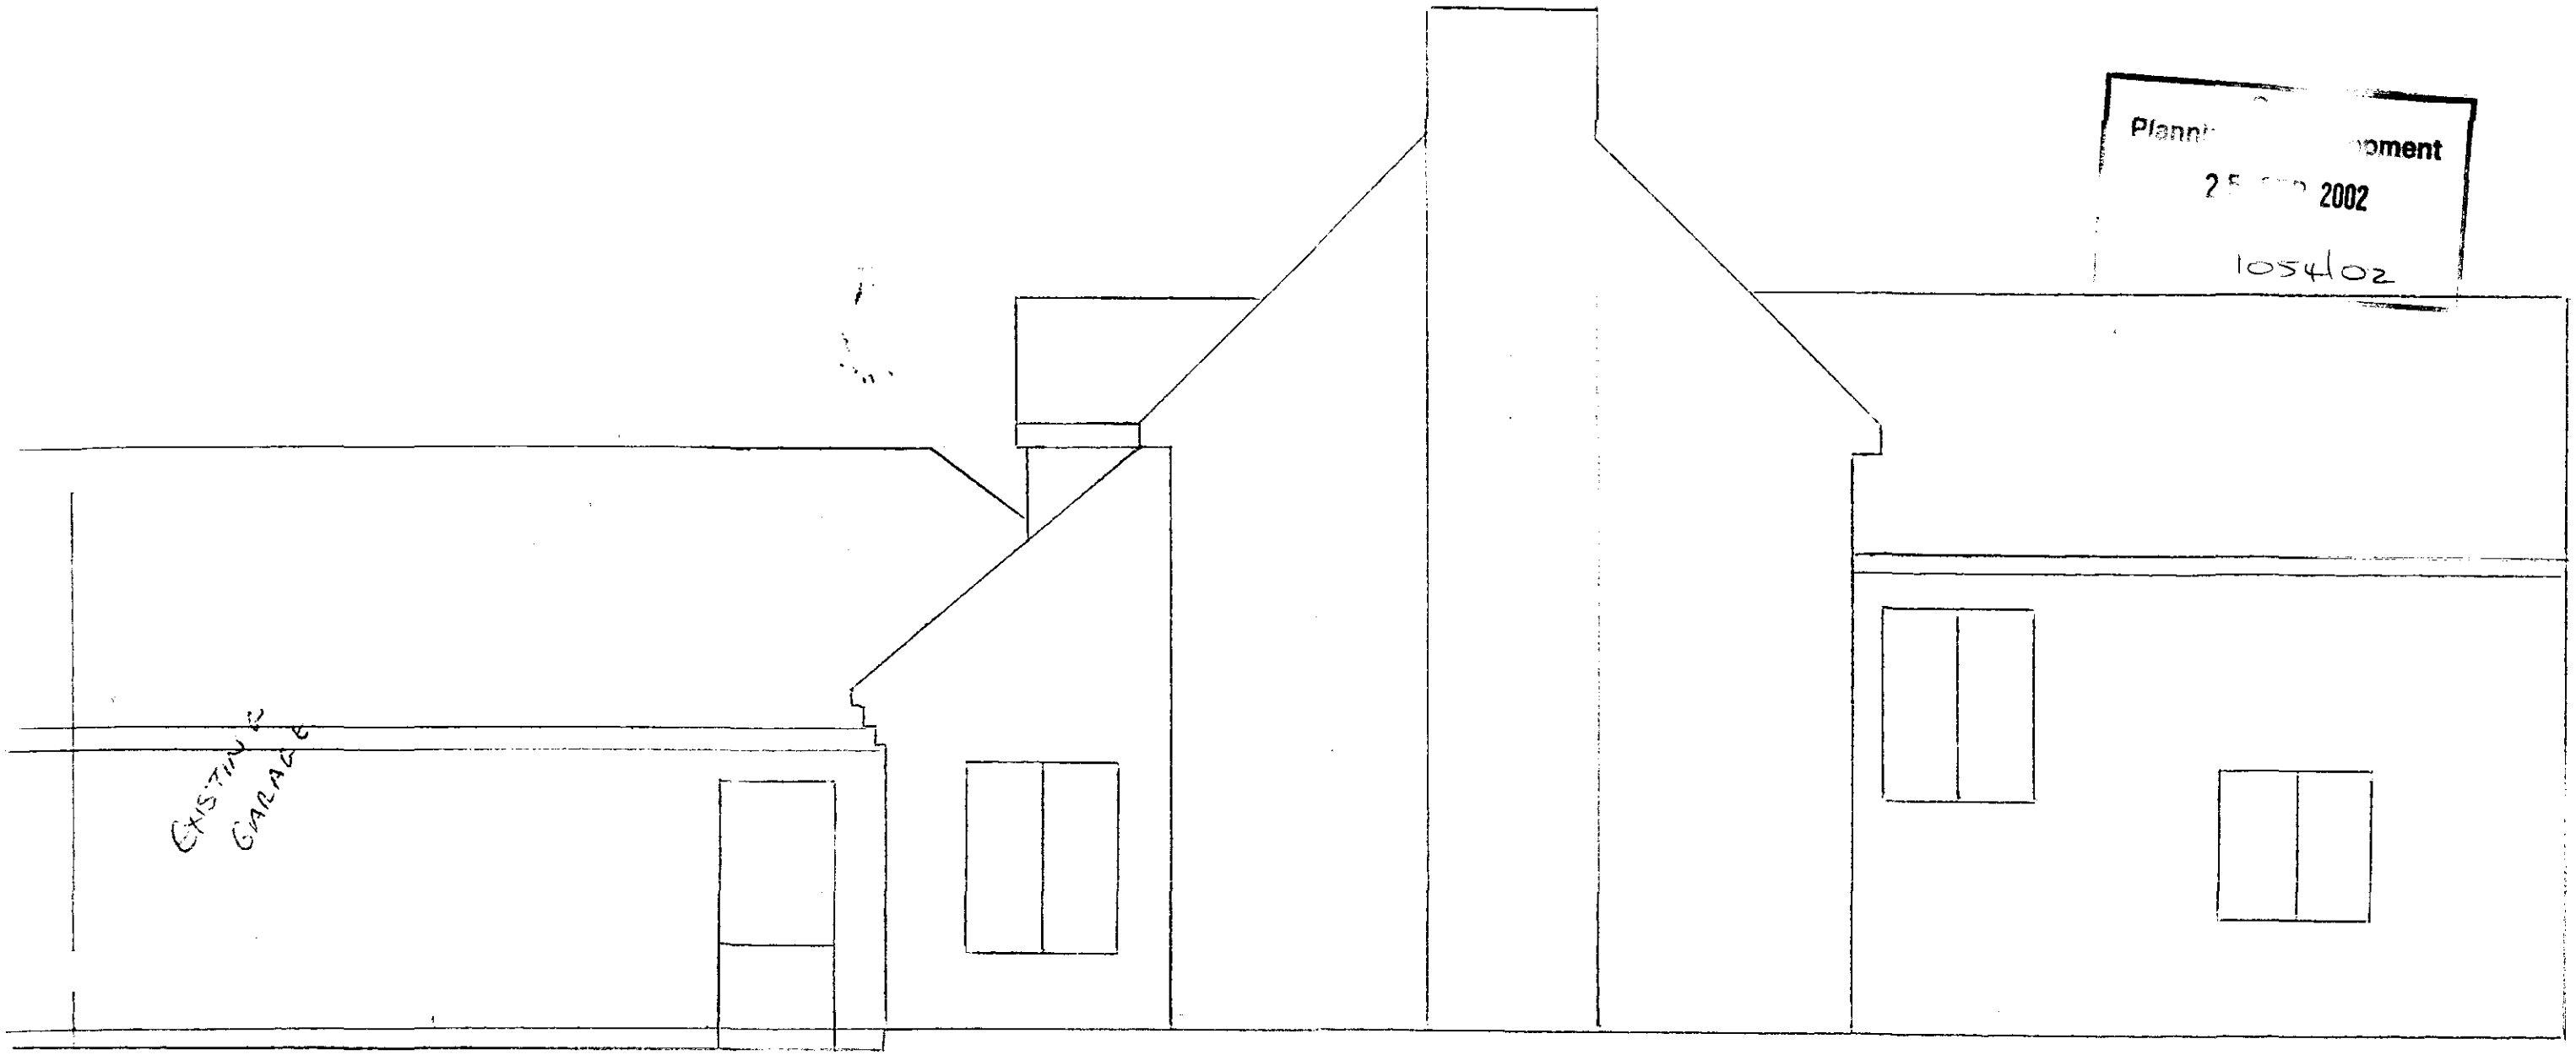

EXISTING SIDE ELEVATION

MR & MRS KHAS
2, BONFIELDS QUADRANT
NR SPALDING LINCS
PE11 4QQ
01775 821802

DETERMINED
PLAN

SCALE 1:50



EXISTING . REAR ELEVATION

MRS MRS KHAS
2, BOYFIELDS QUADRANT
Nr SPALDING LINCS
PE11 4QQ
01775 821802

Planni[illegible]ent
25 [illegible] 2002
1054/02

DETERMINED

SCALE 1:50




PROPOSED CONSERVATORY

PROPOSED REAR ELEVATION

MR & MRS KHAS
2, BOYFIELDS QUADRANT
Nr SPALDING LINCS
PE11 4QQ
01775 821802

SHDC
Planning Development
25 SEP 2002
1054/02

SCALE 1:50

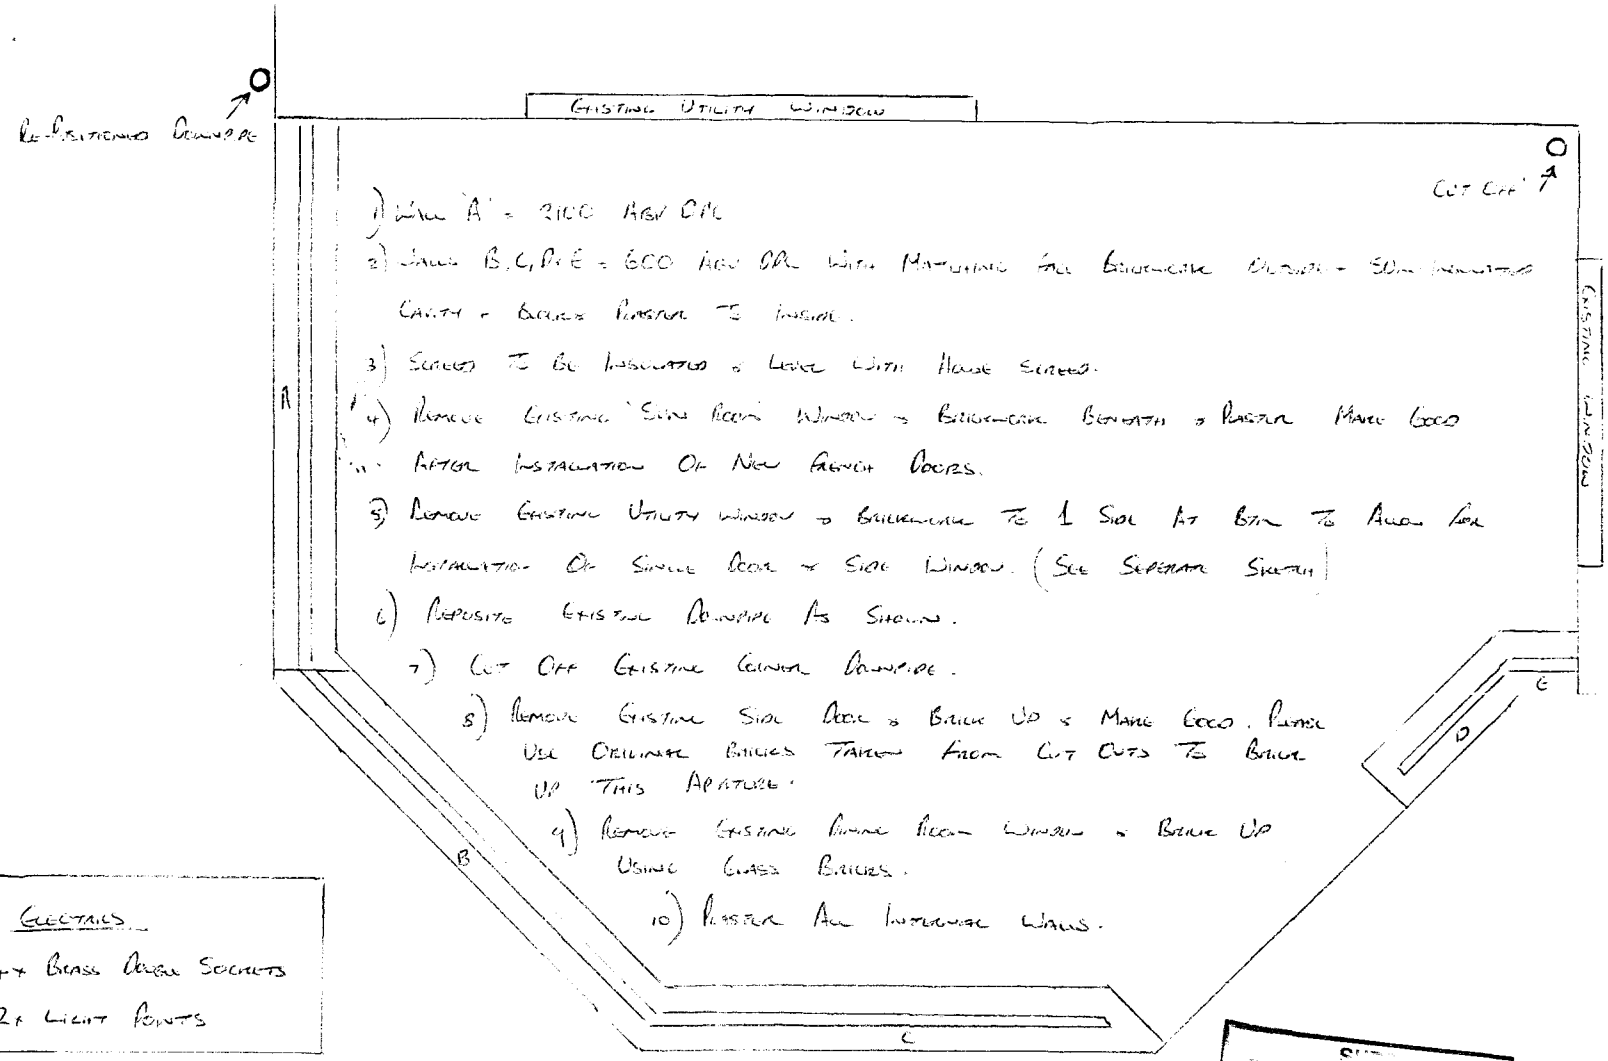

1) Wall 'A' = 2100 Agw Or
2) Walls B, C, D & E = 600 Agw Or With Matching Fall Brickwork Blocks + 50m Insulated Cavity + Bricks Plaster To Inside.
3) Screed To Be Installed & Level With House Screed.
4) Remove Existing 'Sun Room' Window & Brickwork Beneath & Plaster Make Good
5) After Installation Of New French Doors.
6) Remove Existing Utility Window & Brickwork To 1 Side At Base To Allow For Installation Of Single Door & Side Window. (See Seperate Sketch)
7) Reposite Existing Downpipe As Shown.
8) Cut Off Existing Corner Downpipe.
9) Remove Existing Side Door & Brick Up & Make Good. Please Use Original Bricks Taken From Cut Outs To Brick Up This Aperture.
10) Remove Existing Rear French Window & Brick Up Using Glass Bricks.
11) Plaster All Internal Walls.

Electrics
4x Brass Angle Sockets
2x Light Points

Mrs Mrs Khas
2, Boyfields Quadring
Nr Spalding Lincs
PE11 4QG
01775 821802

Planning
25 S
1054/02

Builders Base Plan

Scale 1:20