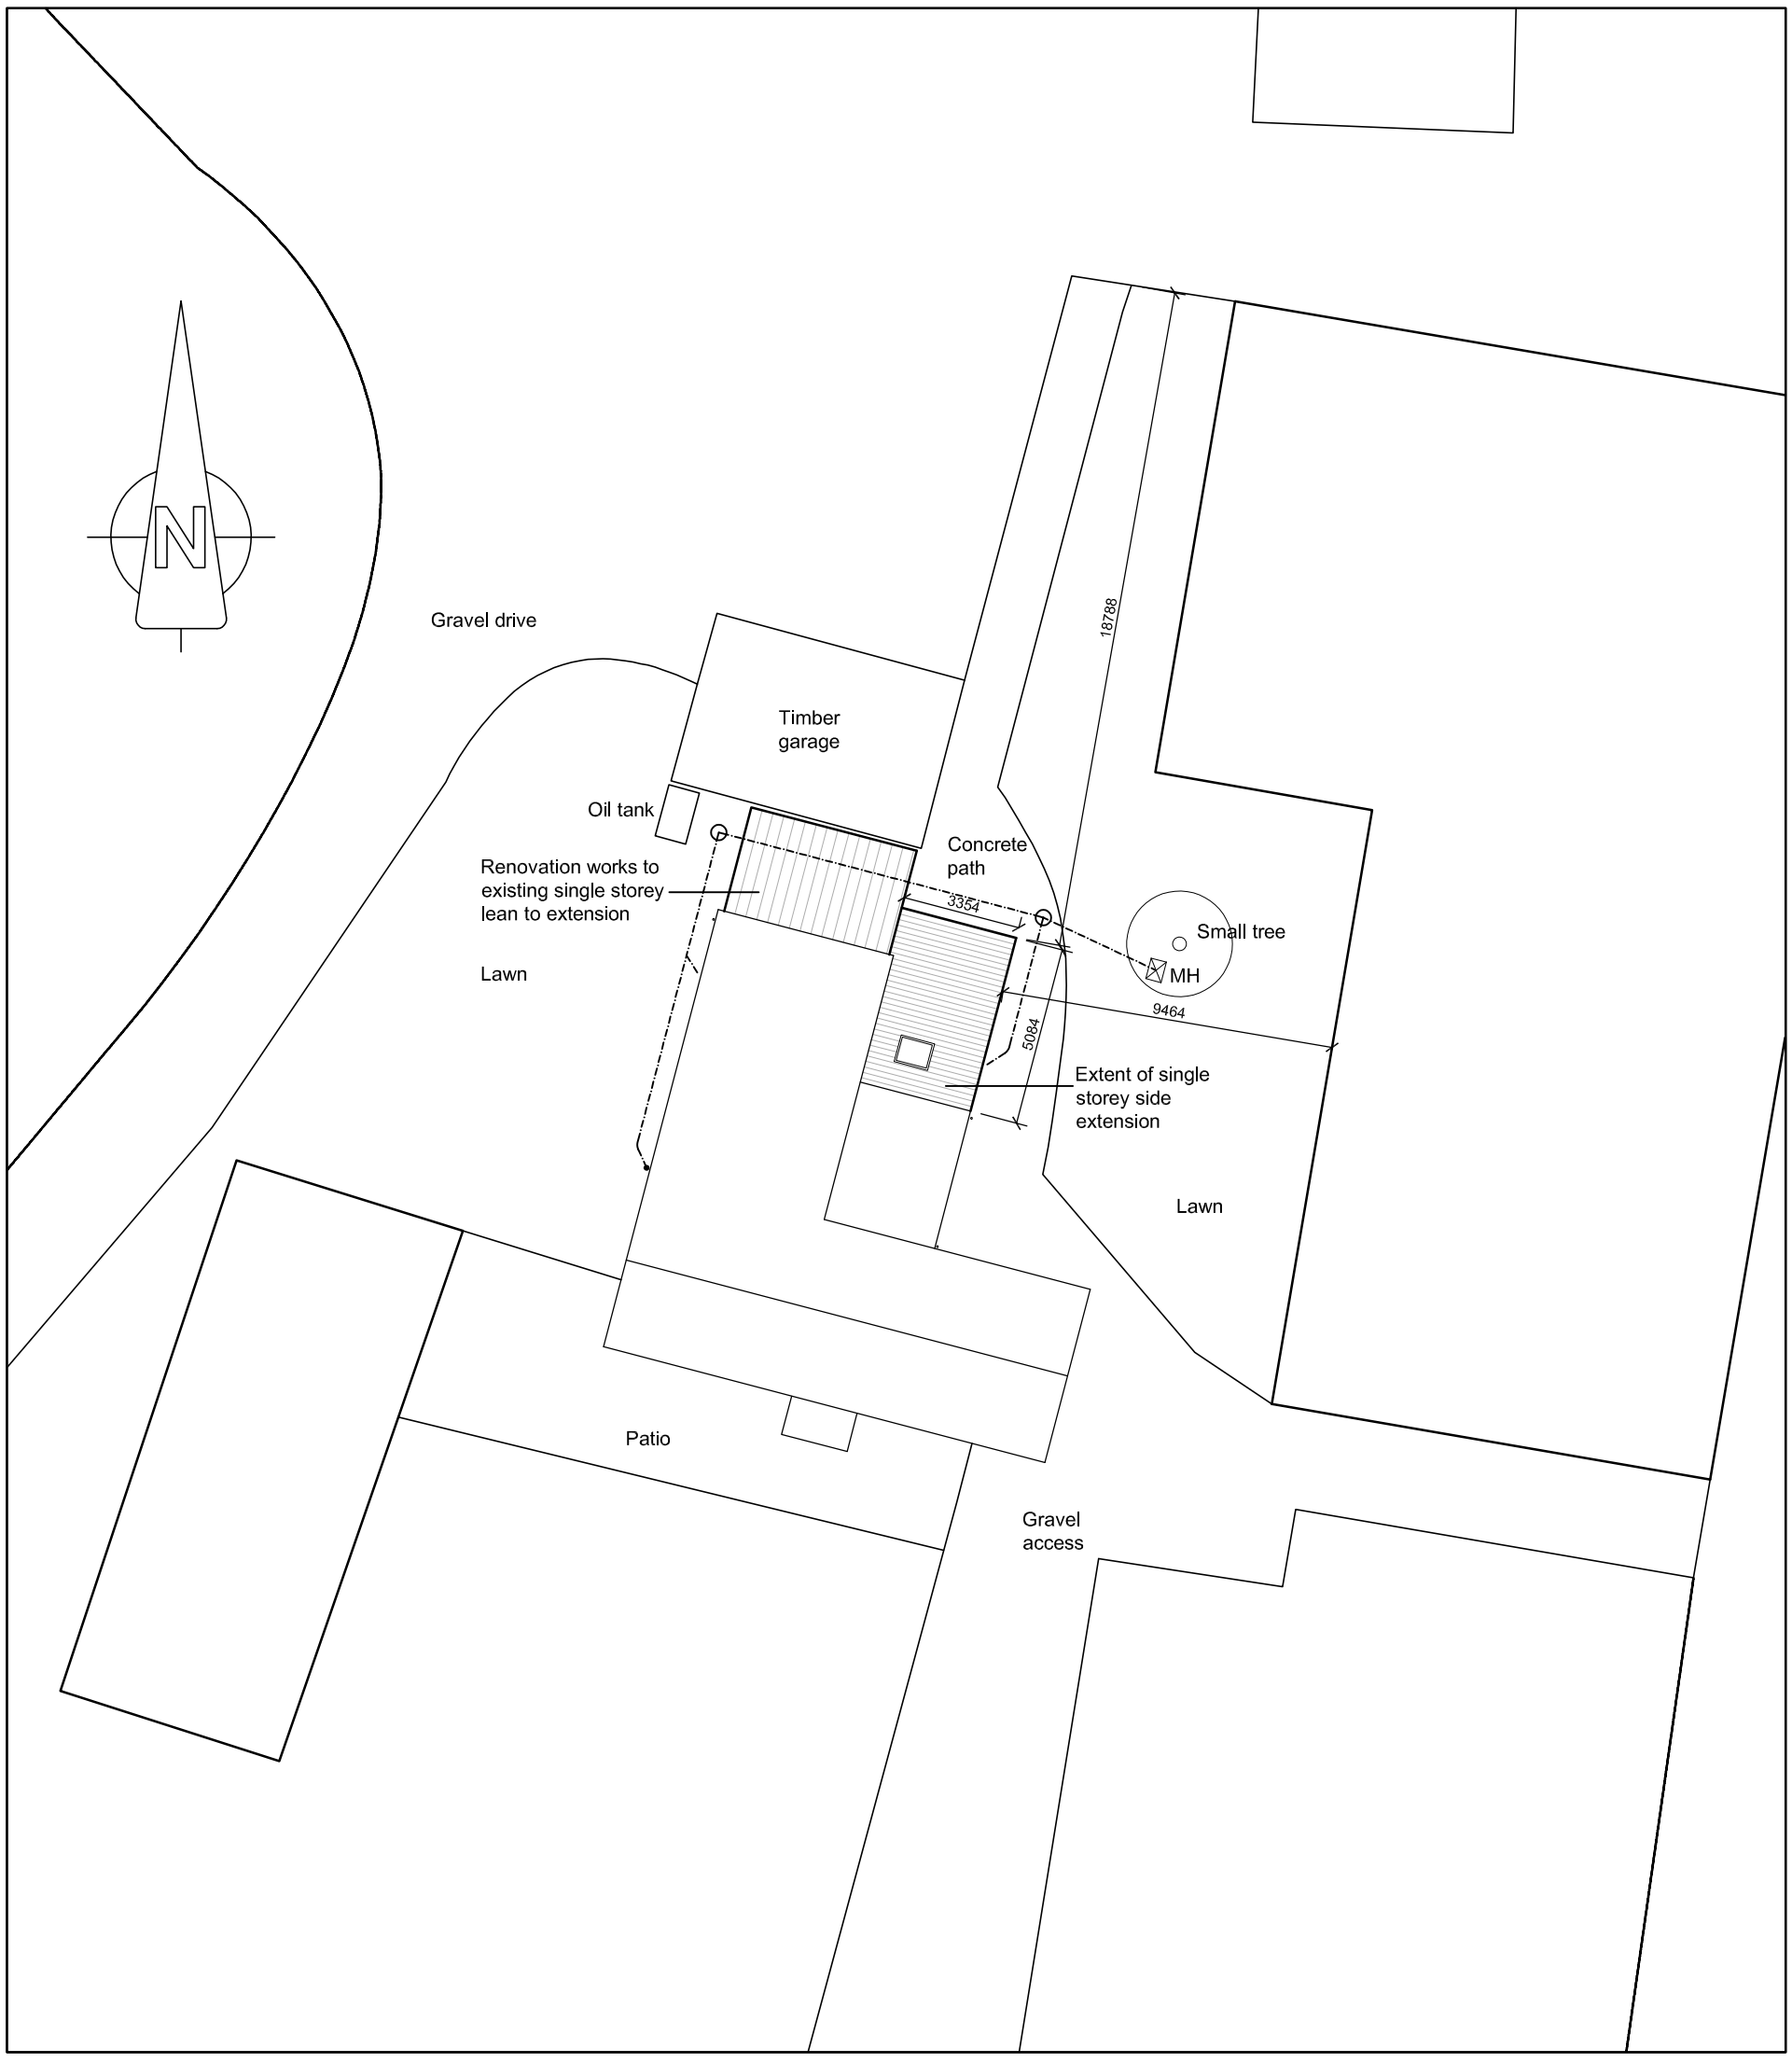


Site Block Plan @ 1:200 Scale

DRAINAGE
Foul drains to existingseptic tank
Surface water drains to soakaways

SCALE

0 5 10 15 20 25m

Jenny McIntee Architectural Design
www.jennymcintee.co.uk info@jennymcintee.co.uk Tel 07921 003153

Project:	Alterations and Extensions	Date:	November 2017
Address:	The Laurels, Wood Lane, Quadring Eaudyke, Spalding	Scale:	1:200 at A3
		drawn: CL	checked: JM
Client:	Mr and Mrs Clark	Job No:	17144
Drawing Title:	Proposed Site Plan	Dwg No:	02 A