



WEST ELEVATION - 1:100

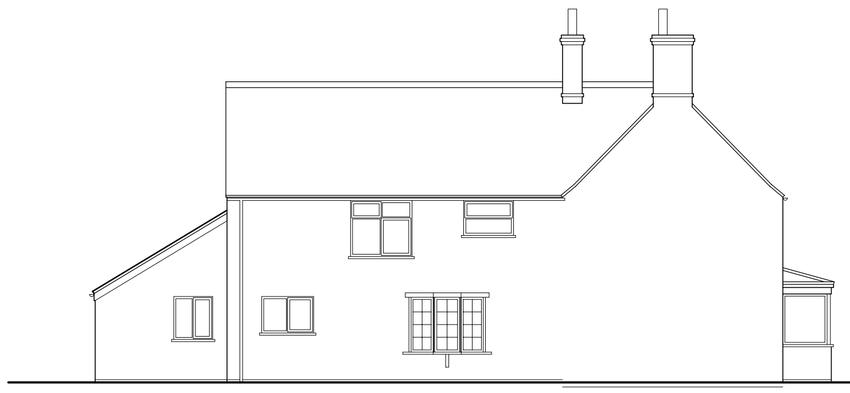


SOUTH ELEVATION

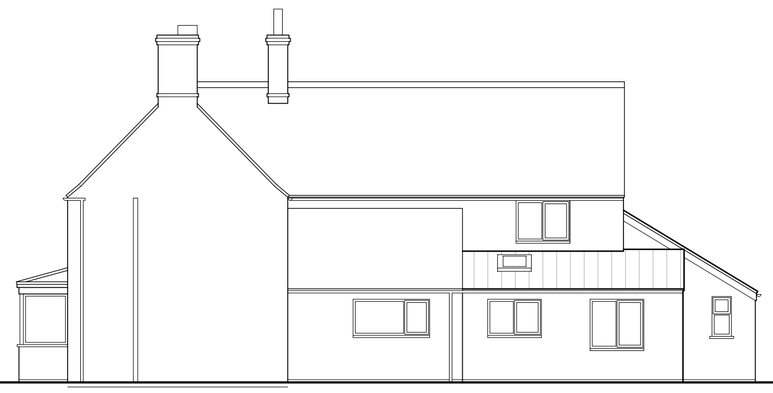

EAST ELEVATION




NORTH ELEVATION

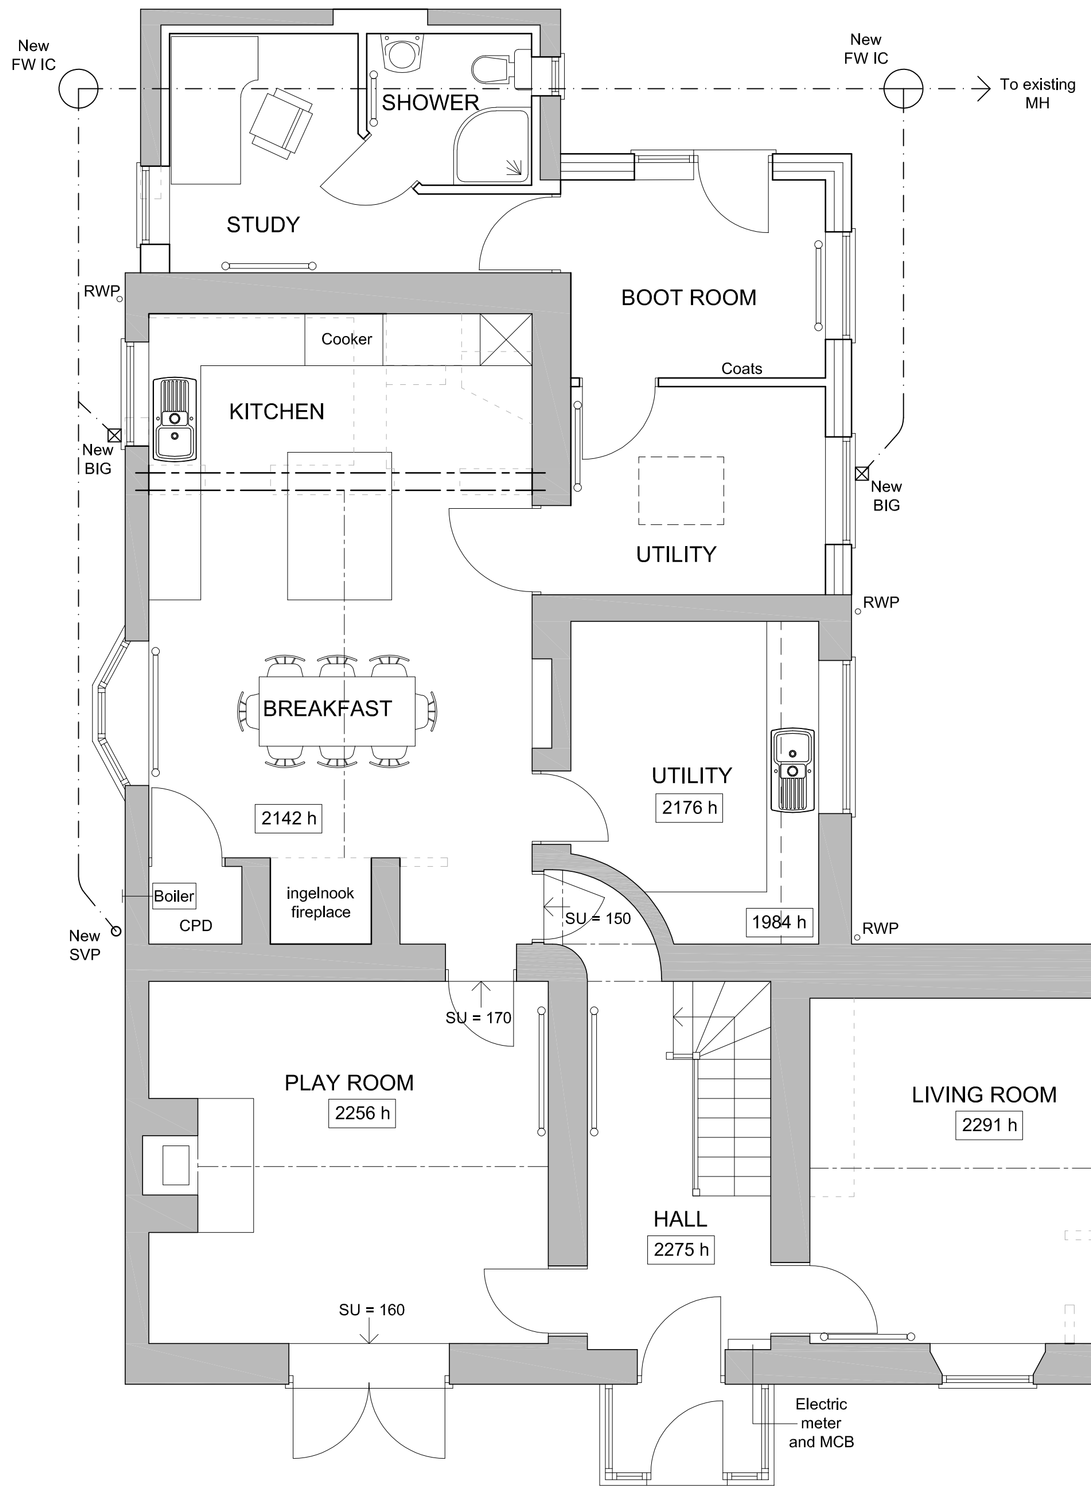

GROUND FLOOR PLAN - 1:50



FIRST FLOOR PLAN - 1:50

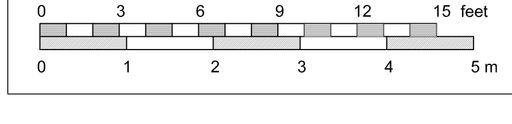

PROPOSED DRAWINGS

Jenny McIntee Architectural Design
www.jennymcintee.co.uk info@jennymcintee.co.uk Tel 07921 003153

Project:	Alterations and Extensions	Date:	November 2017
Address:	The Laurels, Wood Lane, Quadring Eaudyke, Spalding	Scale:	1:50, 1:100 on A1
		drawn: CL	checked: JM
Client:	Mr and Mrs Clark	Job No:	17144
Drawing Title:	Proposed Floor Plans and Elevations	Dwg No:	04 A