
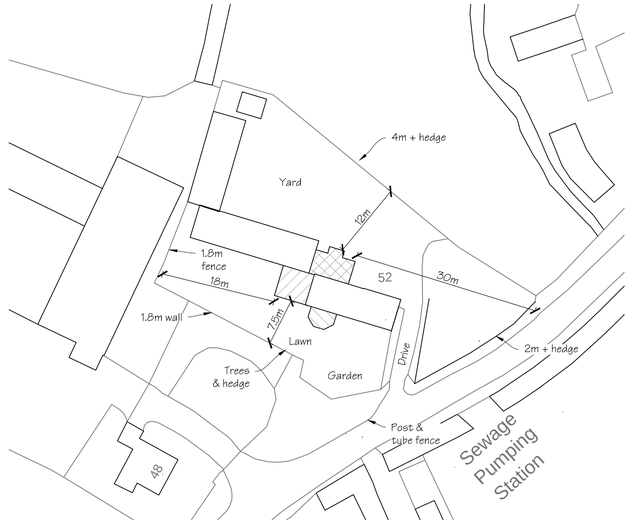


BLOCK PLAN - Scale 1:500

New build Demolish & rebuild Demolish

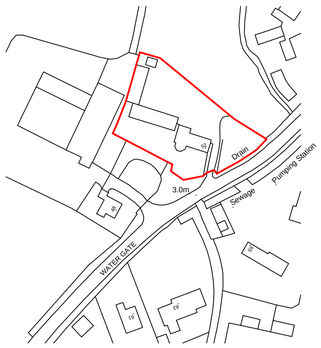

LOCATION PLAN
Scale 1:1250

EXISTING SITE PLAN
Scale 1:100

A - 20.10.21	Block plan dims added
Ref & date	Description of revision(s)

Amendments

Scale @ 1:100

0 1m 2m 3m 4m 5m 6m

Build Design

Project: ALTERATIONS & EXTENSIONS

Title: LOCATION, BLOCK & SITE PLANS
Dwg. No: 1060-01A

DRAFT DRAWING NOT YET APPROVED

Date: Oct. 2021 Scales as shown
Client: Mr. & Mrs. S. Searson
Red Roof Farmhouse, 52 Watergate,
Quadring, Lincolnshire, PE11 4PY

Do NOT scale this drawing - use figured dims only. The Builder is responsible for checking site dimensions and any discrepancy must be reported in writing to the Designer immediately. Design Copyright reserved: consent must be obtained before copying this drawing.

Build Design 01507-522277