

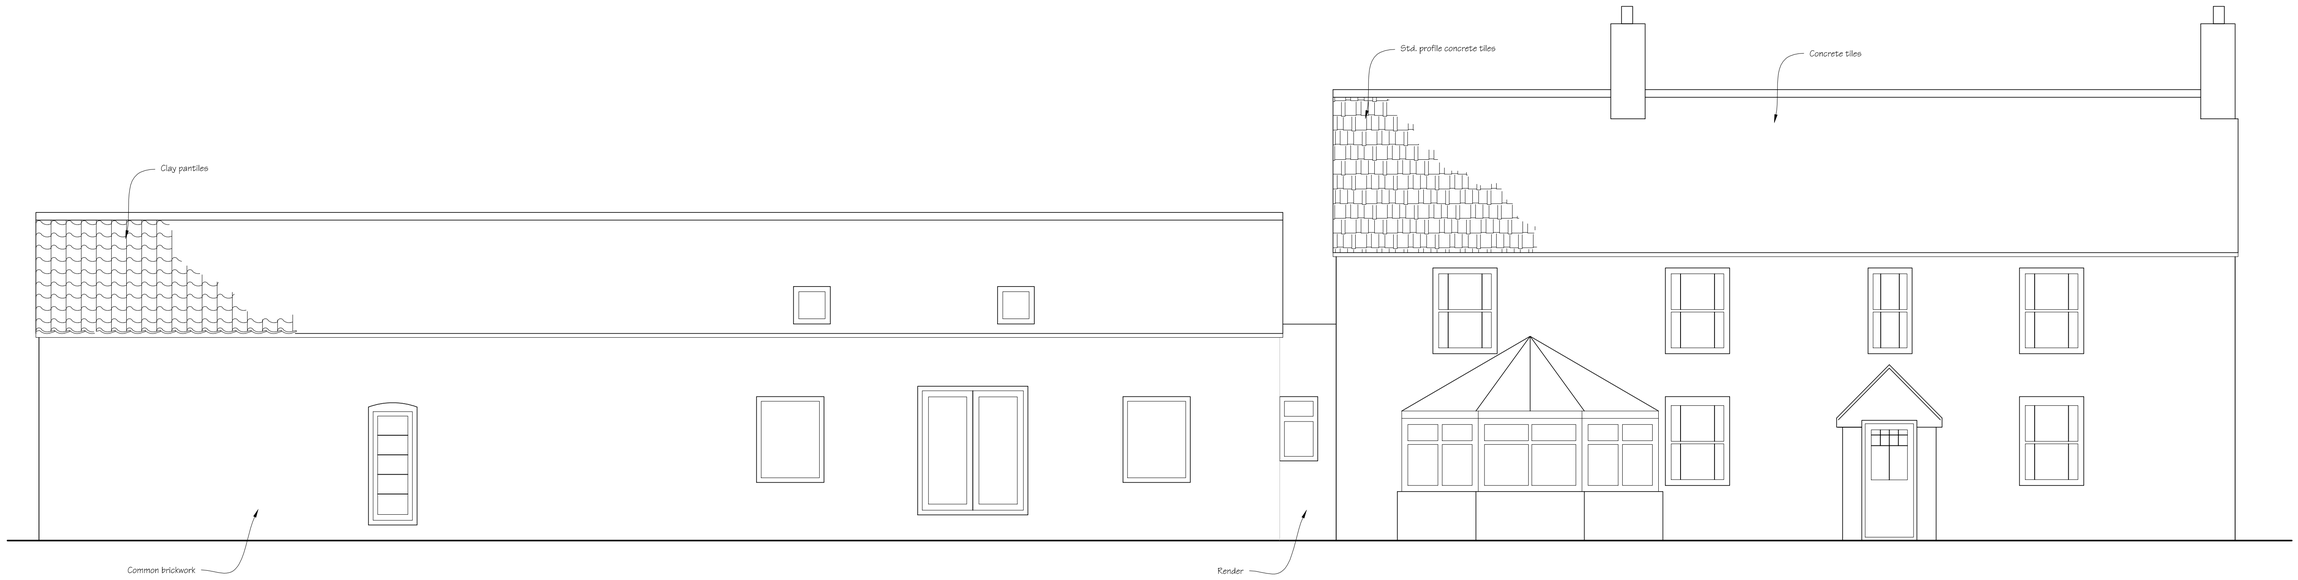



EXISTING SOUTH ELEVATION
Scale 1:50

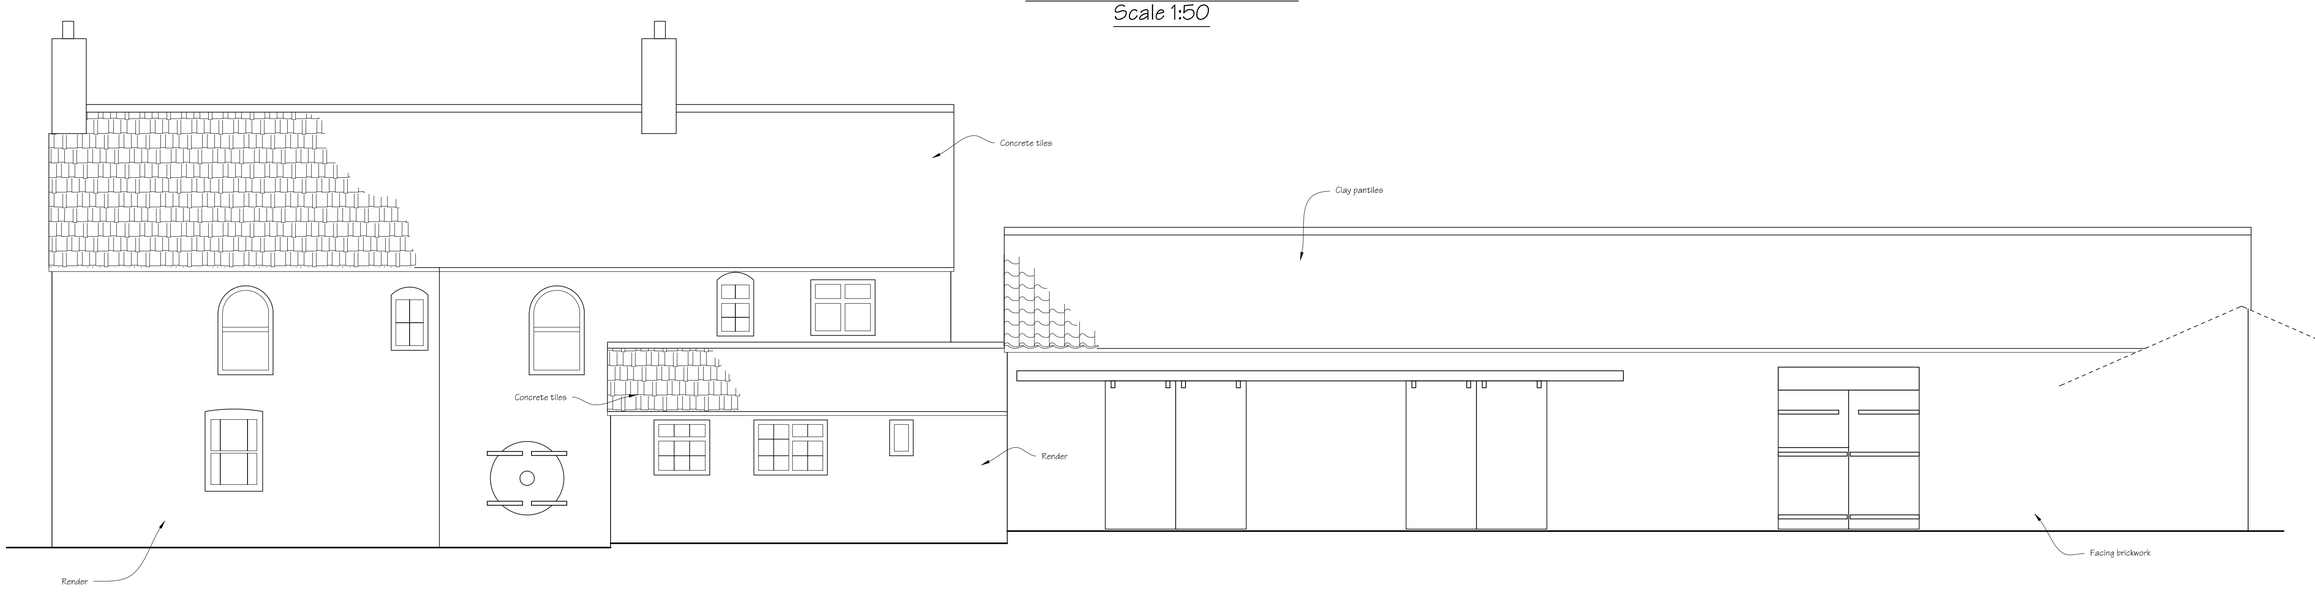

EXISTING NORTH ELEVATION
Scale 1:50

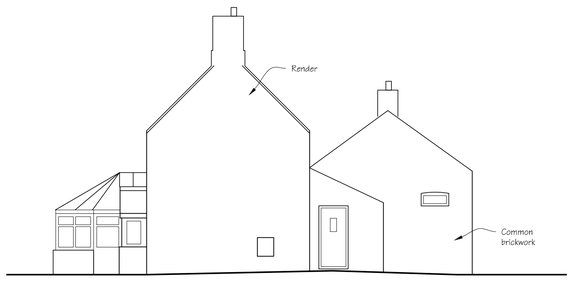

EXISTING EAST ELEVATION
Scale 1:100

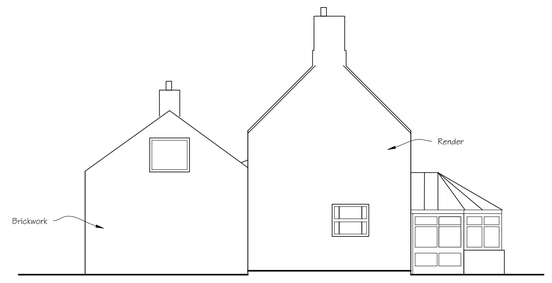

EXISTING WEST ELEVATION
Scale 1:100

Ref & date	Description of revision(s)

Amendments

Scale @ 1:50

0.0 1m 2m 3m

Build Design

Project: ALTERATIONS & EXTENSIONS

Title: EXISTING ELEVATIONS
Dwg. No: 1060-04

DRAFT DRAFT DRAFT
Work in progress - not to be used for construction purposes
NOT YET APPROVED

Date: Oct. 2021 Scales as shown
Client: Mr. & Mrs. S. Searson
Red Roof Farmhouse, 52 Watergate,
Quadring, Lincolnshire, PE11 4PY

Do NOT scale this drawing - use figured dims only. The Builder is responsible for checking site dimensions and any discrepancy must be reported in writing to the Designer immediately. Design Copyright reserved: consent must be obtained before copying this drawing.

Build Design 01507-522277