


PROPOSED EAST ELEVATION
Scale 1:50

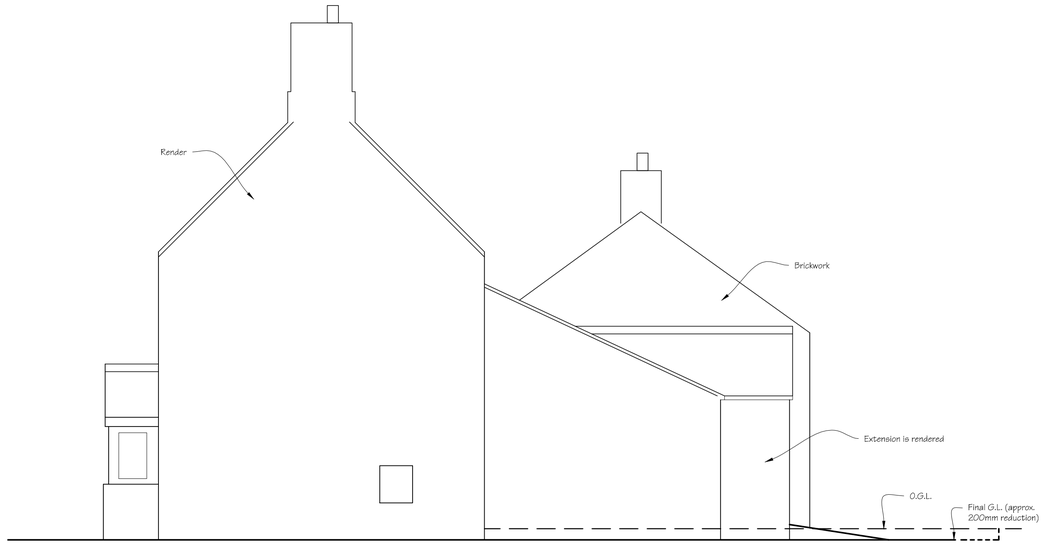

PROPOSED WEST ELEVATION
Scale 1:50

THESE ELEVATIONS SHOW SLIGHT GROUND LEVEL CHANGES

Ref & date	Description of revision(s)
19:10:21	W19 moved. Mono-pitch is steeper.

Amendments

Scale @ 1:50

0.0 1m 2m 3m

Build Design

Project: ALTERATIONS & EXTENSIONS

Title: PROPOSED ELEVATIONS 2 of 2
Dwg. No: 1060-06A

DRAFT DRAFT DRAFT Not to be used for construction purposes until APPROVED

Date: Oct. 2021 Scales as shown
Client: Mr. & Mrs. S. Searson
Red Roof Farmhouse, 52 Watergate,
Quadring, Lincolnshire, PE11 4PY

Do NOT scale this drawing - use figured dims only. The Builder is responsible for checking site dimensions and any discrepancy must be reported in writing to the Designer immediately. Design Copyright reserved: consent must be obtained before copying this drawing.

Build Design 01507-522277