

E L E V A T I O N S

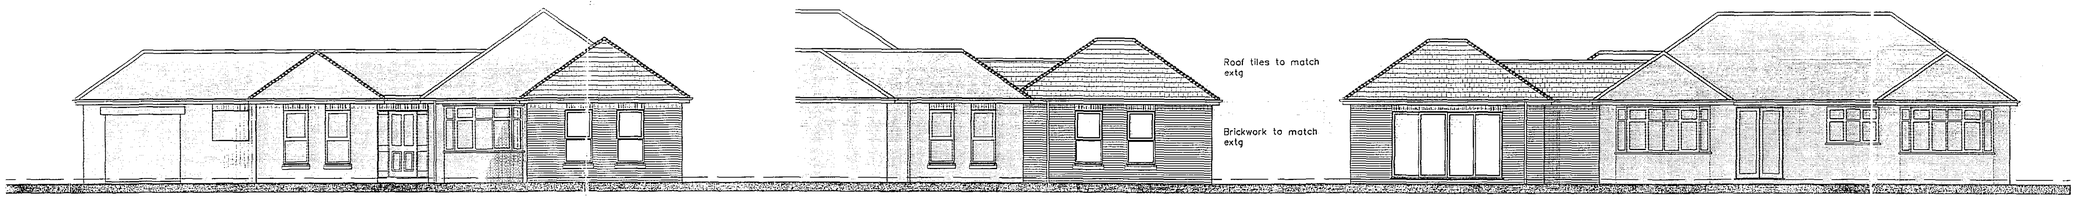

side rear front

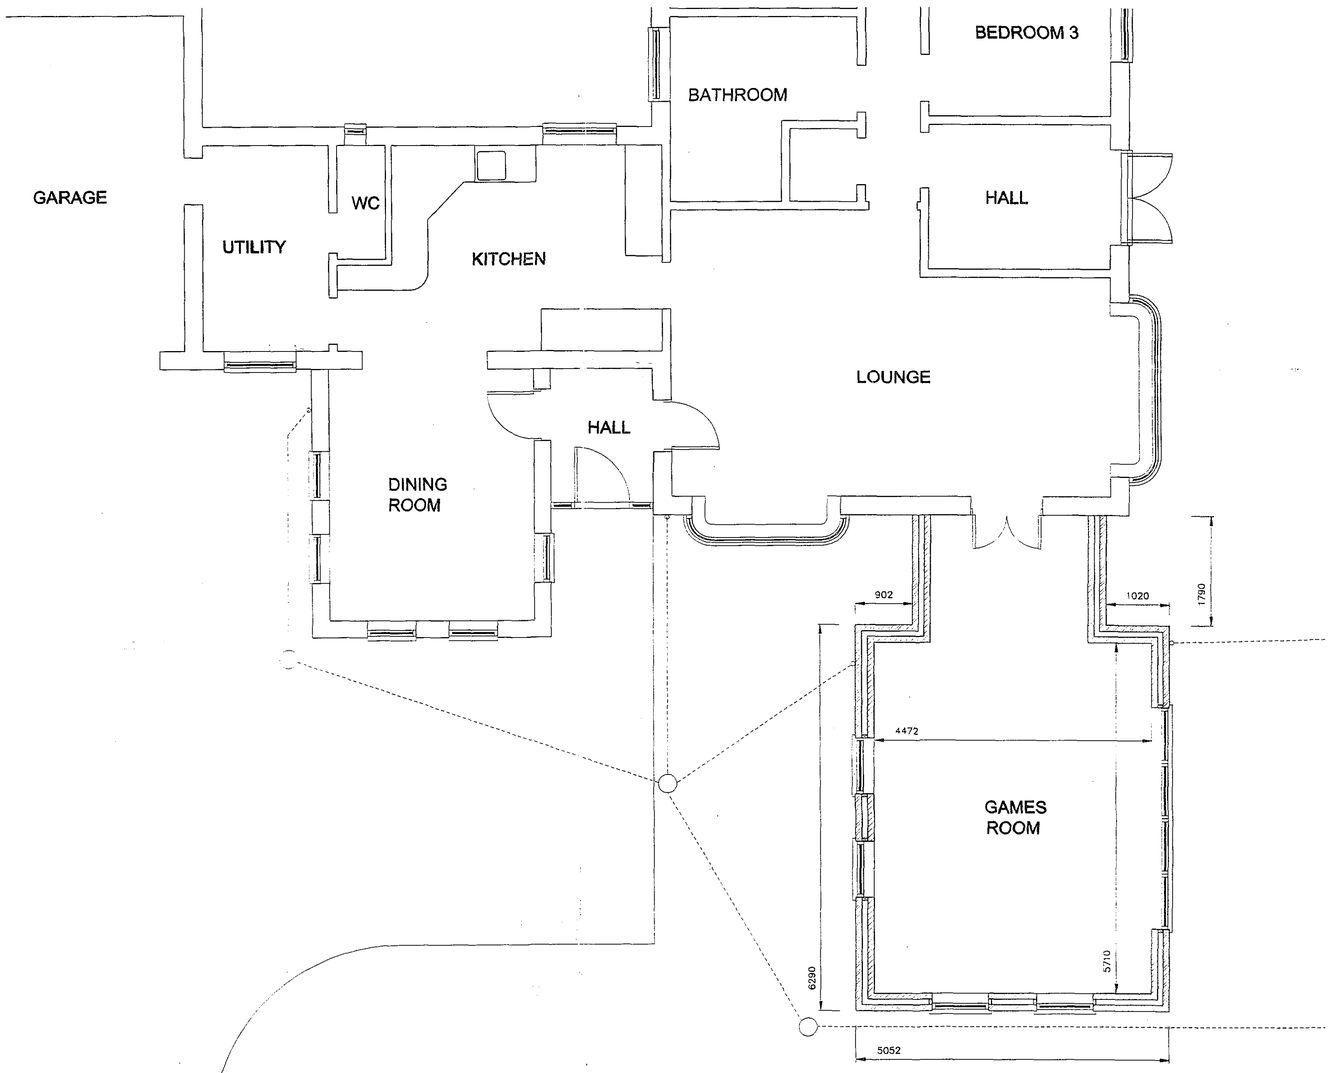


FLOOR PLAN

SKETCH PROPOSAL

DETERMINED PLAN

Planning & Development
11 AUG 2005
Ref: 109101

AMENDMENTS
A

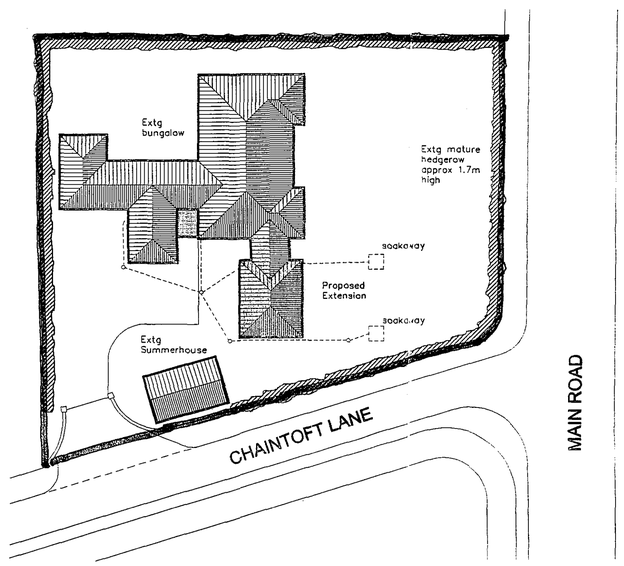

BLOCK PLAN
Scale 1:250

L.A. Building Design
Architectural and Surveying Practice
56 Hamham Boulevard
Spalding
Lincolnshire PE11 1LB
Telephone/Fax: Spalding (01775) 711437

Peter S Lithgow MCIOB MBIAT
Member of the Chartered Institute of Building and
Member of the British Institute of Architectural Technologists

project
Proposed Extension to Bungalow
Southdown, 34 Main Road, Quadring
Spalding, Lincolnshire

client
Mr and Mrs C Wood

drawing
General Arrangement Drawing
Plan, Elevations and Block Plan
Planning Drawing

date	scale(s)
June 2005	1:50 1:100 1:250
drawn by	checked
Peter Lithgow	
job no	drawing no
05/11	03