

This drawing is copyright and may not be altered, traced, copied, photographed or used for any purpose other than that for which it is issued without consent of Broadgate Builders (Spalding) Ltd.





FRONT ELEVATION

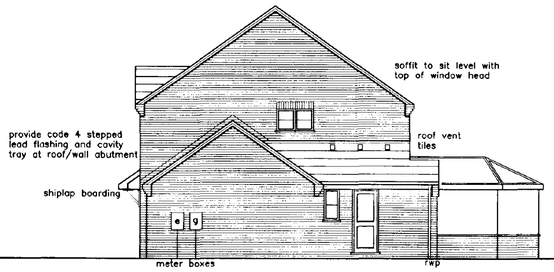



SIDE ELEVATION

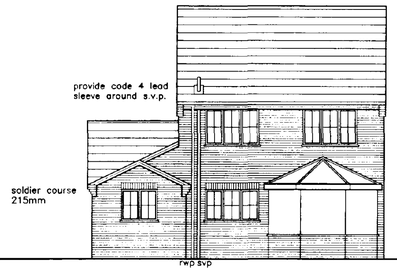


REAR ELEVATION

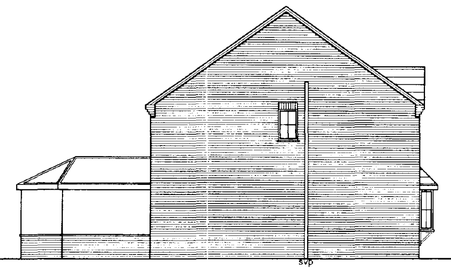



SIDE ELEVATION

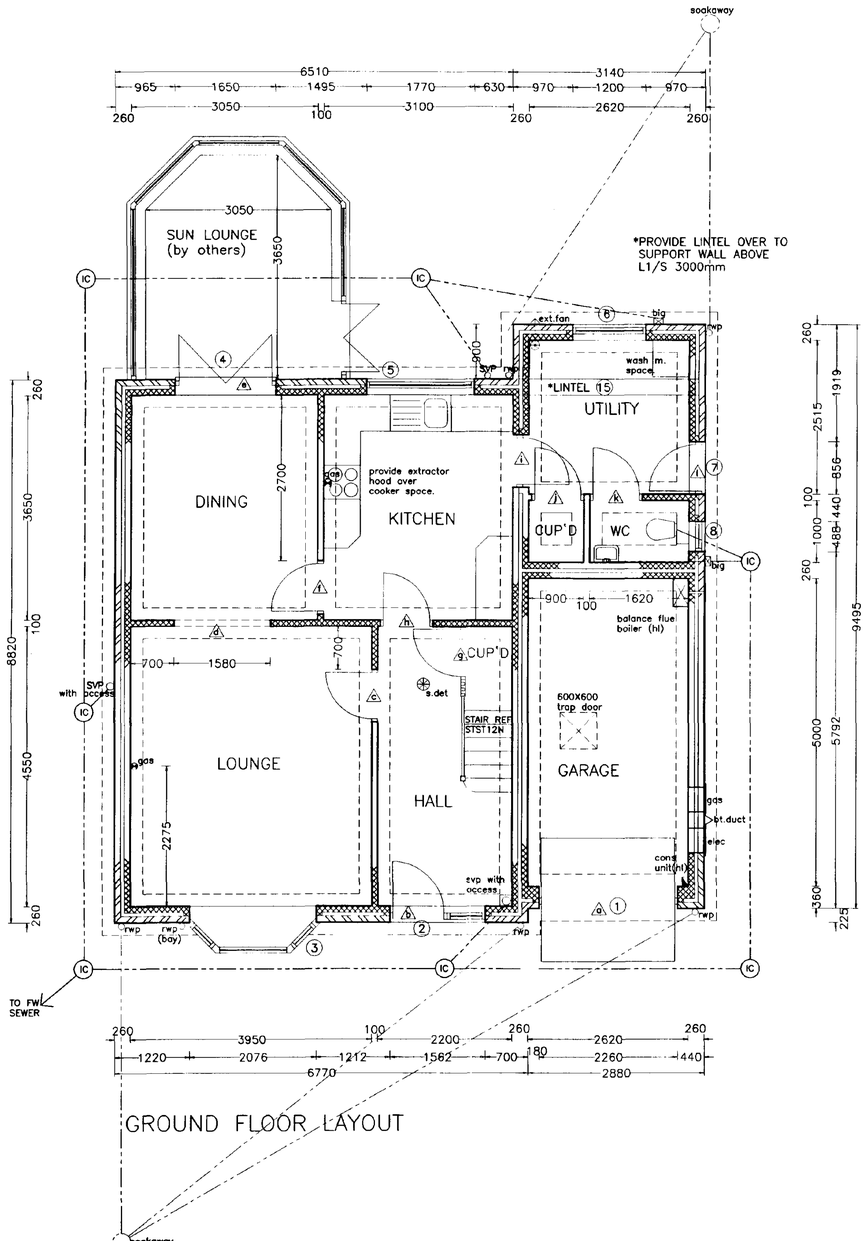


GROUND FLOOR LAYOUT

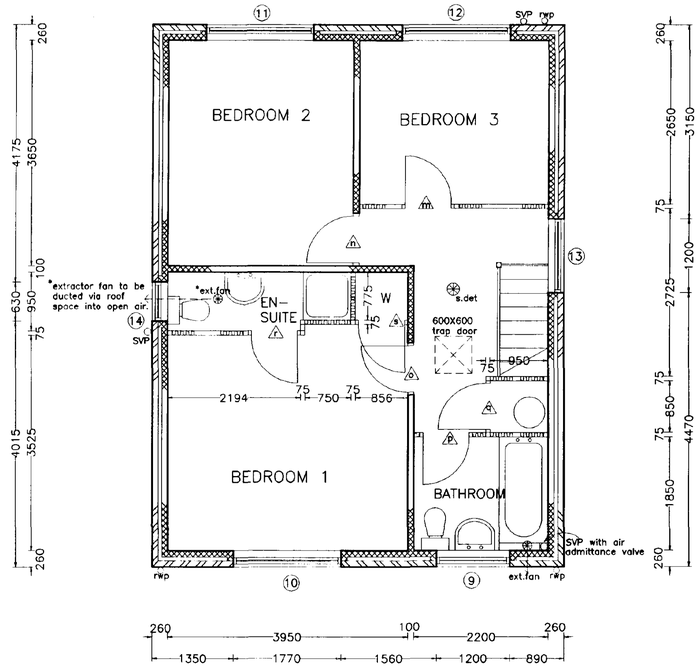


FIRST FLOOR LAYOUT

DOOR, WINDOW & LINTEL SCHEDULE

| | | | | |
|---|---|---|---|---|
| 1 | GARAGE DOOR | UF7070N | L1/S | 2700 |
| 2 | WINDOW/DOOR | C113C/FN29M | L1/S | 1950 |
| 3 | BAY WINDOW | SP2/C113C/C213CC/C113C | L1/HD | 2400 |
| 4 | PAIR OF DOORS | 1.65 WIDE | L1/S | 1950 |
| 5 | WINDOW | C310CC | L1/S | 2100 |
| 6 | WINDOW | C210C | L1/S | 1500 |
| 7 | DOOR | FN26M | L1/S | 1200 |
| 8 | WINDOW | HN10C | L1/S | 900 |
| 9 | WINDOW | C212CC | L1/S | 1500 |
| 10 | WINDOW | C312CC | L1/S | 2100 |
| 11 | WINDOW | C312CC | L1/S | 2100 |
| 12 | WINDOW | C312CC | L1/S | 2100 |
| 13 | WINDOW | H207C | L1/S | 1500 |
| 14 | WINDOW | H110C | L1/S | 1050 |
| 15 | LINTEL | —— | L1/S | 3000 |

INTERNAL LINTELS
TO BE INTERNAL TYPE 1100mm EXCEPT
REF : C BOX BEAM 100/1200mm long
D BOX BEAM 100/1950mm long
I L1/HD 1200mm long

ALL LINTEL REFS BY I.G. LINTELS LTD.
ALL WINDOWS TO BE DOUBLE GLAZED.
ALL JOINERY REFS BY BOULTON & PAUL

SDC PLANNING & HOUSING SERVICES
19 FEB 1996
Ref: 1161/96

Broadgate Homes

**Broadgate Builders (Spalding) Ltd**
Broadgate House, Weston Hills,
Spalding, Lincolnshire, PE12 6DB.
Telephone: (01406) 380532 Fax: (01406) 380014

PROJECT TITLE

PROPOSED HOUSE AT PLOT ADJ:
186 MAIN ROAD,
QUADRING,
SPALDING.
FOR: Mr & Mrs PACEY

AMENDED PLANS
Ref. A1

DRAWING

FLOOR PLANS & ELEVATIONS

| REV | DESCRIPTION | DATE | BY |
|---|---|---|---|
| A | DESIGN AMENDED | 3.1.96 | MD |
| B | BRICK HEDGES TO GABLE ENDS | 11.2.96 | MD |

SCALE: 1:100, 1:50
DRAWN: MD
DATE: FEB 96
DRAWING No.: 95035/01b

This drawing is copyright and may not be altered, traced, copied, photographed or used for any purpose other than that for which it is issued without consent of Broadgate Builders (Spalding) Ltd.




FRONT ELEVATION



SIDE ELEVATION




REAR ELEVATION

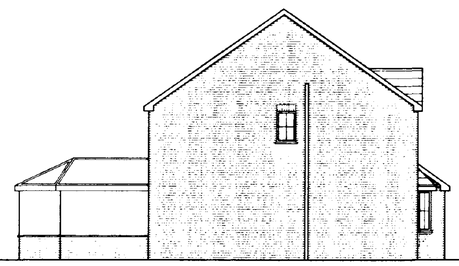


SIDE ELEVATION

SUN LOUNGE
(by others)

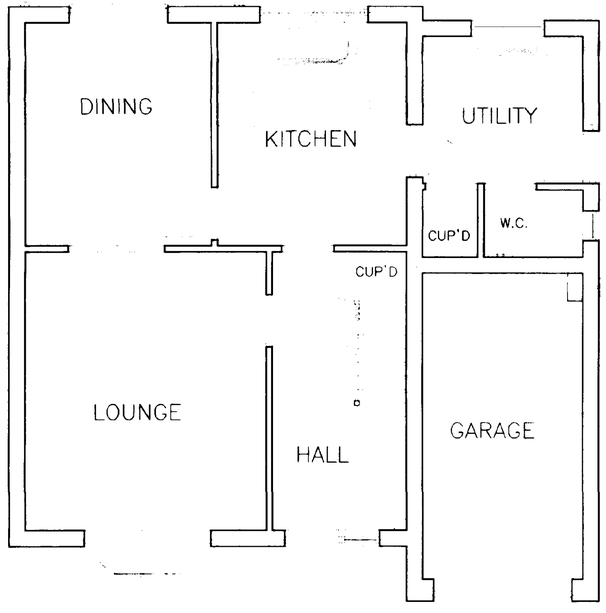


GROUND FLOOR LAYOUT

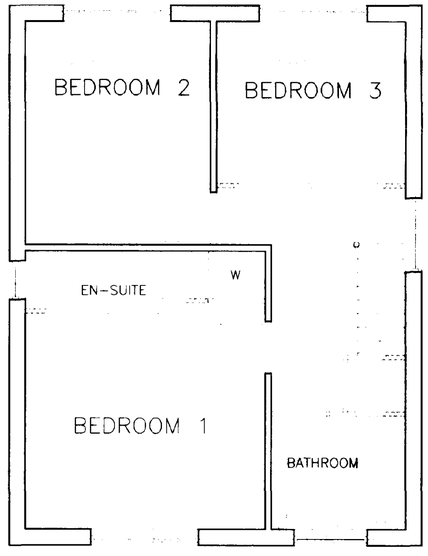


FIRST FLOOR LAYOUT

SOUTH ... HOUSING ... DC ... NG
04 DEC 1995
Ref: 1161/95

Broadgate Homes
**Broadgate Builders (Spalding) Ltd**
Broadgate House, Weston Hills,
Spalding, Lincolnshire, PE12 6DB.
Telephone: (01406) 380532 Fax: (01406) 380014

PROJECT TITLE

PROPOSED HOUSE AT PLOT ADJ:
188 MAIN ROAD,
QUADRING.


FOR: Mr & Mrs PACEY

DRAWING


FLOOR PLANS & ELEVATIONS

| REV | DESCRIPTION | DATE | BY |
|---|---|---|---|
| | SUPERSEDED | | |

SCALE: 1:100, 1:50
DRAWN: MD
DATE: DEC 95
DRAWING No.: 95035/01

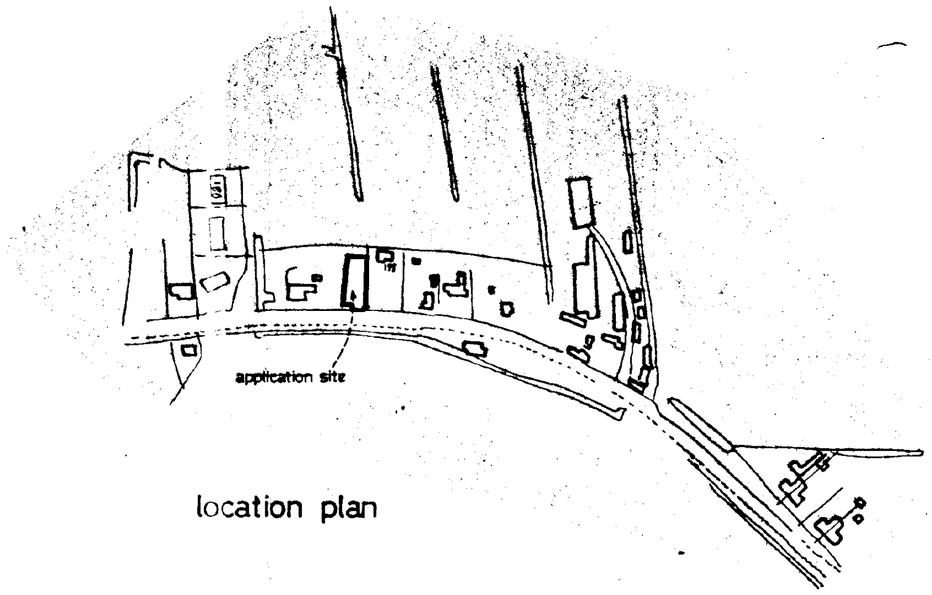


location plan

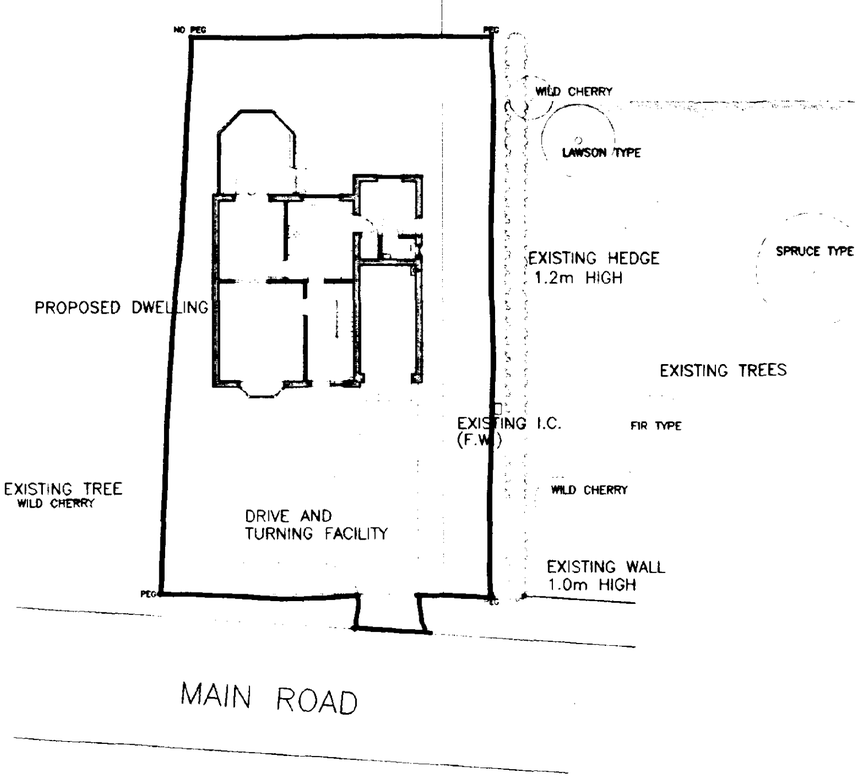


site plan

N

AMENDED PLAN
Ref.

H15/1161/95

DETERMINED PLAN

Broadgate Builders

**Broadgate Builders (Spalding) Limited**

Broadgate House, Weston Hills, Spalding, Lincolnshire, PE12 6DB.

Telephone: Holbeach (0406) 380532

TITLE

PROPOSED HOUSE AT PLOT ADJ. No.188 MAIN ROAD, QUADRING, LINCS.

for Mr & Mrs PACEY.

SITE AND LOCATION PLAN.


| | |
|---|---|
| DATE DEC. 1995 | DRAWN M.D. |
| DRWG. No. 95035/02A | SCALE 1:200. 1:2500 |

| REVISIONS | DES. | DATE | SIGN |
|---|---|---|---|
| A | DESIGN REVISED | 2.1.96 | MD |

| PLANNING | BUILDING REGS. |
|---|---|
| CHECK BY | |


THIS DRAWING MUST NOT BE REPRODUCED WITHOUT PERMISSION FROM BROADGATE BUILDERS (SPALDING) LTD.

AM ADMEL 932322

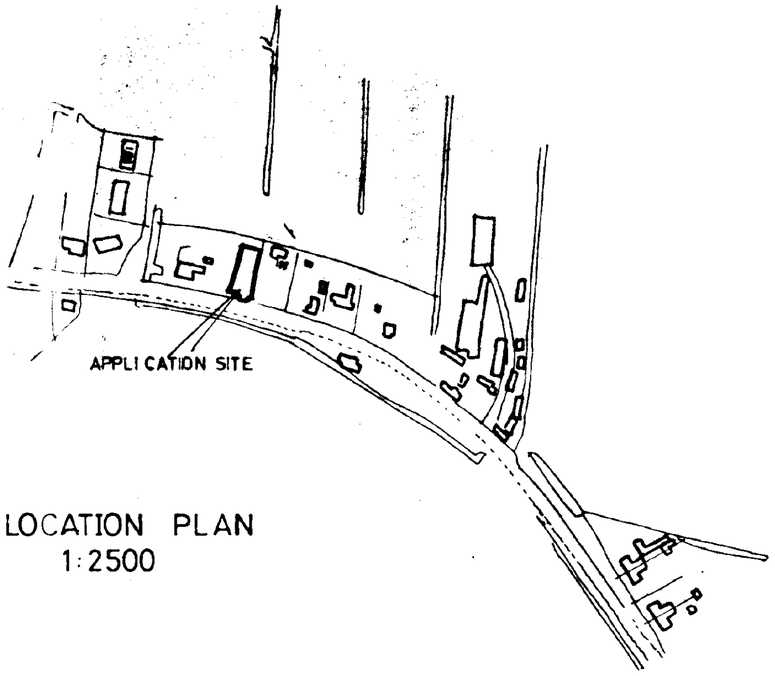


LOCATION PLAN
1:2500

SITE PLAN
1:200

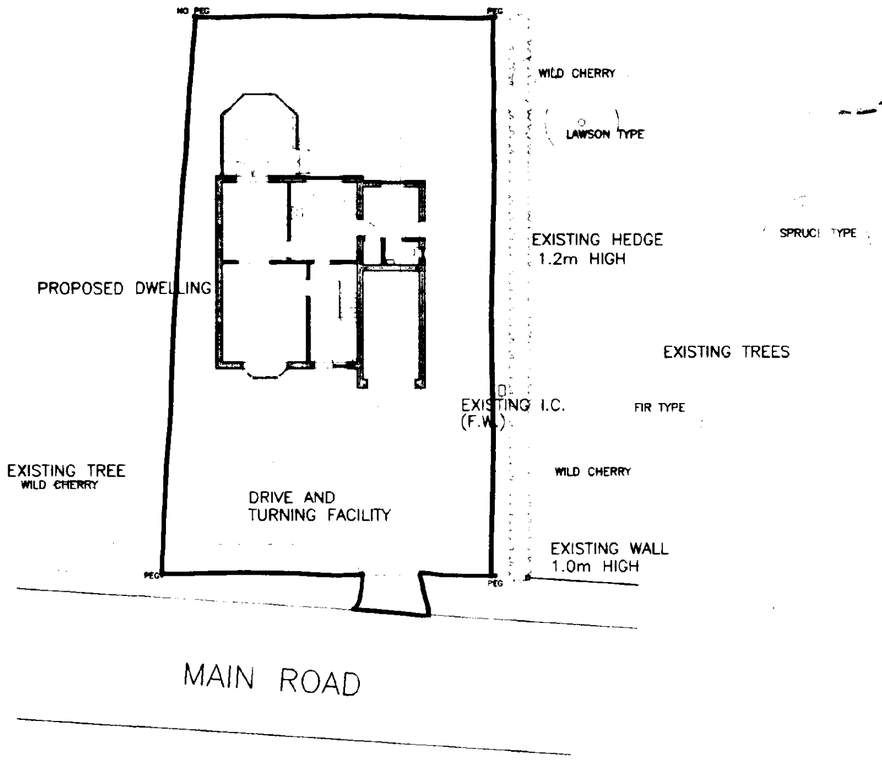


SUPERSEDED

But Retain

**Broadgate Builders**

**Broadgate Builders (Spalding) Limited**
Broadgate House, Weston Hills, Spalding, Lincolnshire, PE12 6DB.
Telephone: Holbeach (0406) 380532

TITLE
PROPOSED HOUSE AT PLOT ADJ 188
MAIN ROAD, QUADRING, LINCS.
FOR:
Mr & Mrs PACEY

SOUTH HOLLAND
04 DEC 1995
site and location plans 161/95

| | |
|---|---|
| DATE DEC 1995 | DRAWN MD |
| DRWG. No. 95035/02 | SCALE 1:200, 1:2500 |

| REVISIONS | DES. | DATE | SIGN |
|---|---|---|---|
| | | | |

| | |
|---|---|
| PLANNING | BUILDING REGS. |
| CHECK BY | |

**THIS DRAWING MUST NOT BE REPRODUCED WITHOUT PERMISSION FROM BROADGATE BUILDERS (SPALDING) LTD.**

AM ADMEL 932022