
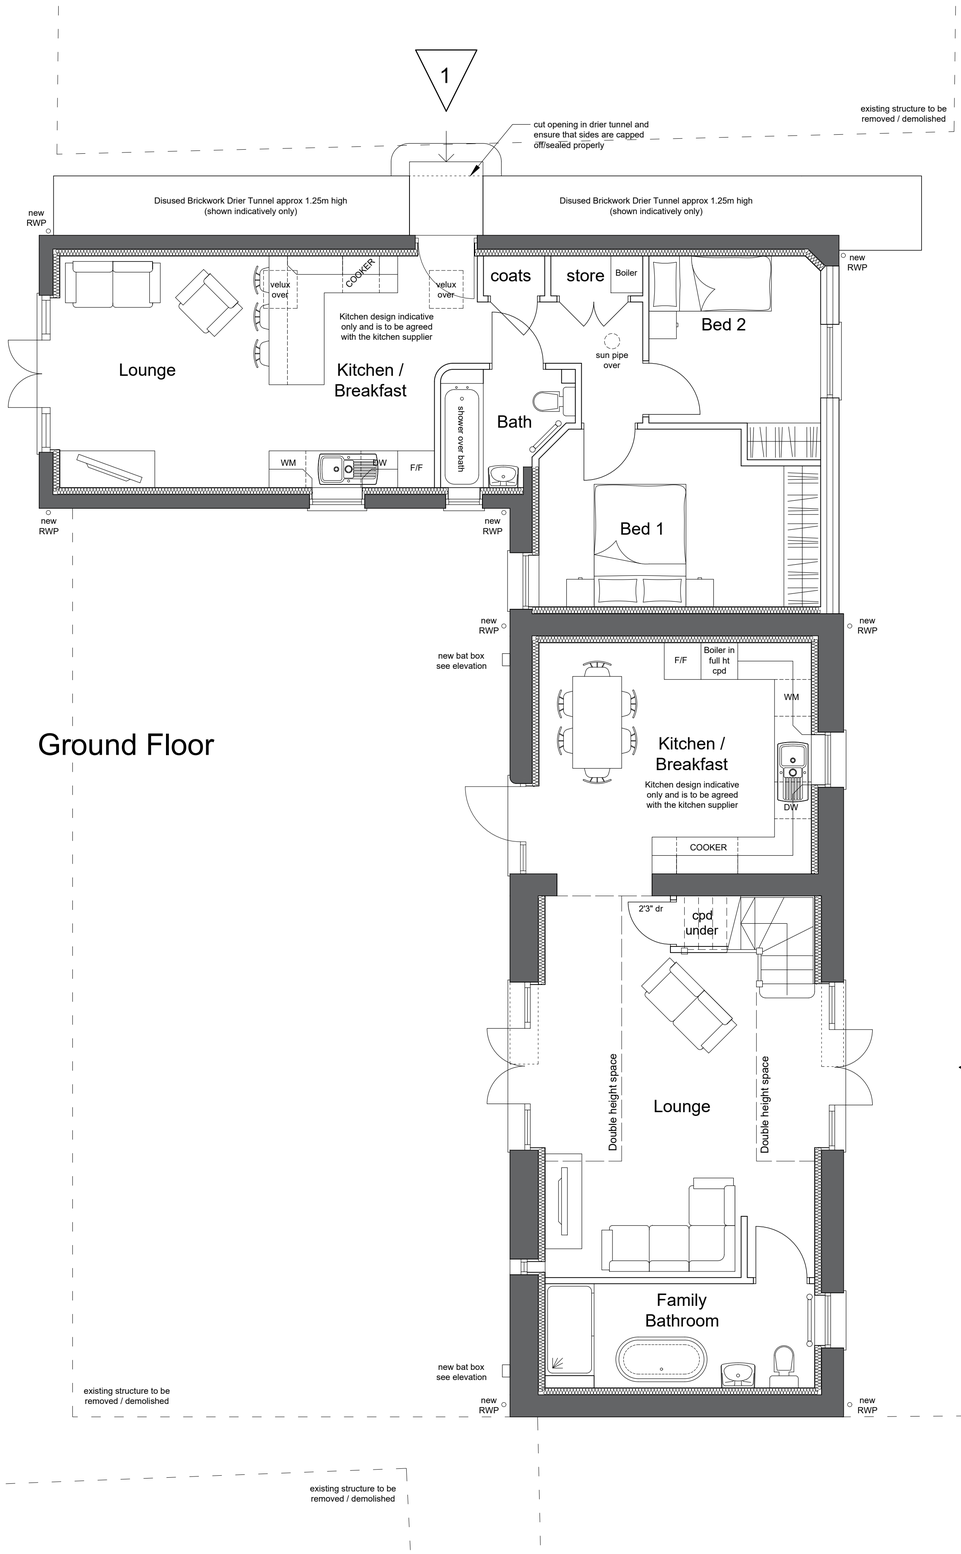



Ground Floor

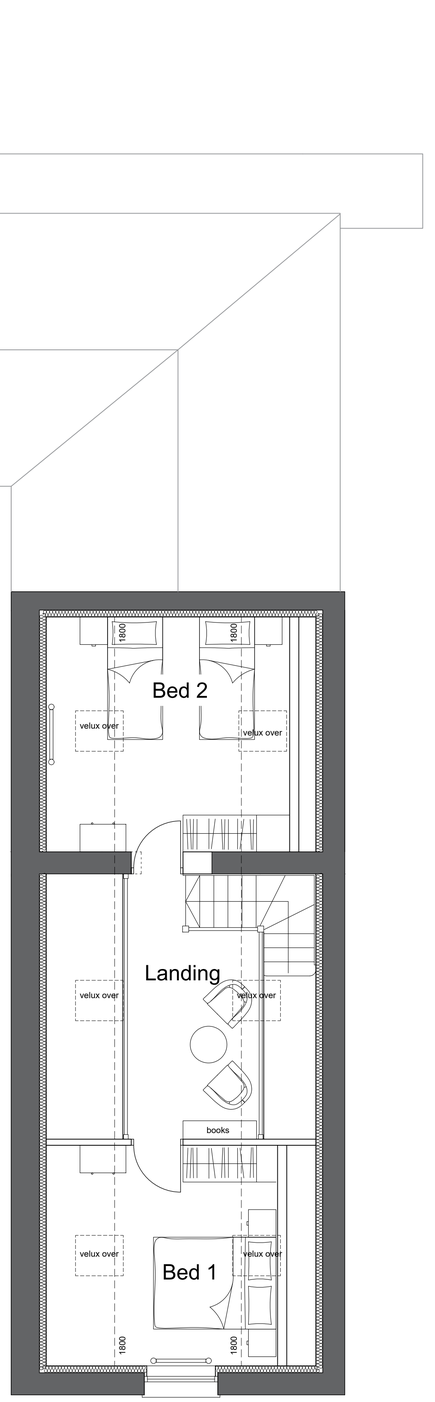


First Floor

Rev D Dec 2019 Planning Issue.
Rev C Dec 2019 Towel rail indicated to Barn 1 bathroom.
Rev B Nov 2019 Drawing updated.
Rev A Oct 2019 Drawing generally updated, alternative options added.

J M A D Architecture
www.jennymcintee.co.uk info@jmadarch.co.uk Tel 01205 875885

| | | | |
|---|---|---|---|
| Project: | Barn Conversion | Date: | November 2018 |
| Address: | The Laurels, Wood Lane, Quadring Eaudlke, Spalding. | Scale: | 1:100 A3 / 1:50 A1 |
| | | drawn: | OL checked: JM |
| Client: | Mr & Mrs Clark | Job No: | 18156 |
| Drawing Title: | Proposed Floor Plans | Dwg No: | 04 D |

0 3 6 9 12 15 feet
0 1 2 3 4 5 m

# PROPOSED FLOOR PLANS