
DO NOT SCALE FROM THIS DRAWING

This drawing is copyright and may not be altered, traced, copied, photographed or used for any other purpose other than that for which it is issued without consent of Mark Dennis – Architectural Services. The General Contractor is to check all dimensions on site and report any discrepancies to the Architect.

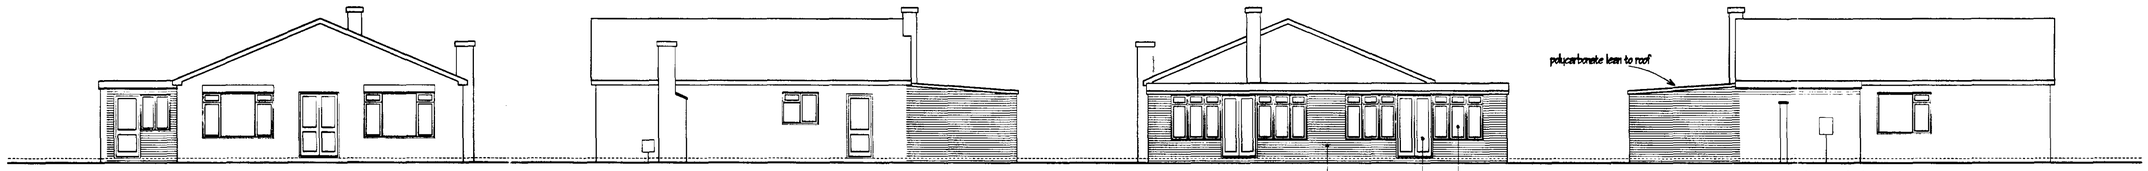


FRONT ELEVATION - from Main Road.

SIDE ELEVATION

REAR ELEVATION

SIDE ELEVATION

PROPOSED ELEVATIONS

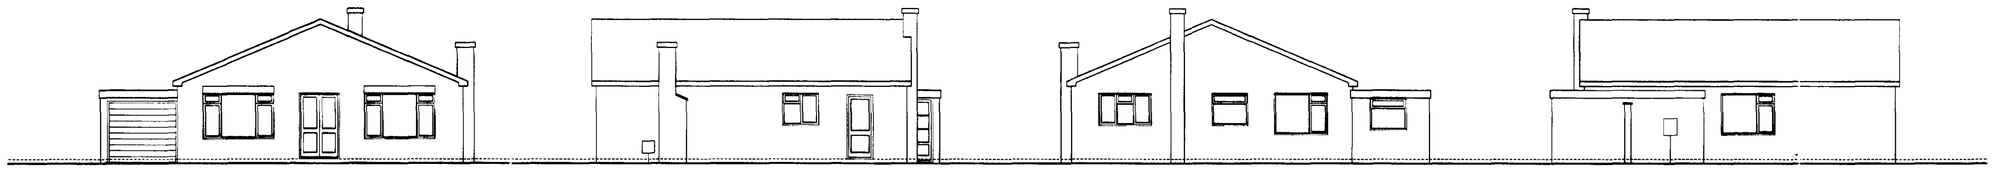


FRONT ELEVATION - from Main Road.

SIDE ELEVATION


REAR ELEVATION

SIDE ELEVATION


EXISTING ELEVATIONS

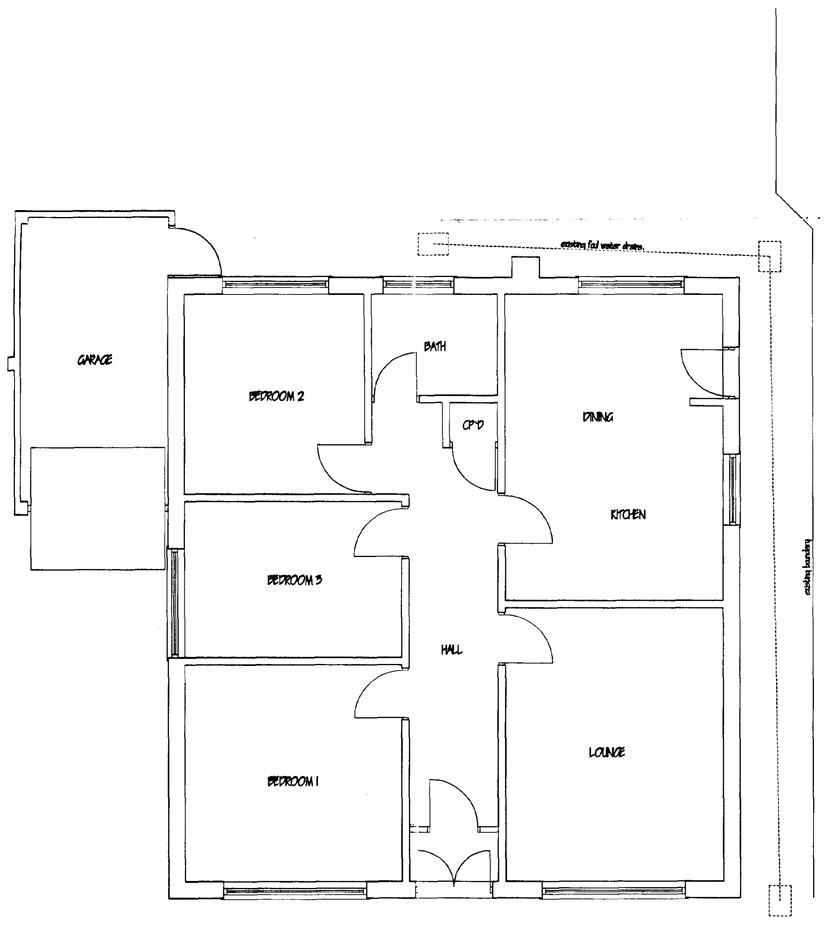

LAYOUT - AS EXISTING

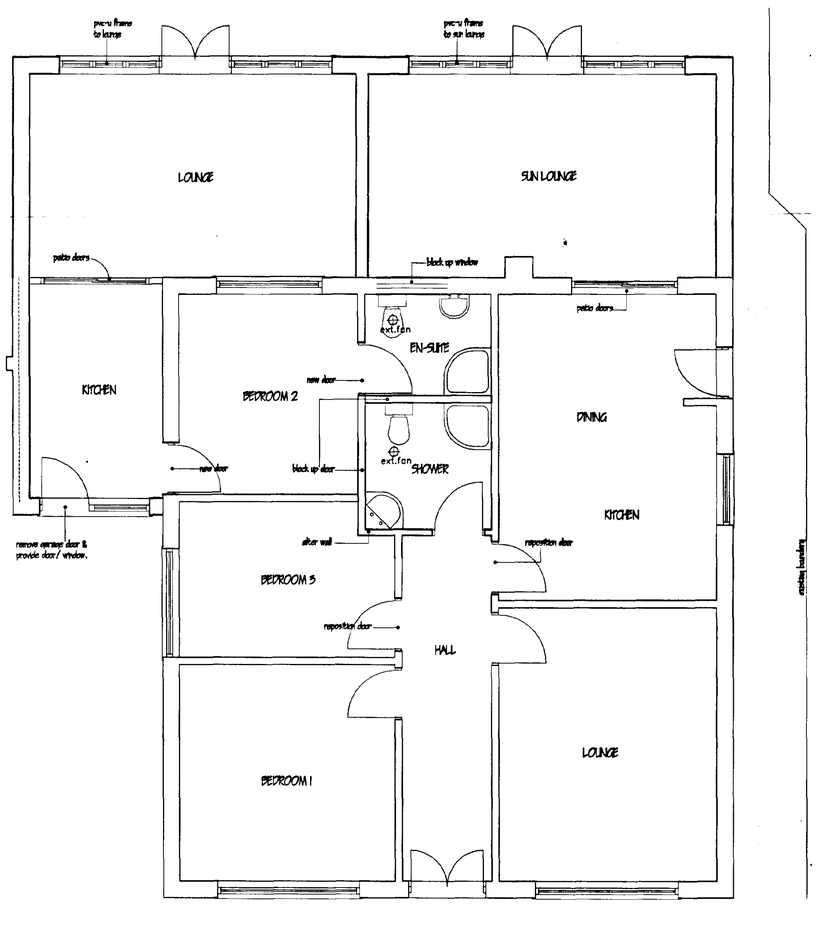

LAYOUT - AS PROPOSED

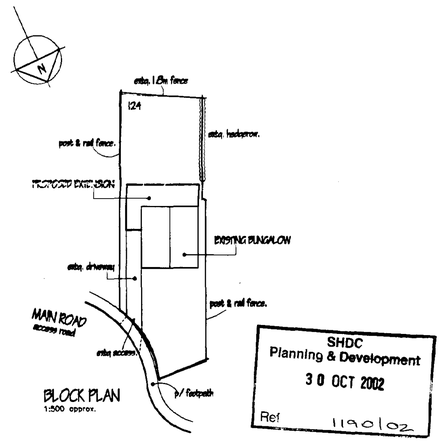

MARK DENNIS
architectural services

32 PRIMROSE CRESCENT – PINCHBECK
SPALDING – LINCOLNSHIRE – PE11 3RT
TEL: 01775 680183 FAX: 01775 680183

PROJECT TITLE

PROPOSED EXTENSION AND ALTERATION AT
124 MAIN ROAD, QUADRING,
SPALDING, LINCOLNSHIRE.

FOR: MR & MRS MERRY

DETERMINED PLAN

FLOOR PLANS, ELEVATIONS & BLOCK PLAN.

REV	DESCRIPTION	DATE	BY

SCALE 1:100, 1:50 | DRAWN MD

DATE OCT 02 | DRAWING No. 02.050/01