
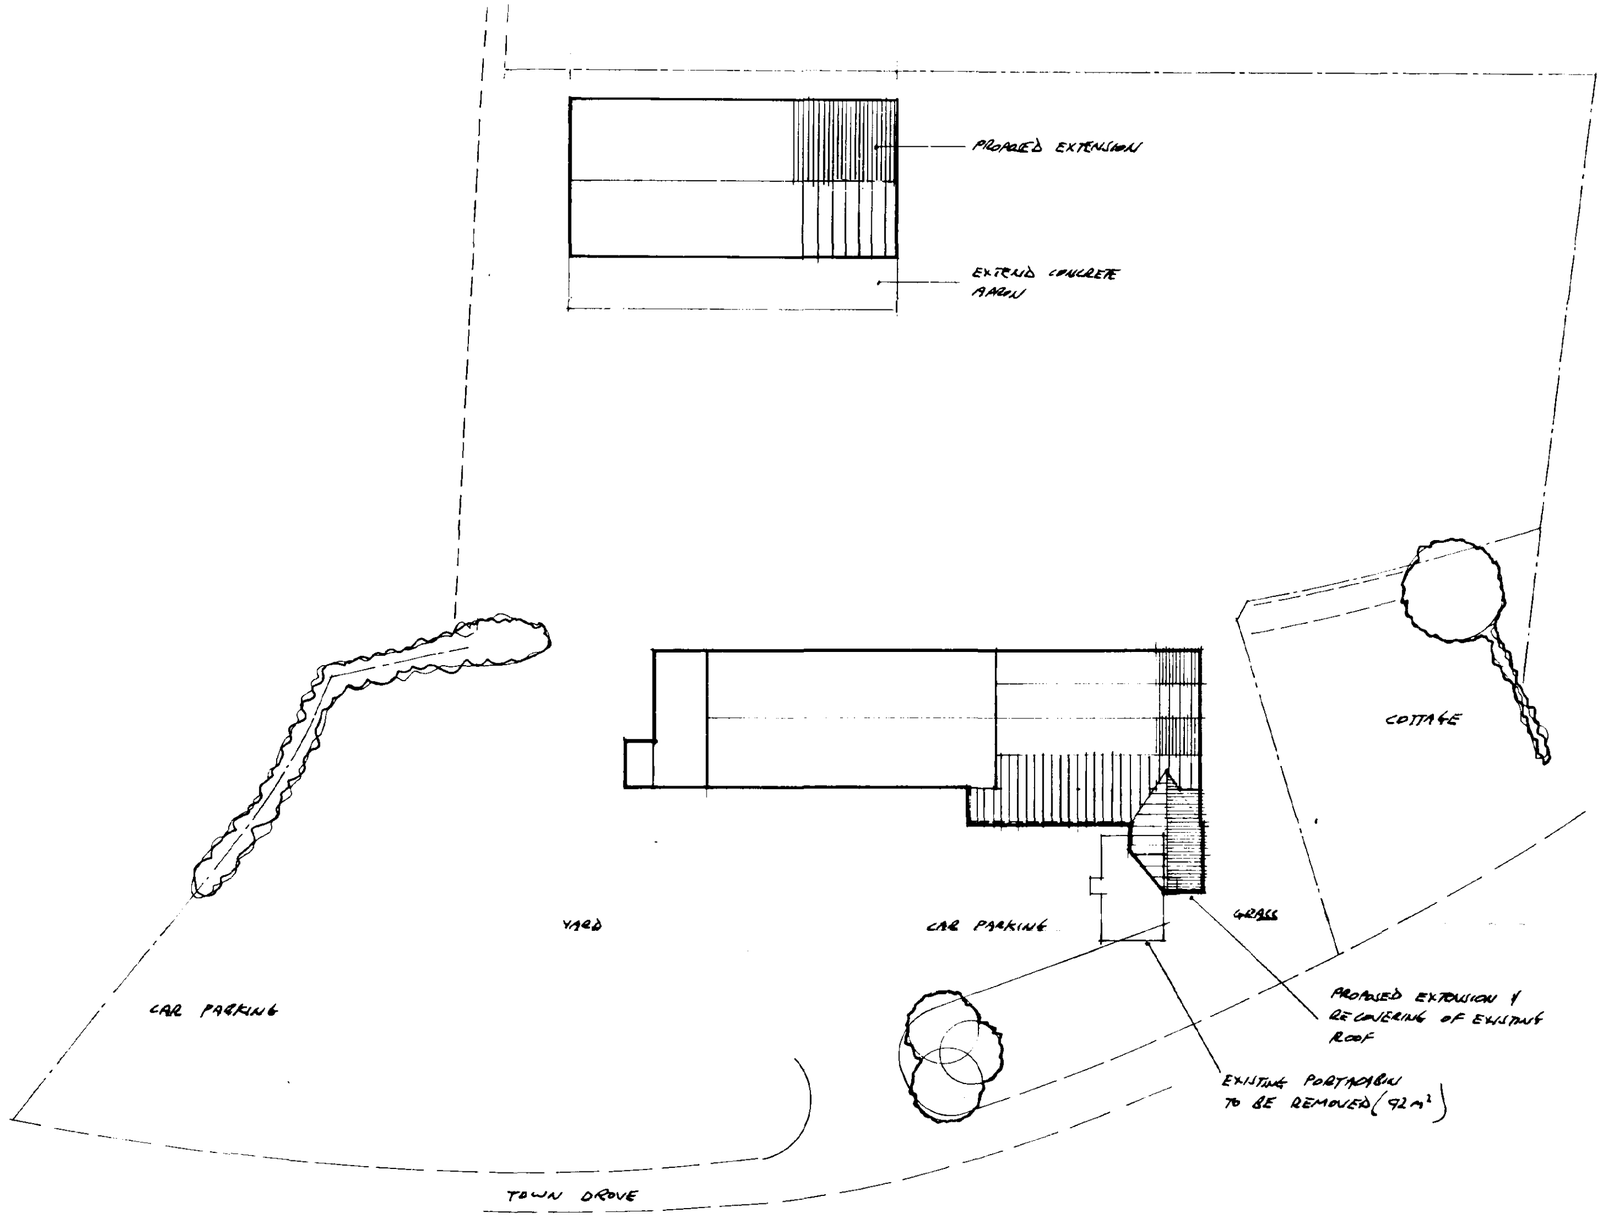


SITE PLAN scale 1-500

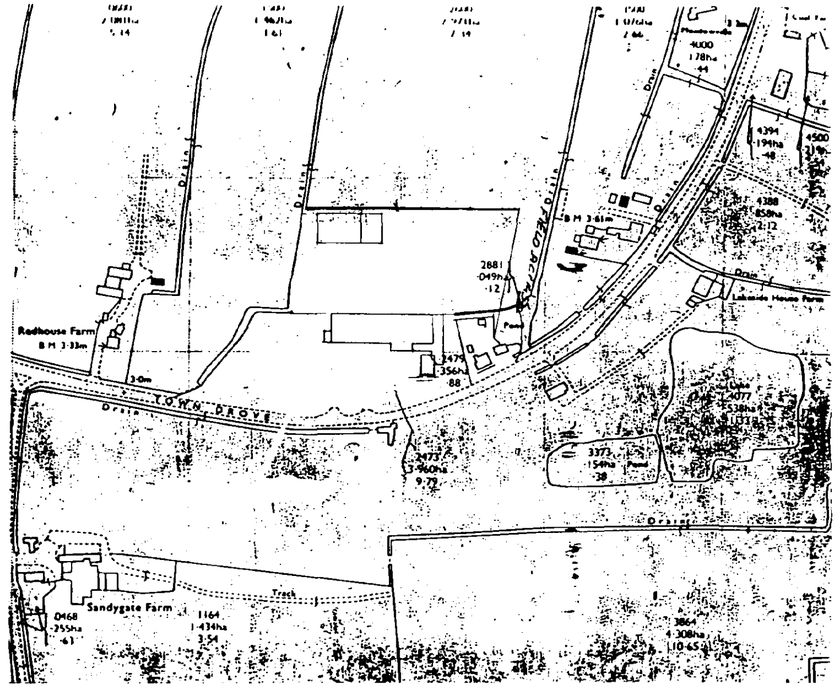

LOCATION PLAN scale 1-2500

NORTH

Contractor To Check All Dimensions On Site Before Work Commences.

Rev.	Date.	Init.	Revision Details.

PODDINGTONS
Architectural Design Consultants
Rabbit Hollow, Church Lane, North Rauceby, Sleaford, Lincs. NG34 8QU
Tel. (01529) 488033 Fax. (01529) 488044

Project.
MELL BURRELL FABRICATIONS LTD.
TOWN DROVE, QUADRING.
PROPOSED EXTENSIONS

Drawing.
SITE & LOCATION PLAN


Scale. AS SHOWN

Drawing. No. 3027-3


Drawn.

Date. SEPT 2001


Rev.

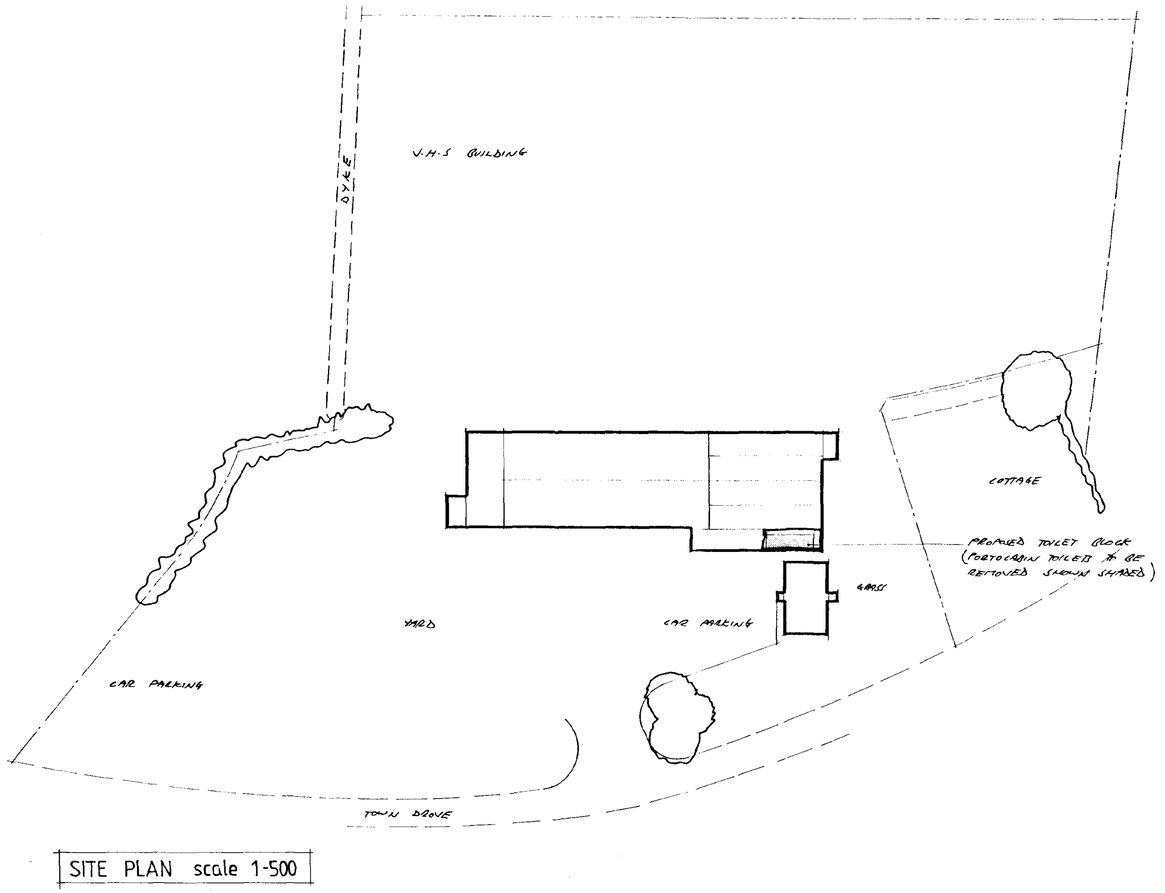

SITE PLAN scale 1-500

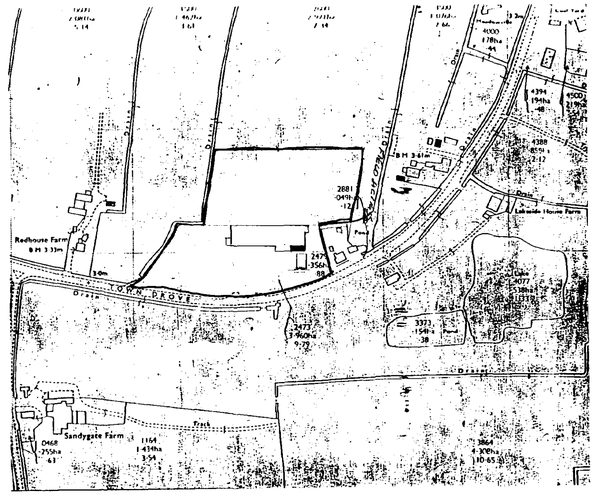


LOCATION PLAN scale 1:-2500

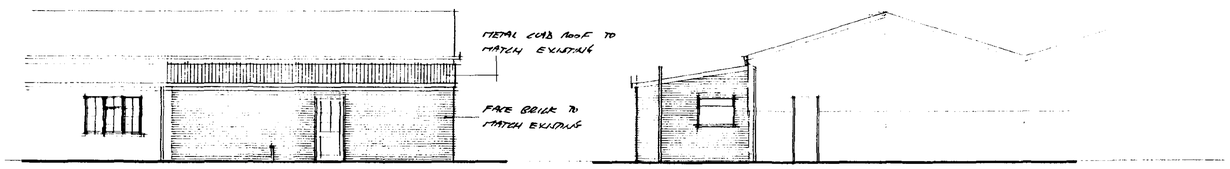

SOUTH

EAST

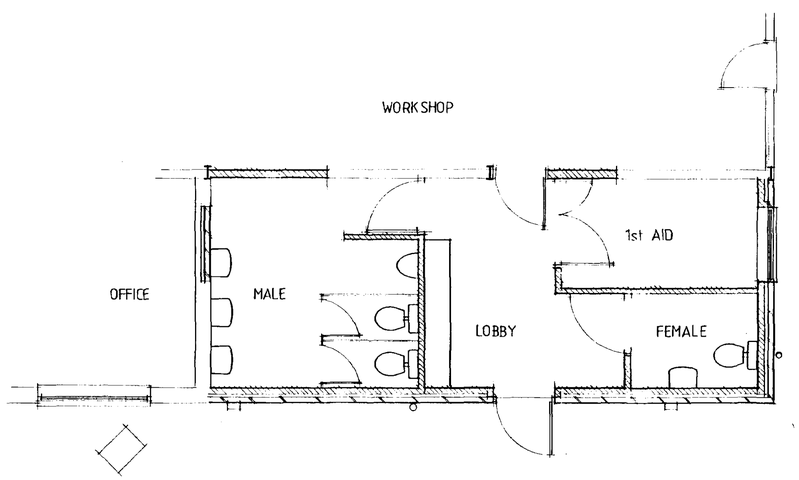

PLAN AS PROPOSED

CONTRACTOR TO CHECK
ALL DIMENSIONS ON SITE
BEFORE WORK COMMENCES.

revision	date	init	revision details

SOUTH HOLLAND DC
HOUSING & PLANNING
- 3 DEC 1998
Ref: 1192/98


DETERMINED
PLAN

FODDINGTONS
Architectural Design Consultants
44 Double Street, Spalding, Lincs. PE11 2AB
Tel. 01775 761856 & 768296. Fax 01775 710338


project
PROPOSED REPLACEMENT TOILETS
AT TOWN DROVE, QUADRING,
FOR
M. BURRELL FABRICATIONS LTD.

drawing


scale	drawing no.
1-50 1-100	2676-1
DEC 98	drawn checked

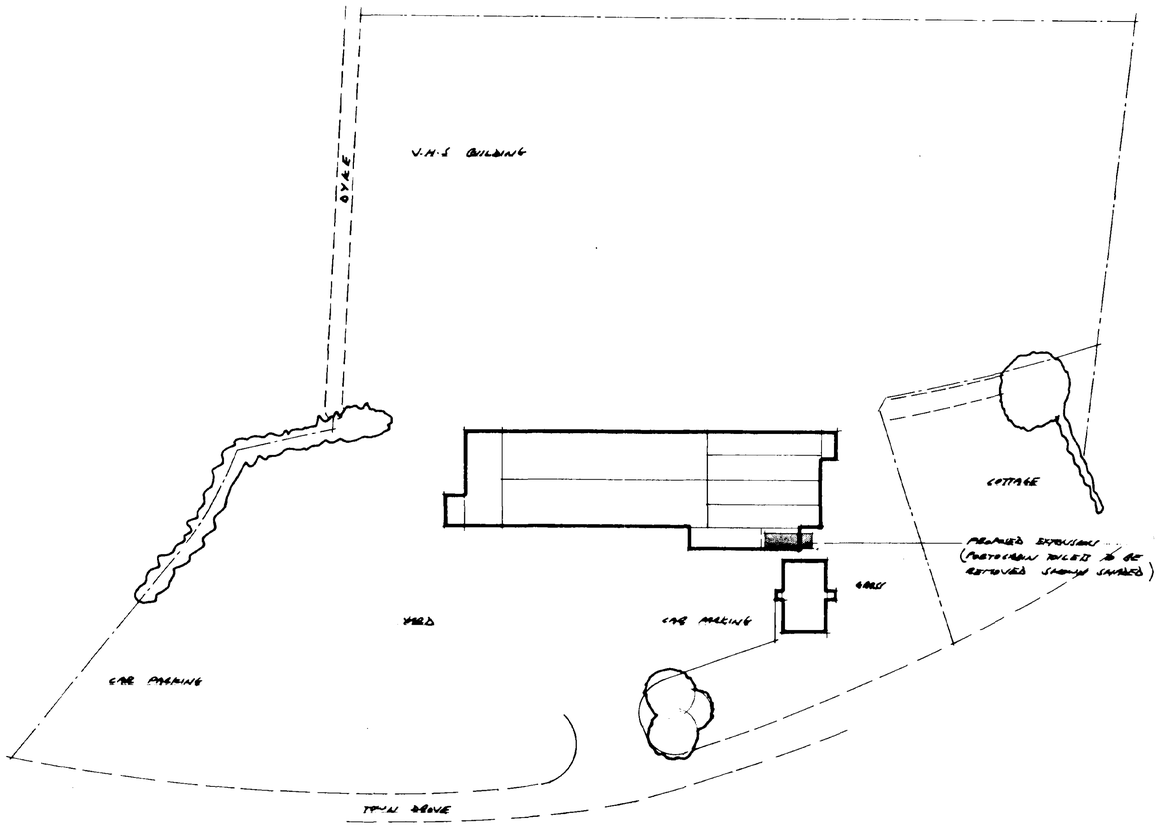

SITE PLAN scale 1-500

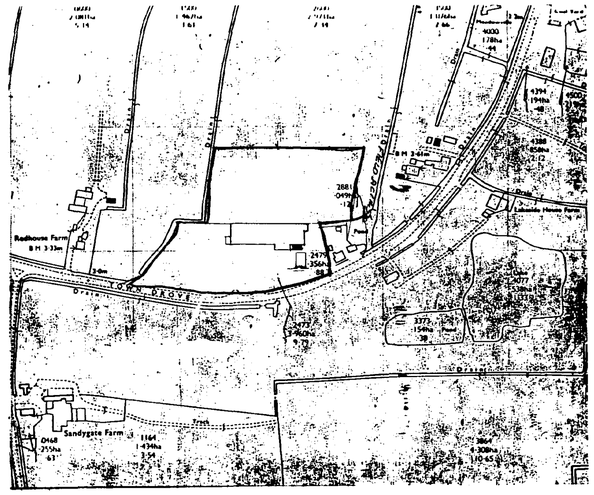


LOCATION PLAN scale 1--2500

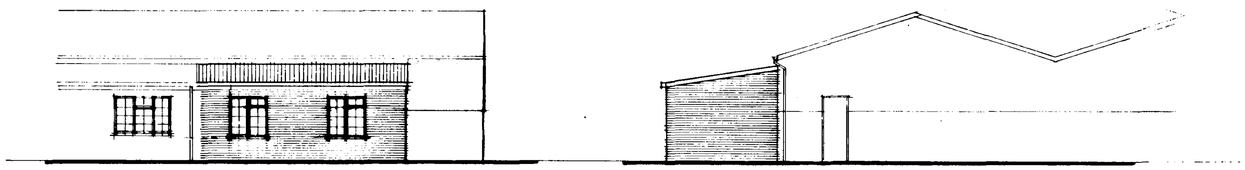

SOUTH

EAST

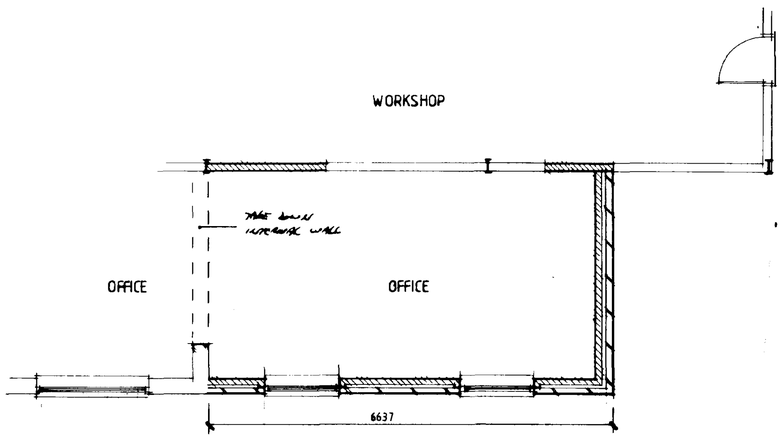

PLAN AS PROPOSED

Planning & Development
12 APR 2002
Ref 1192/98

AMENDED PLAN
Ref. A1

CONTRACTOR TO CHECK ALL DIMENSIONS ON SITE BEFORE WORK COMMENCES.

revision	date	init.	revision details
A	11-4-02	MB	AMENDED EXTENSION AND LOCATION PLAN ADDED

PODDINGTONS
Architectural Design Consultants
44 Double Street, Spalding, Lincs PE11 2AB
Tel: 01775 761856 & 768296. Fax: 01775 710218

project
PROPOSED EXTENSION
AT TOWN DROVE, QUADRING,
FOR
M. BURRELL FABRICATIONS LTD.

drawing

scale
1-50
1-100


drawing no
2676-1

A


date
DEC 98

drawn


checked

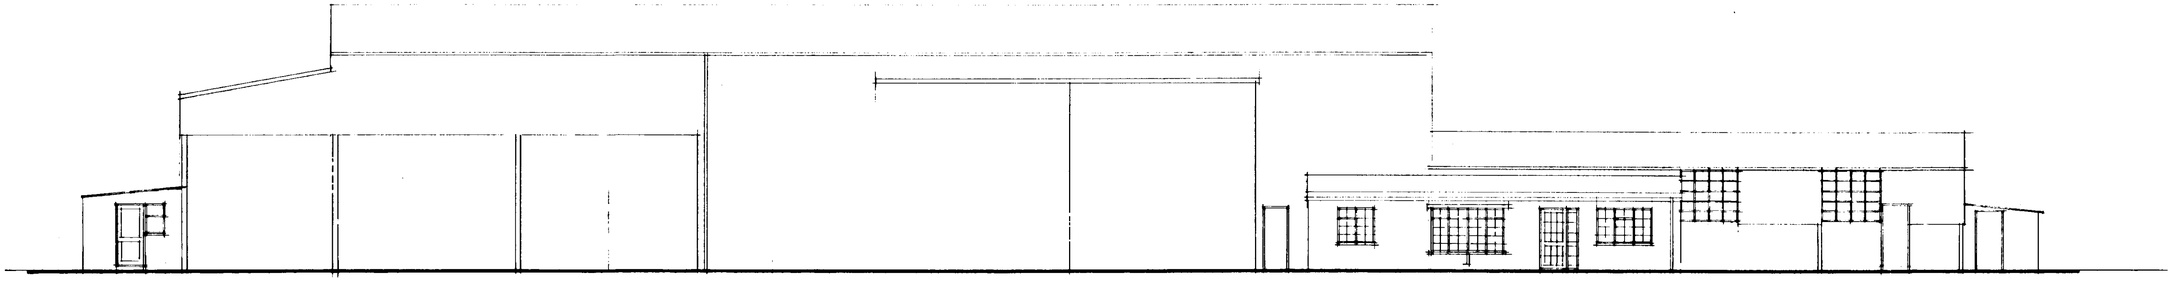


SOUTH

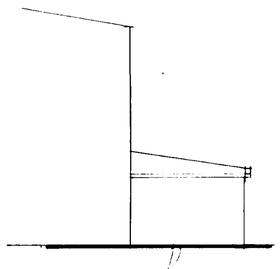

WEST

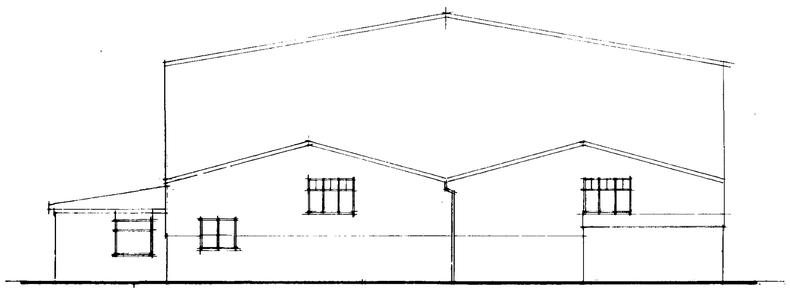

EAST

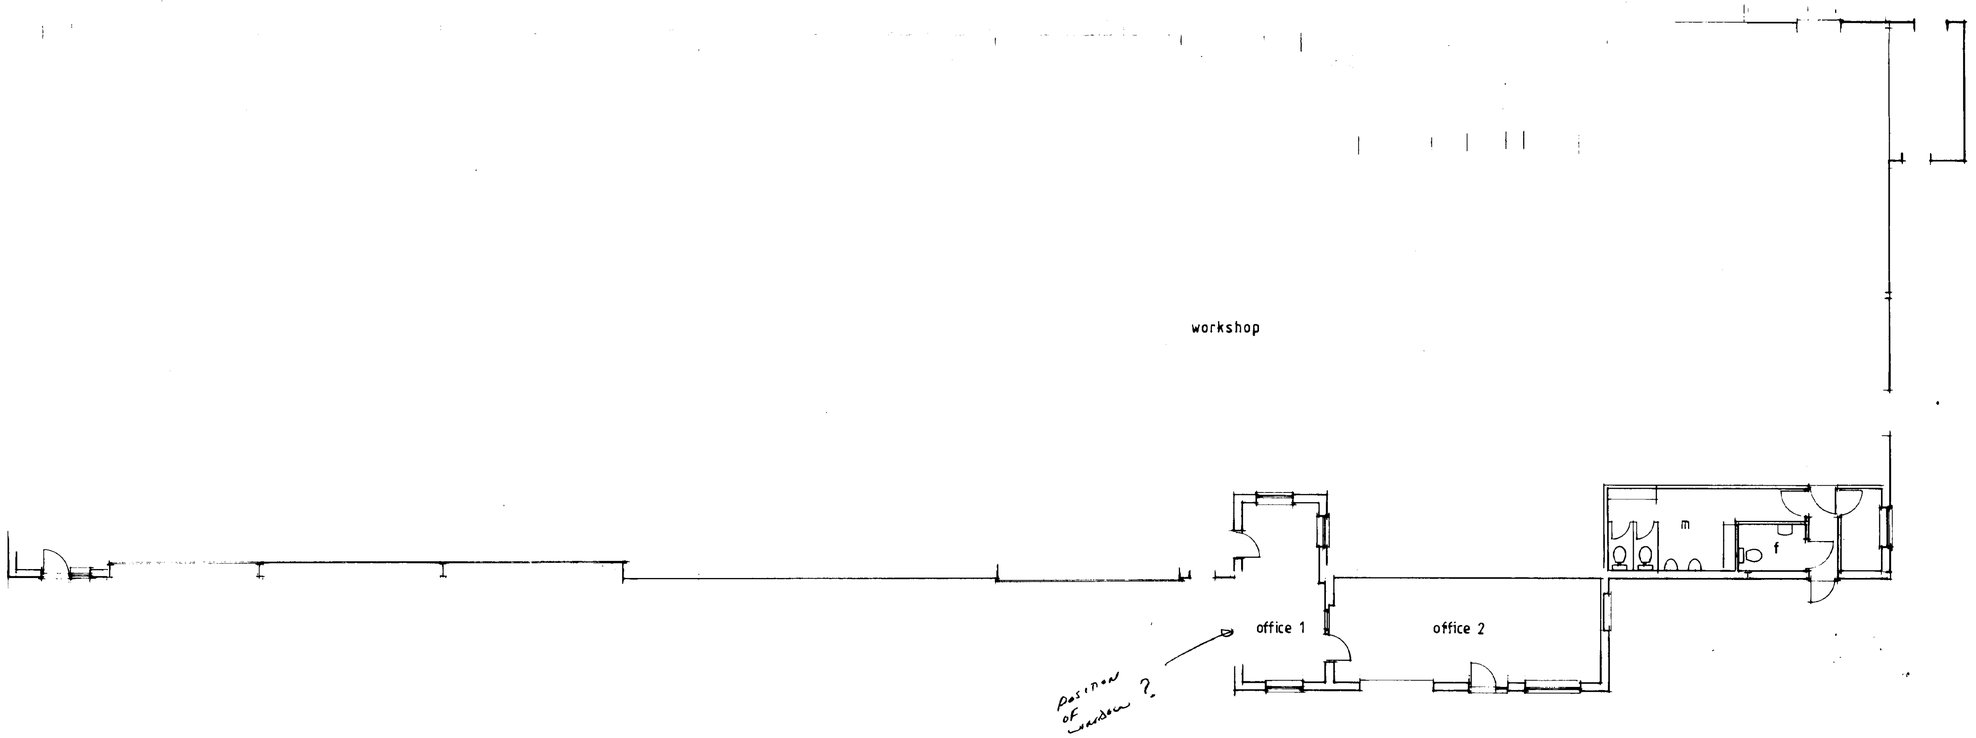

PART FLOOR PLAN

Contractor To Check All Dimensions On Site Before Work Commences.

Rev.	Date.	Init.	Revision Details.

PODDINGTONS


Architectural Design Consultants

Rabbit Hollow, Church Lane, North Rauceby, Sleaford, Lincs. NG34 8QU
Tel. (01529) 488033 Fax. (01529) 488044


Project.
MELL BURRELL FABRICATIONS LTD.
TOWN DROVE, QUADRING.
PROPOSED EXTENSION TO OFFICE.

Drawing.
PLAN AS EXISTING


Scale.	Drawing. No.
1-100	3027-1
Drawn.	
Date.	Rev.

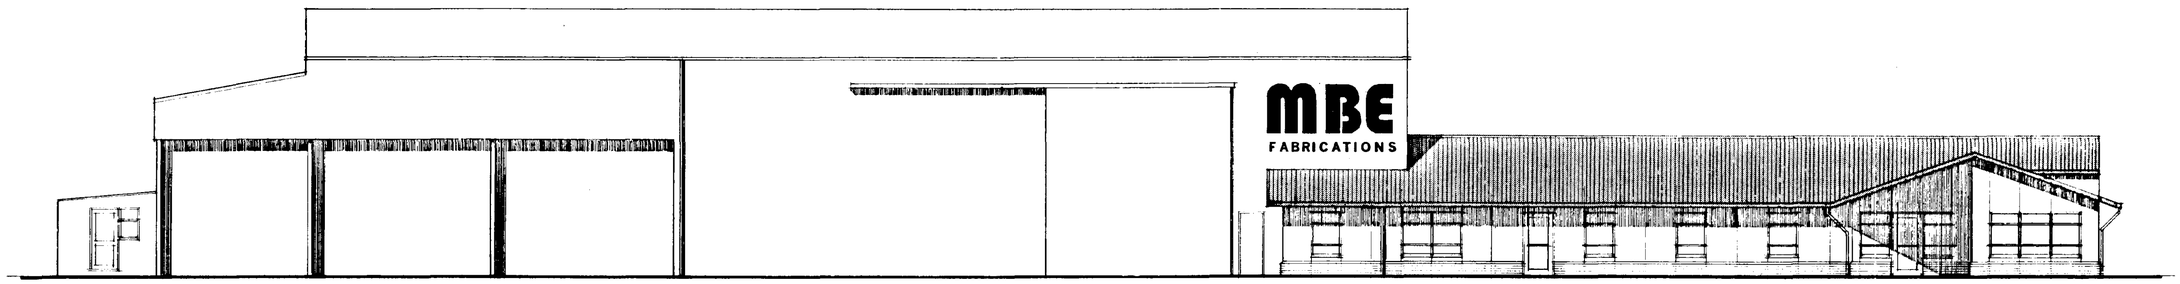

SOUTH

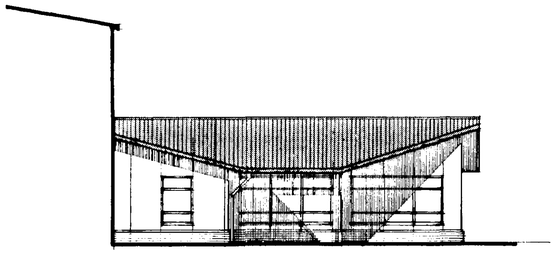


WEST

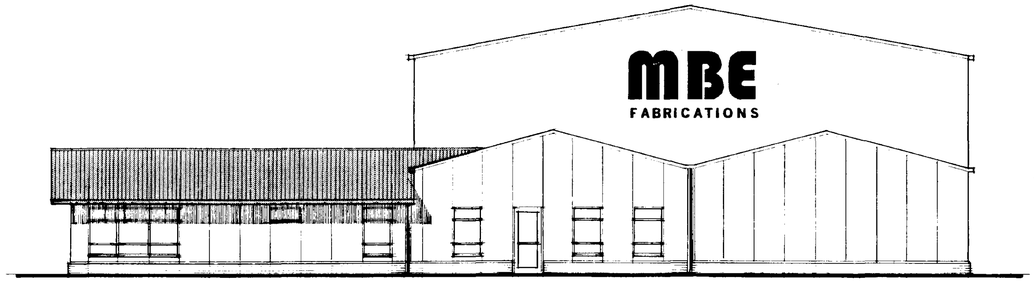

EAST



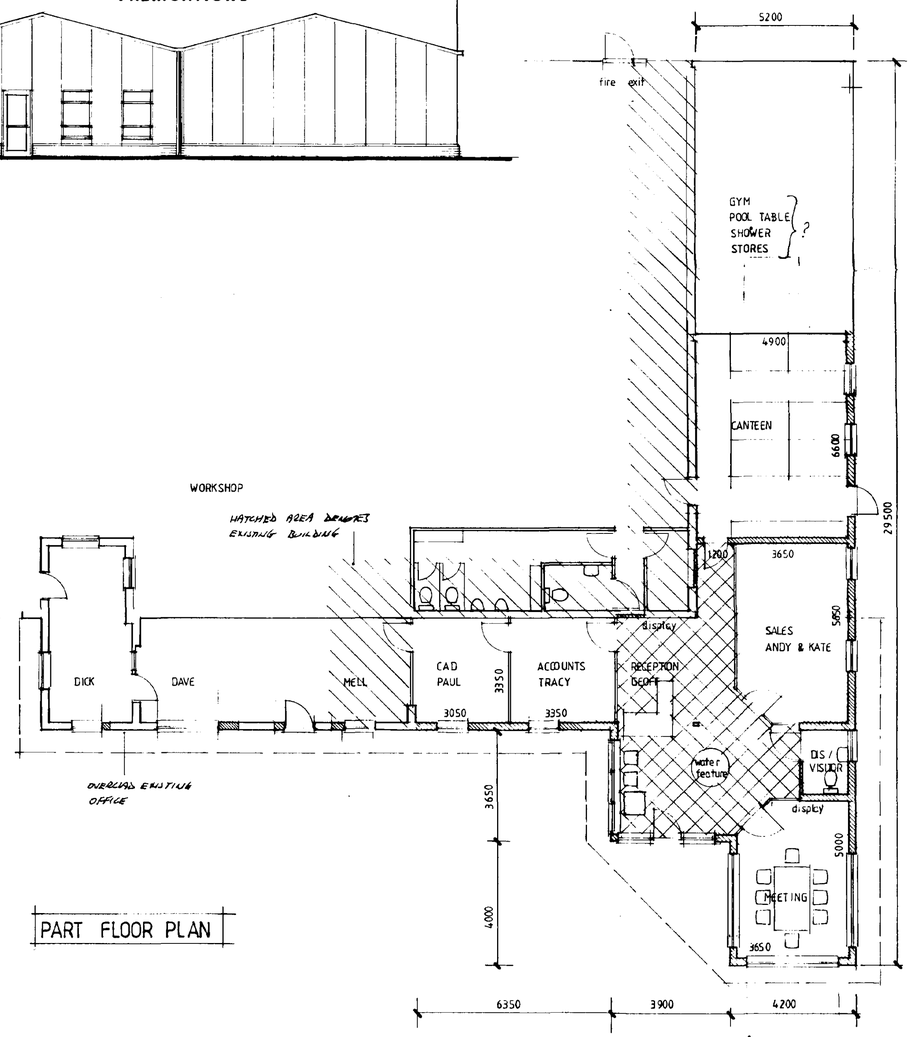

PART FLOOR PLAN

Contractor To Check All Dimensions On Site Before Work Commences.

Rev.	Date.	Init.	Revision Details.
A	12-9-01	RB	ADD VERT. FLAT CERAMIC PANEL TO ALL WALLS ABOVE 450mm

PODDINGTONS
Architectural Design Consultants
Rabbit Hollow, Church Lane, North Rauceby, Sleaford, Lincs. NG34 8QU
Tel. (01529) 488033 Fax. (01529) 488044

Project.
MELL BURRELL FABRICATIONS LTD.
TOWN DROVE, QUADRING.
PROPOSED EXTENSION TO OFFICE.

Drawing.


Scale. 1-100

Drawing. No. 3027-2


Drawn.

Date. JULY 2001


Rev. A

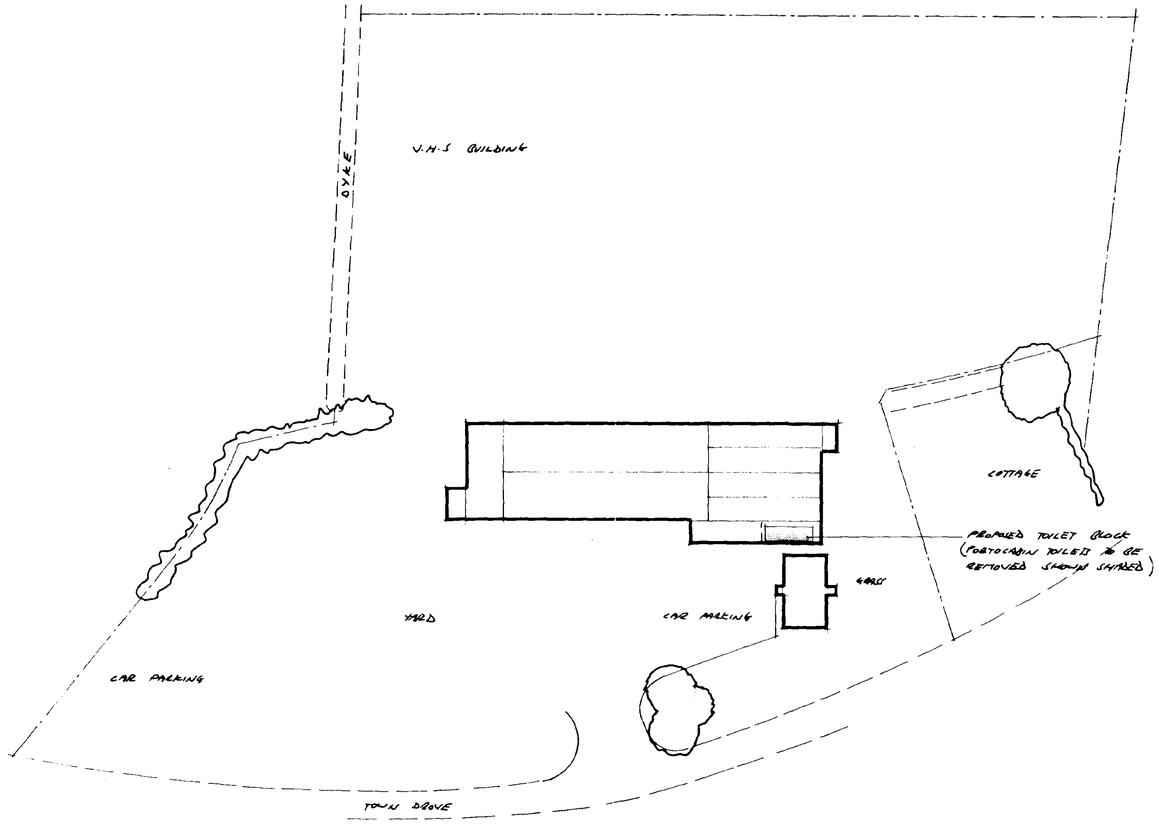

SITE PLAN scale 1-500

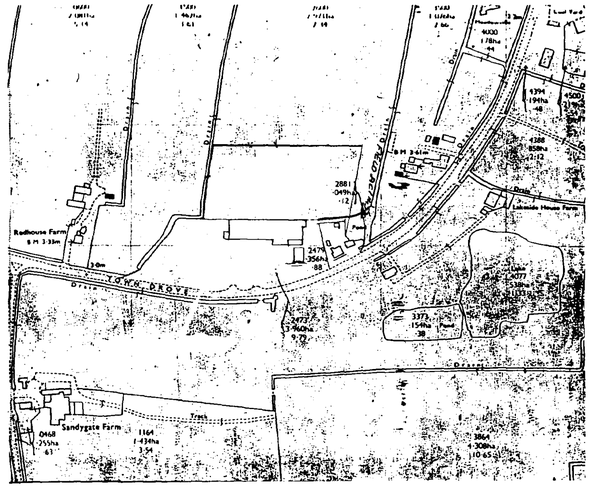


LOCATION PLAN scale 1-2500

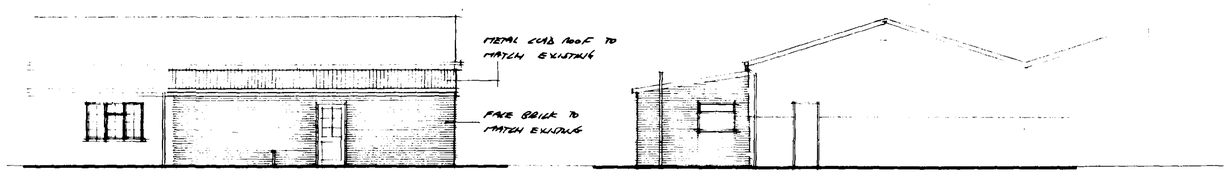

SOUTH

EAST

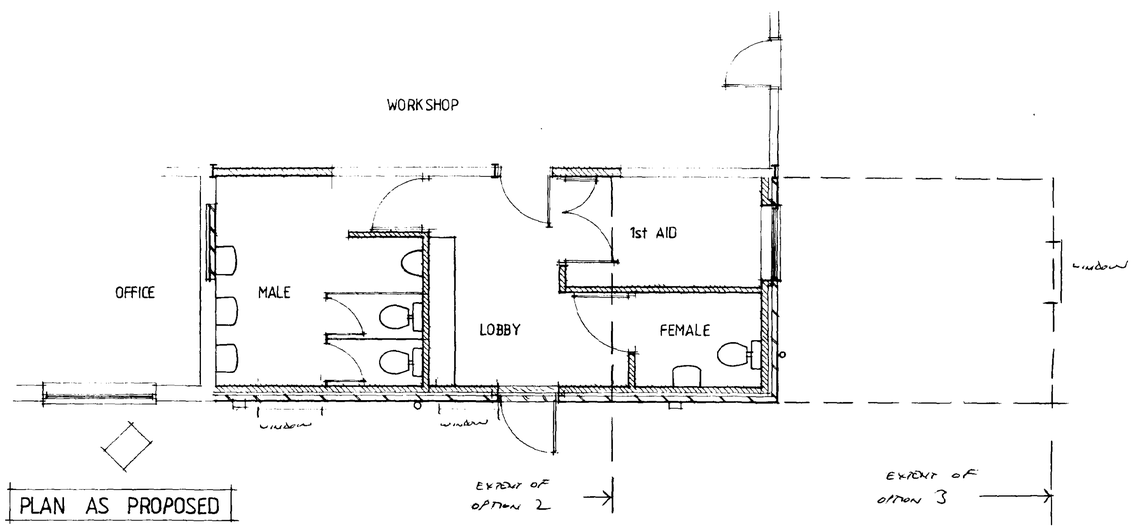

PLAN AS PROPOSED

CONTRACTOR TO CHECK ALL DIMENSIONS ON SITE BEFORE WORK COMMENCES.

revision	date	init	revision details

PODDINGTONS
Architectural Design Consultants
44 Double Street, Spalding, Lincs. PE11 2AB
Tel. 0775 761856 & 768296 Fax 0775 710218

project
PROPOSED REPLACEMENT TOILETS
AT TOWN DROVE, QUADRING,
FOR
M. BURRELL FABRICATIONS LTD.

drawing

scale	drawing no.
1-50 1-100	2676-1
date DEC 98	drawn checked