




North Elevation (1:100) 0 1 2 3 4 5m

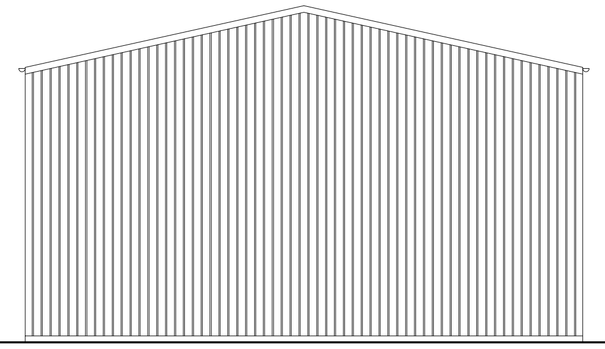


East Elevation

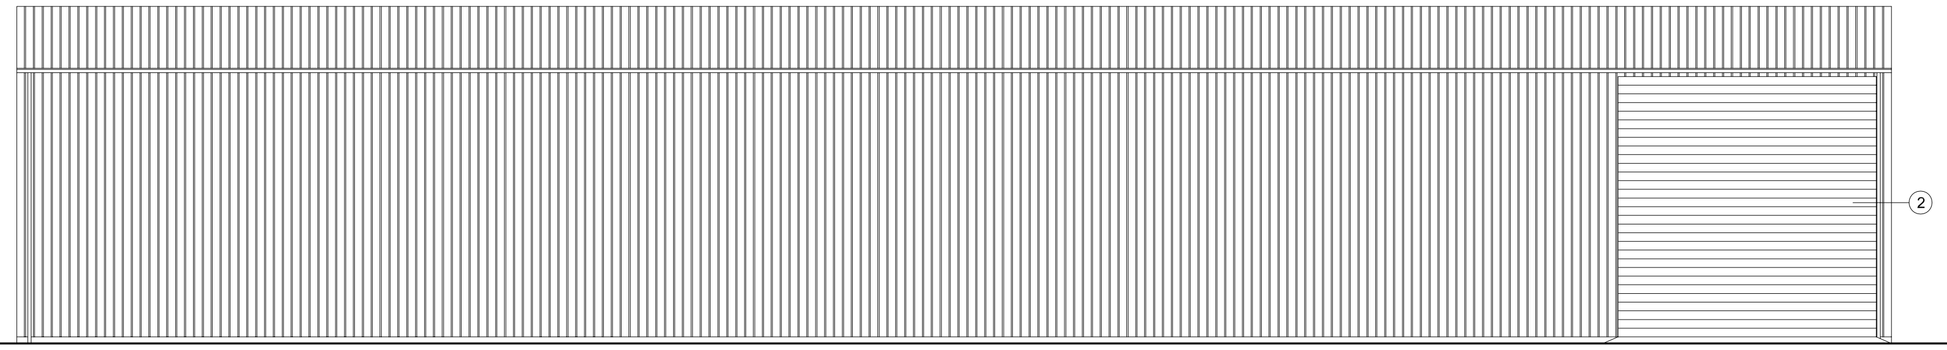


South Elevation

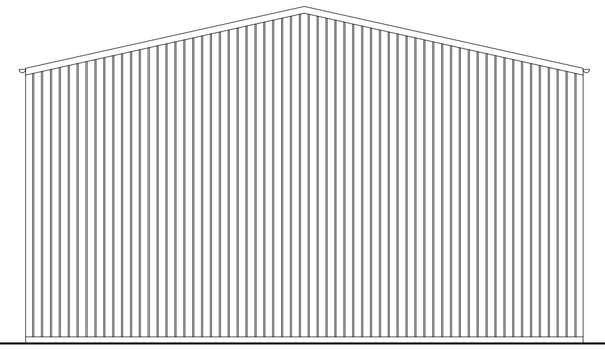


West Elevation

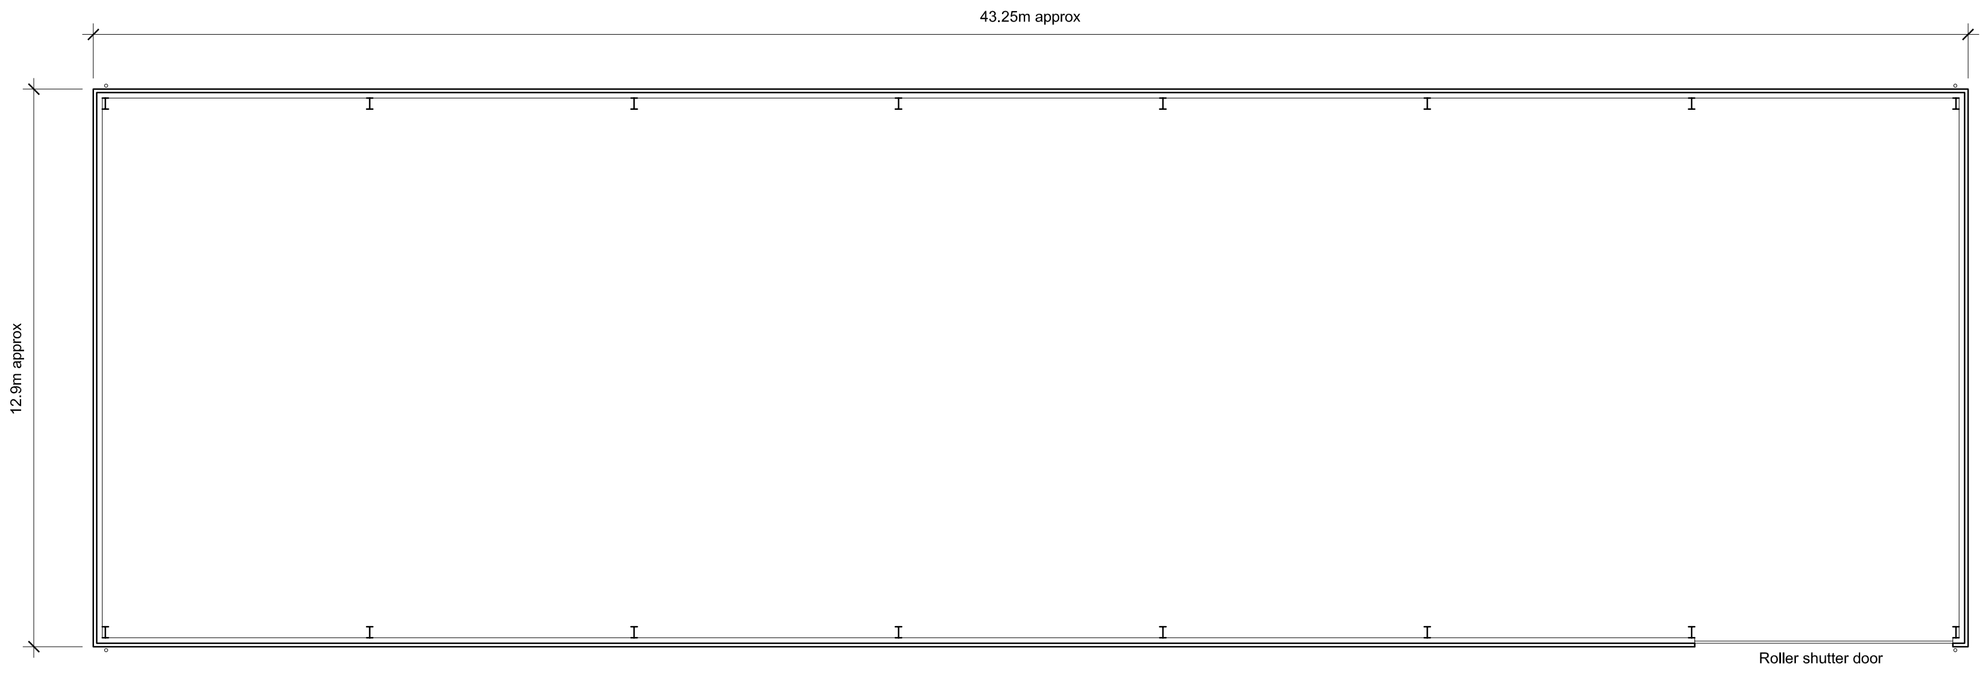

Ground Floor Plan (1:100) 0 1 2 3 4 5m

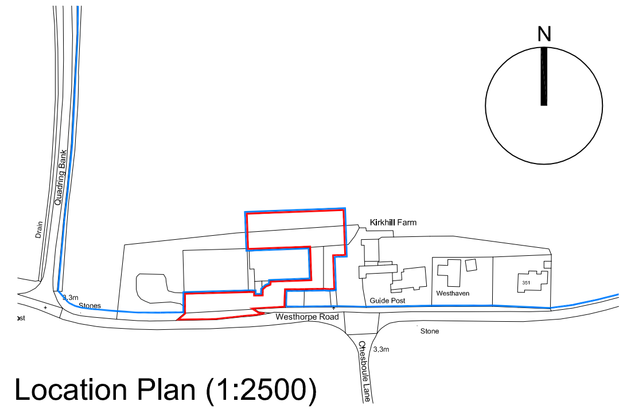


Location Plan (1:2500)

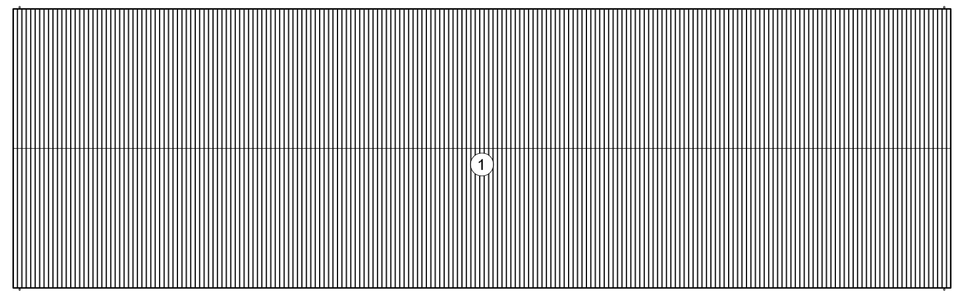

Roof Plan (1:200) 0 1 2 3 4 5 10m



Existing Block Plan (1:500) 0 5 10 15 20m

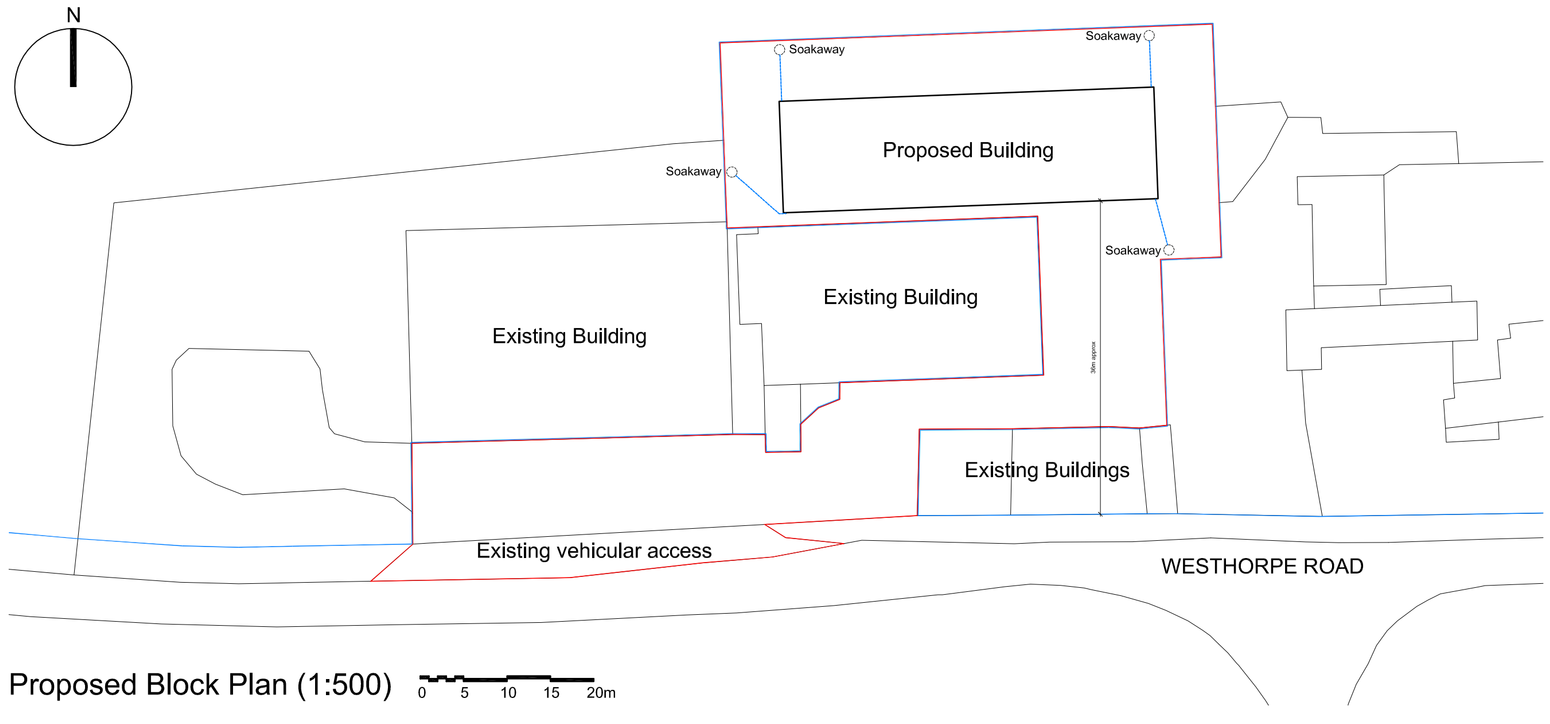

Proposed Block Plan (1:500) 0 5 10 15 20m

All dimensions to be verified on site by Main Contractor before the start of any shop drawings or work whatsoever either on their own behalf or that of sub-contractors.

Report any discrepancies to the Contract Administrator at once.

This drawing is to be read with all relevant Architect's and Engineer's drawings and other relevant information.

Andrew M Wright Ltd. Registered in England & Wales No. 9399024.
Registered office: 22 Church Street, Holbeach, Spalding, Lincs, PE12 7LL

LEGEND: DO NOT SCALE

Legend to materials:-

1 = Profiled metal cladding (colour: olive green)

2 = Roller shutter door (colour: olive green)

3 = Plastic rainwater goods (colour: black)

Revision:	Date:	Description:	Drw:	Chk:
P1	21.12.21	Planning Issue -	AMW	AMW
D1	21.12.21	Draft Issue -	AMW	AMW

ANDREW M WRIGHT LTD
CHARTERED ARCHITECT

26 Joys Bank, Holbeach St Johns, Spalding, Lincs, PE12 8SD
Telephone: 01406 540573 Mobile: 07940 914778

Project:
Kirkhill Farm
Westhorpe Road
Gosberton Westhorpe

Drawing Title:
Plans & Elevations

Client:
S F Spridgen & Son

Drawn:	Checked:	Date:	Scale:	Paper Size:
AMW	AMW	21.12.21	As shown	A1

Job No.:	Dwg No.:	Stage:	Revision:
122101	PD01	Planning	P1