© Design Copyright reserved. Written consent must be obtained before copying or reproducing this drawing. Do not scale this drawing, use figured dimensions only. Contractors are responsible for taking and checking site dimensions. Any discrepancy must be reported to the Architectural Technologist immediately.

LEGEND / NOTES COLUMN :

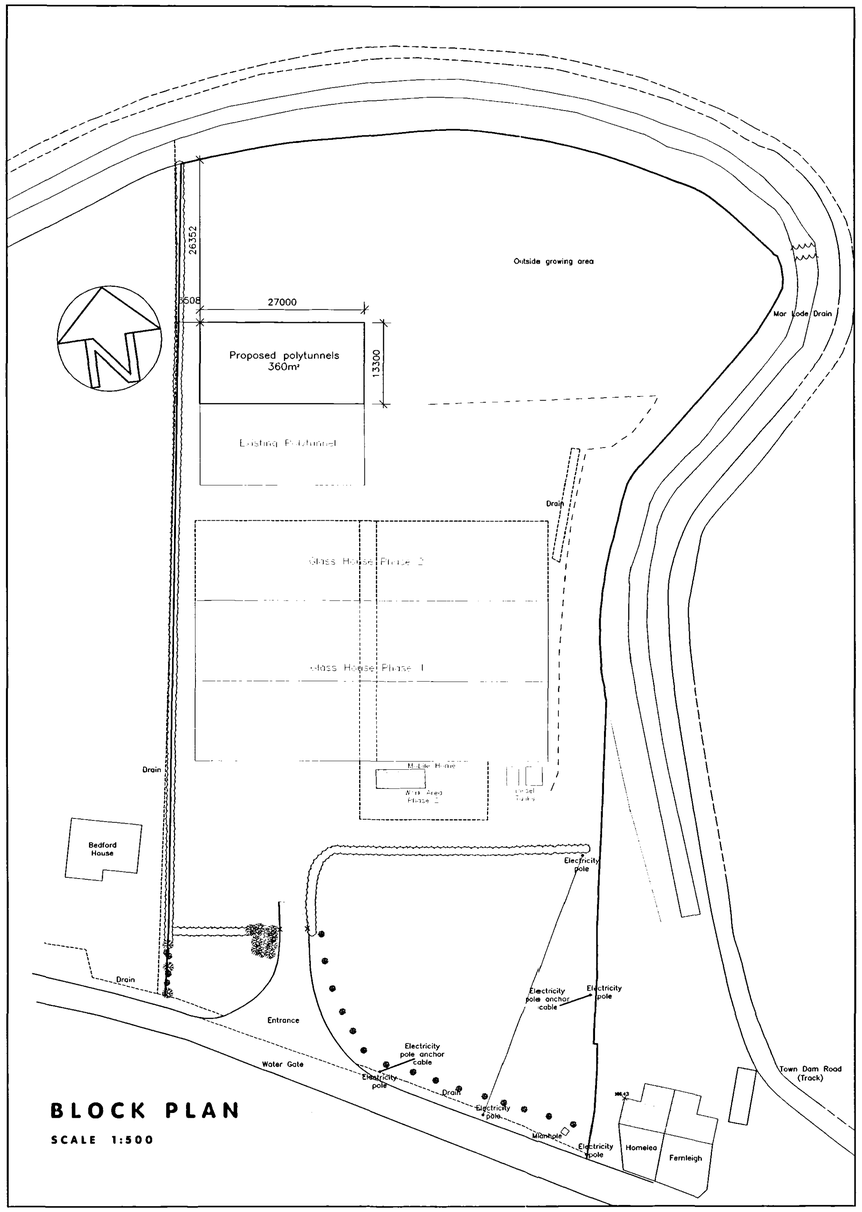

BLOCK PLAN
SCALE 1:500

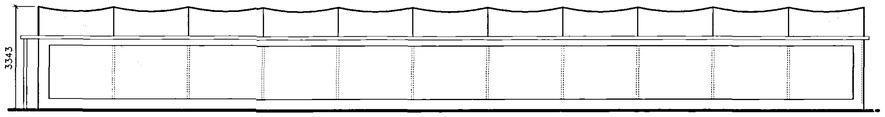

SOUTH ELEVATION
SCALE 1:100

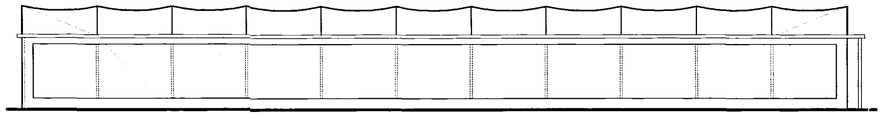

NORTH ELEVATION
SCALE 1:100

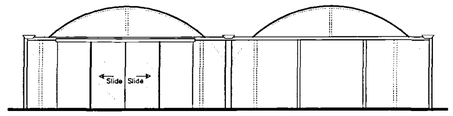

WEST ELEVATION
SCALE 1:100

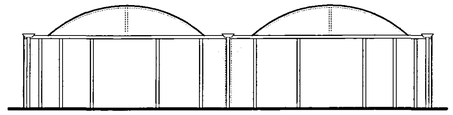

EAST ELEVATION
SCALE 1:100

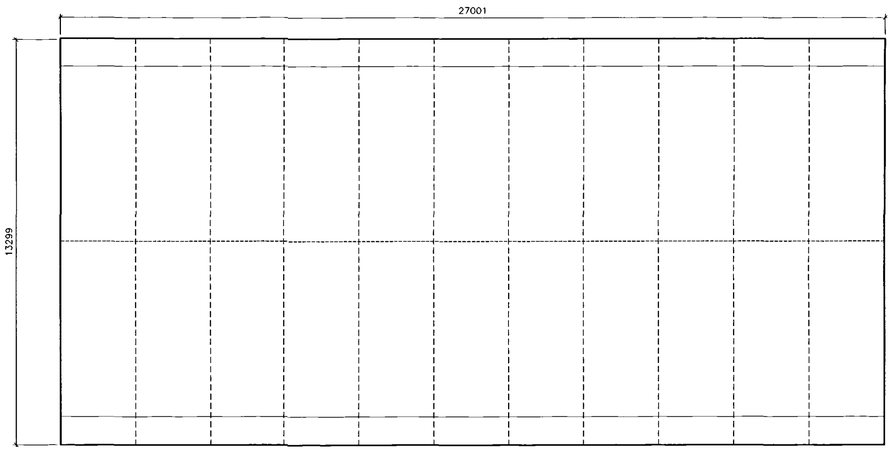

FOOT-PRINT PLAN
SCALE 1:100

NEIL DOWLMAN | Architecture

ALFORD | BOSTON | LOUTH | GRANTHAM | SKEGNESS

Neil Dowlman Architecture Ltd
14 Main Ridge West Boston Lincs PE21 6QQ
T:01205 357272 F:01205 351115
E:boston@neildowlman-architecture.co.uk

Chartered Architects | Chartered Architectural Technologist
Designers | Building Engineers | Planning Supervisors
Project Managers | Party Wall Surveyors | Access Consultants

www.neildowlman-architecture.co.uk

SHDC
PLANNING & DEVELOPMENT
- 7 DEC 2006
Ref. 169406

nda

Client
Mr Inkley

Project
Proposed Polytunnels
Cherry Tree Nursery
Water Gate
Quadring
Lincolnshire.

Title
Proposed Plans/Elevations

Scale
1:100/1:500

Date
Nov' 06

Drawn By
SDR

Checked By
GR

Drawing No.
B\1912-02

Revision

DETERMINED
PLAN

A1