




Vandersanden Flemish
Antique facing brick

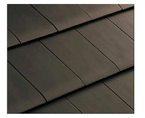

EDILIANS HP 10 Huguenot grey clay
roof covering

leaded dormer

brick detailing

anthracite
windows and
doors



'Velux' style roof window

anthracite faica


white smooth
"K Rend" render



Do not scale directly from this drawing. All discrepancies are to be brought to the attention of the Practice.


The copyright to this drawing is owned by Trevor A Clay RIBA Ltd.

PROPOSED ELEVATIONS

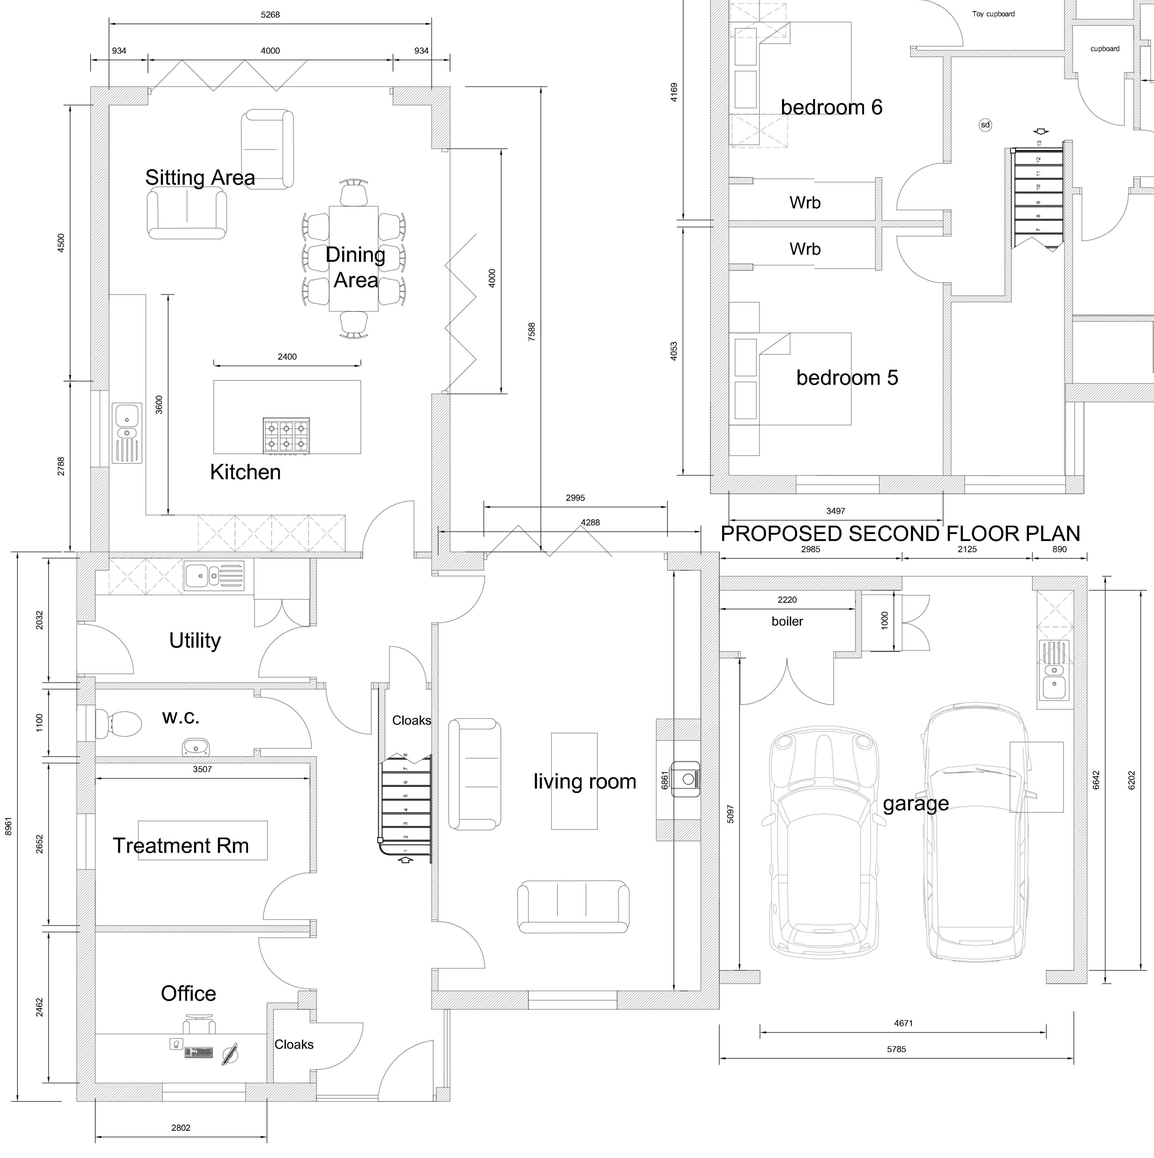

PROPOSED GROUND FLOOR PLAN

PROPOSED SECOND FLOOR PLAN

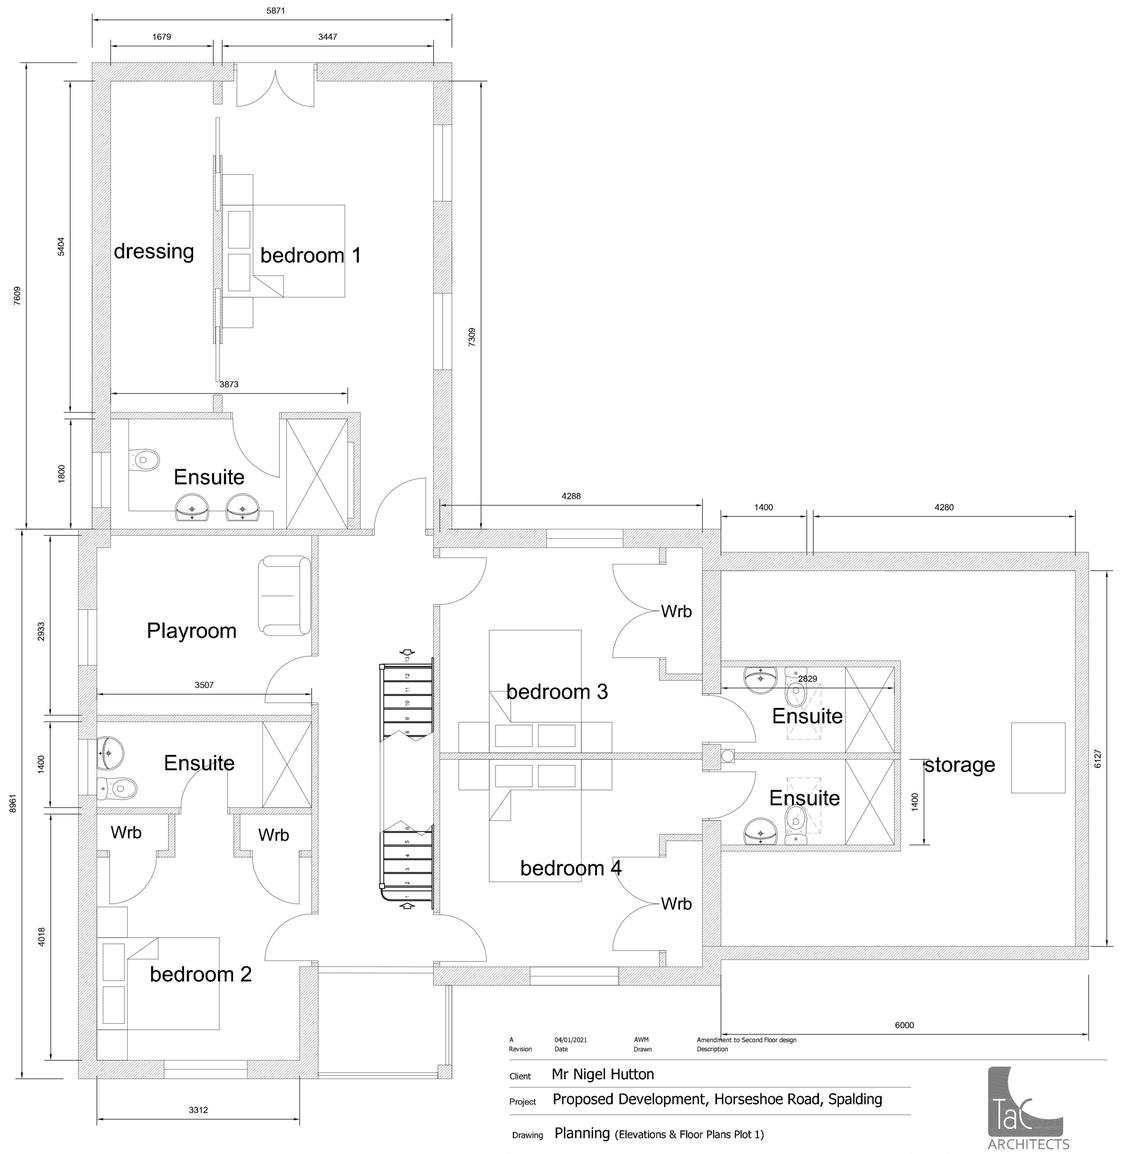

PROPOSED FIRST FLOOR PLAN

A	04/01/2021	AWM	Amendment to Second Floor design
Revision	Date	Drawn	Description

Client Mr Nigel Hutton

Project Proposed Development, Horseshoe Road, Spalding

Drawing Planning (Elevations & Floor Plans Plot 1)

Scale 1:50, 1:100, @ A1 Drawn AWM Checked TAC Date 17/08/2020

Drawing No. 17/495/PA/008A

TAC ARCHITECTS

Trevor A Clay RIBA Ltd, 14 Old Fendike Road, Weston Hills, Spalding, Lincs. PE126DD
01406 380027 07778 597975 trevor@tacarchitects.co.uk www.tacarchitects.co.uk