
Malcolm Watson
architectural/detailing services

· RESIDENTIAL · COMMERCIAL · INDUSTRIAL & AGRICULTURAL
· PLANNING & BUILDING REGULATIONS SUBMISSIONS ·

DETERMINED PLAN

SOUTH HOLLAND DISTRICT COUNCIL
-2 JAN 2002
003/02

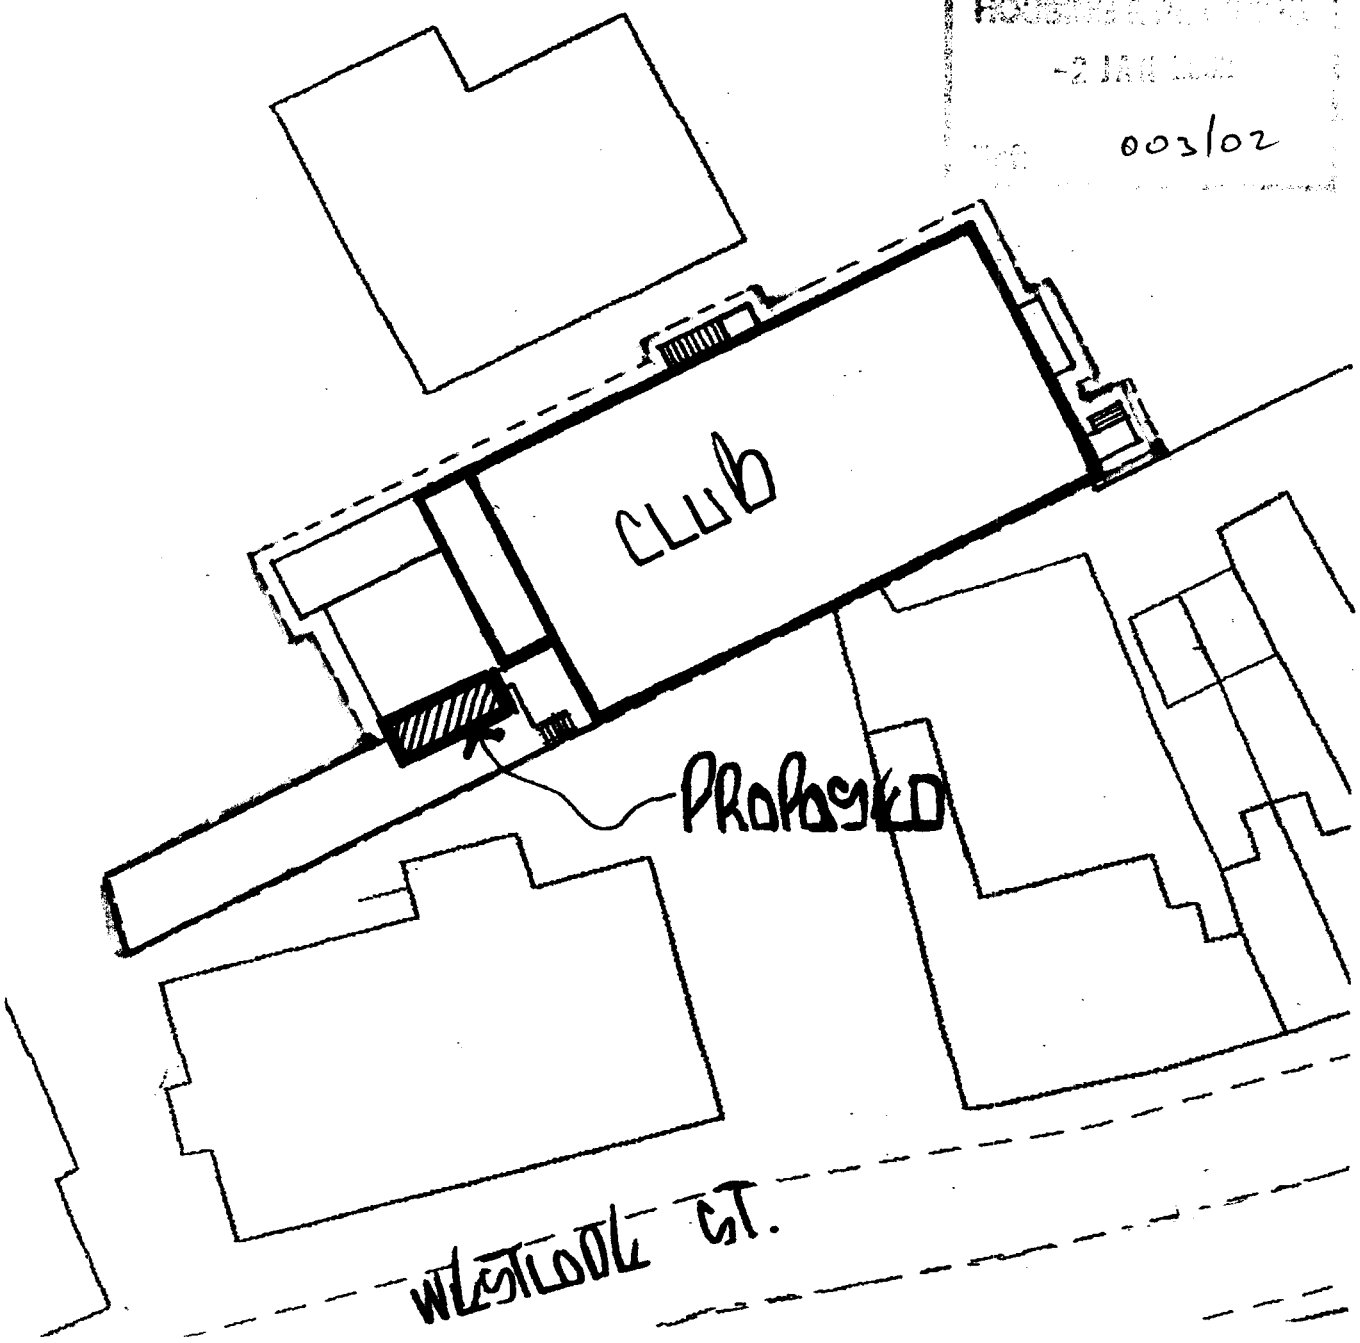

BLOCK PLAN SCALE 1/500 DRWG NO 008 SK1


PROPOSED GENERATOR BUILDING @ MCKLINS NIGHTCLUB OFF WESTLOOK ST. SPALDING, LINCS.

13 Wimberley Way, Pinchbeck, Spalding, Lincs PE11 3RF.
Tel/Fax: 01775 767650 Mobile: 07957 627167
email: mjw.13@btinternet.com

102 facing bwk. L.B.C. Tudor Red ,to front elevation only. Remaining walls to be 100mm thk. concrete blocks , all off 2 no. courses of red Engineering bwks. to 3 no. elevations (conc. apron) & 1 no. course off raised area.


100 h.r. pvc gutter c/w 2 no. 63 dia. pvc rainwater pipes with shoe outlets. 1 no. outlet into existing gulley , 1 no. outlet onto conc. apron, apron falls to gulley.

softwood stained fascia board to all elevations.

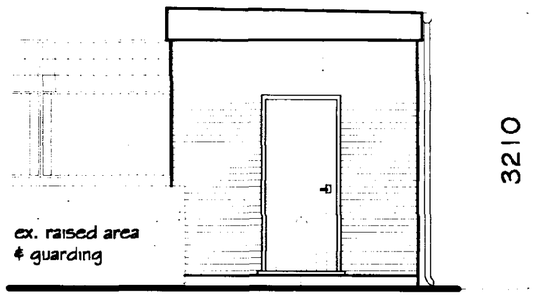

framed ledged & braced door stained to match fascia


Front Elevation

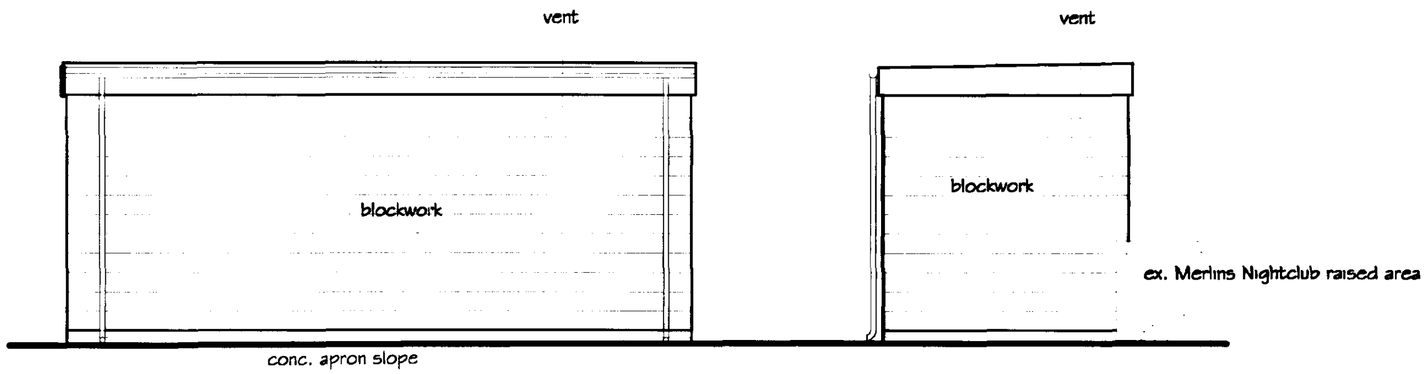


Side Elevation

Rear Elevation

exposed blockwork piers.

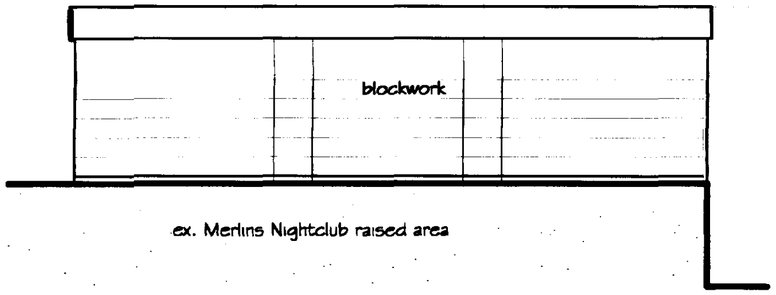

Side Elevation

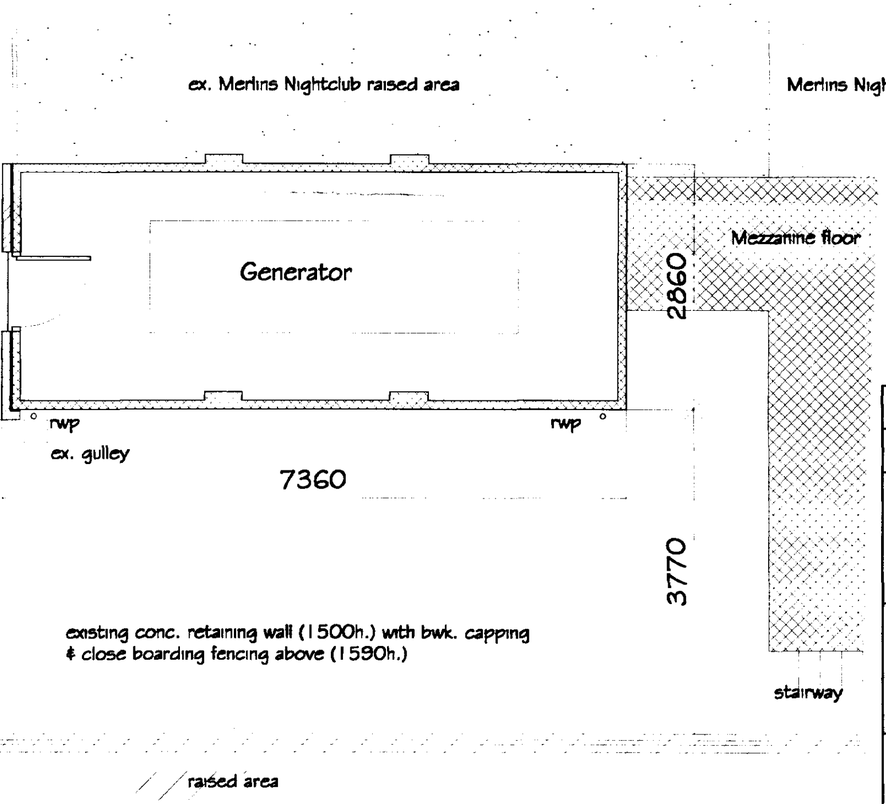

Plan

REVISIONS	BY	DATE

DRAWN	MJW	DATE	18/12/01
SCALE	1/50	CHECKED	

PROJECT
Merlins Nightclub
off Westlode Street
Spalding
Lincs
PE11 2AF

DETERMINED PLAN

SOUTH HOLLAND DC PLANNING & BUILDING CONTROL 2 JAN 2002

DETAILS
Retrospective application for the proposed Generator Building @ Merlins Nightclub

Malcolm Watson
architectural - detailing services
Residential - Commercial - Industrial - Agricultural
Planning & Building Regulations Submissions

13 Wimberley Way, Pinchbeck, Spalding, Lincs. PE11 3RY.
Tel / Fax : 01775 767650
email : mjw.13@btinternet.com

DRG No. 008/1/2001