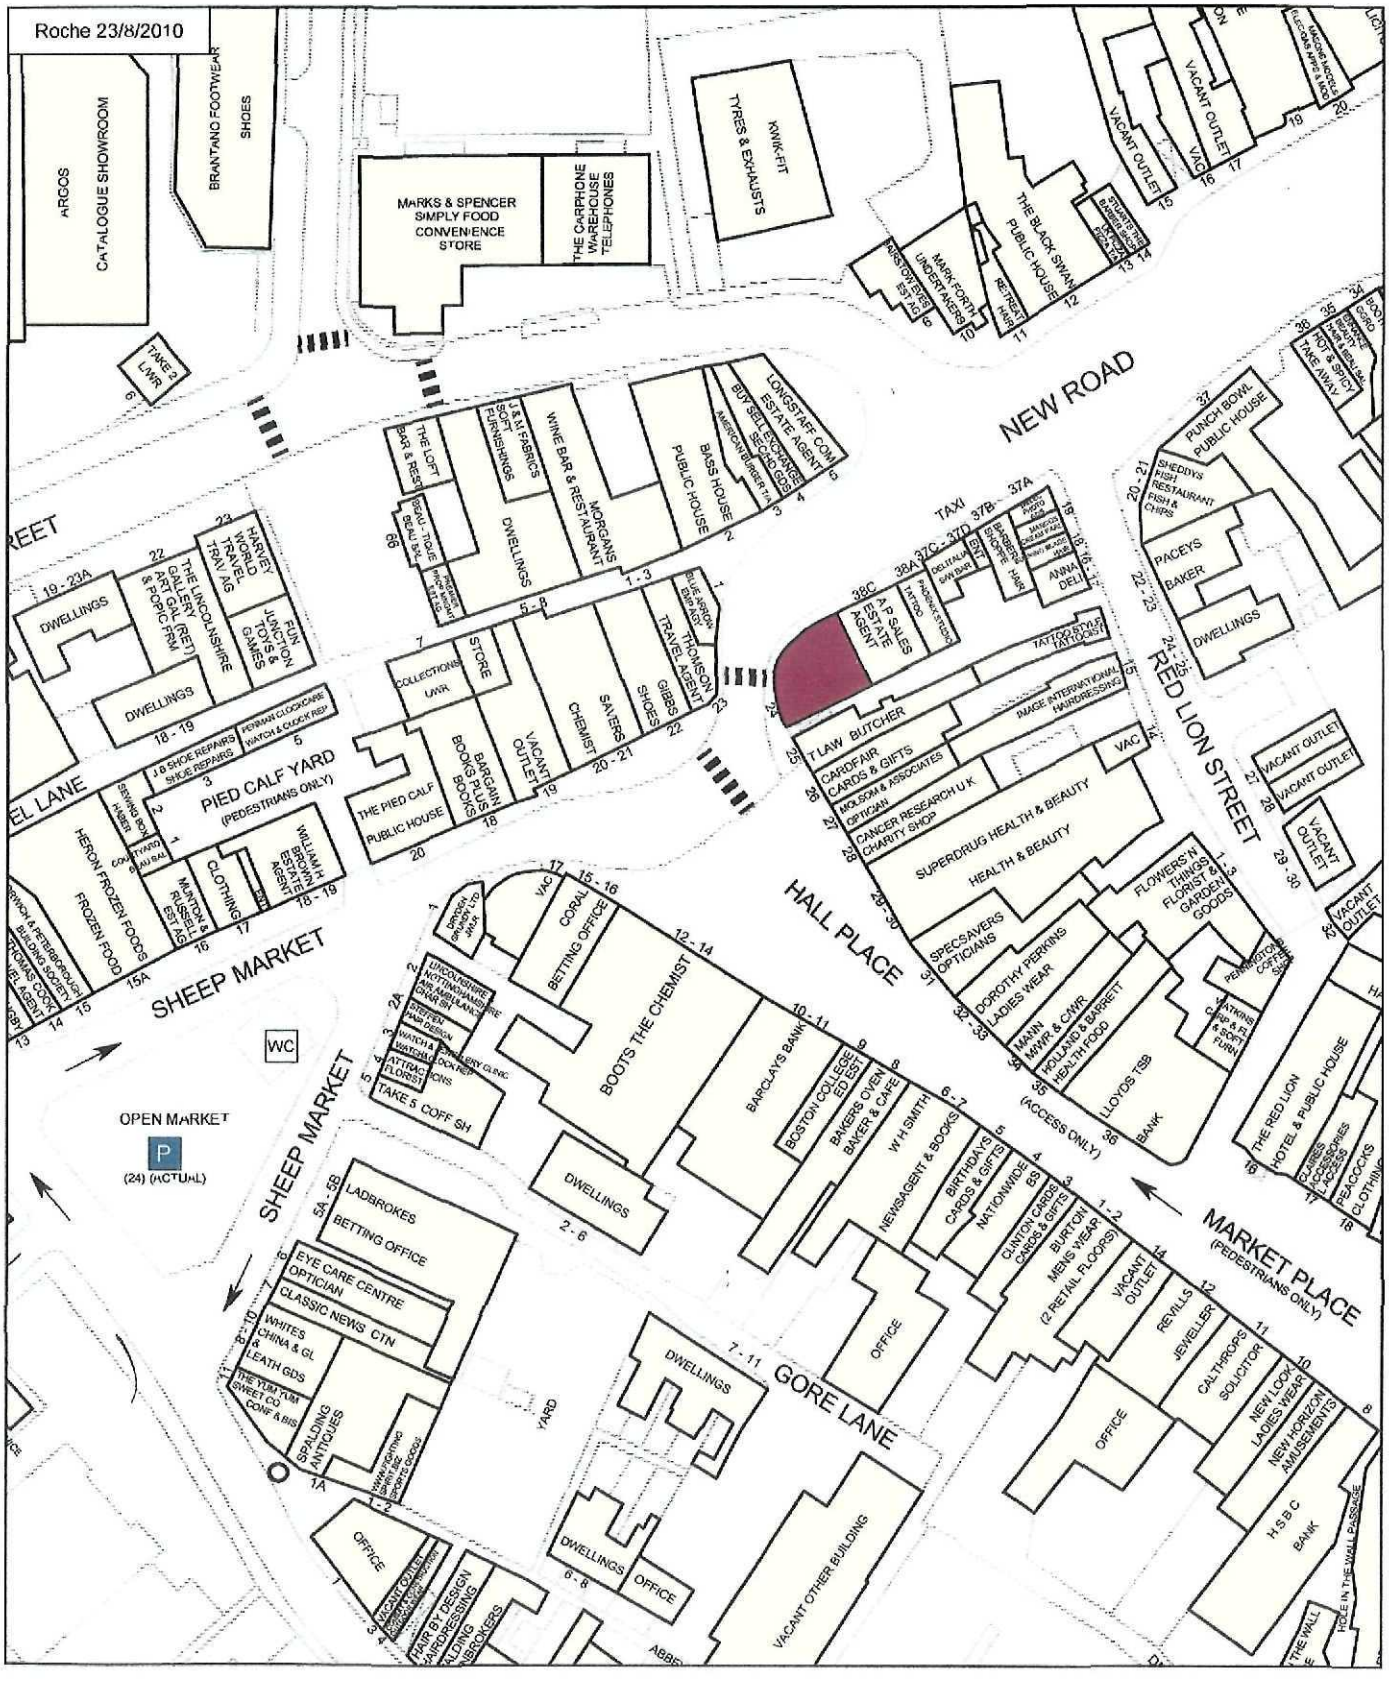
goad Digital Plans

# Spalding

Experian



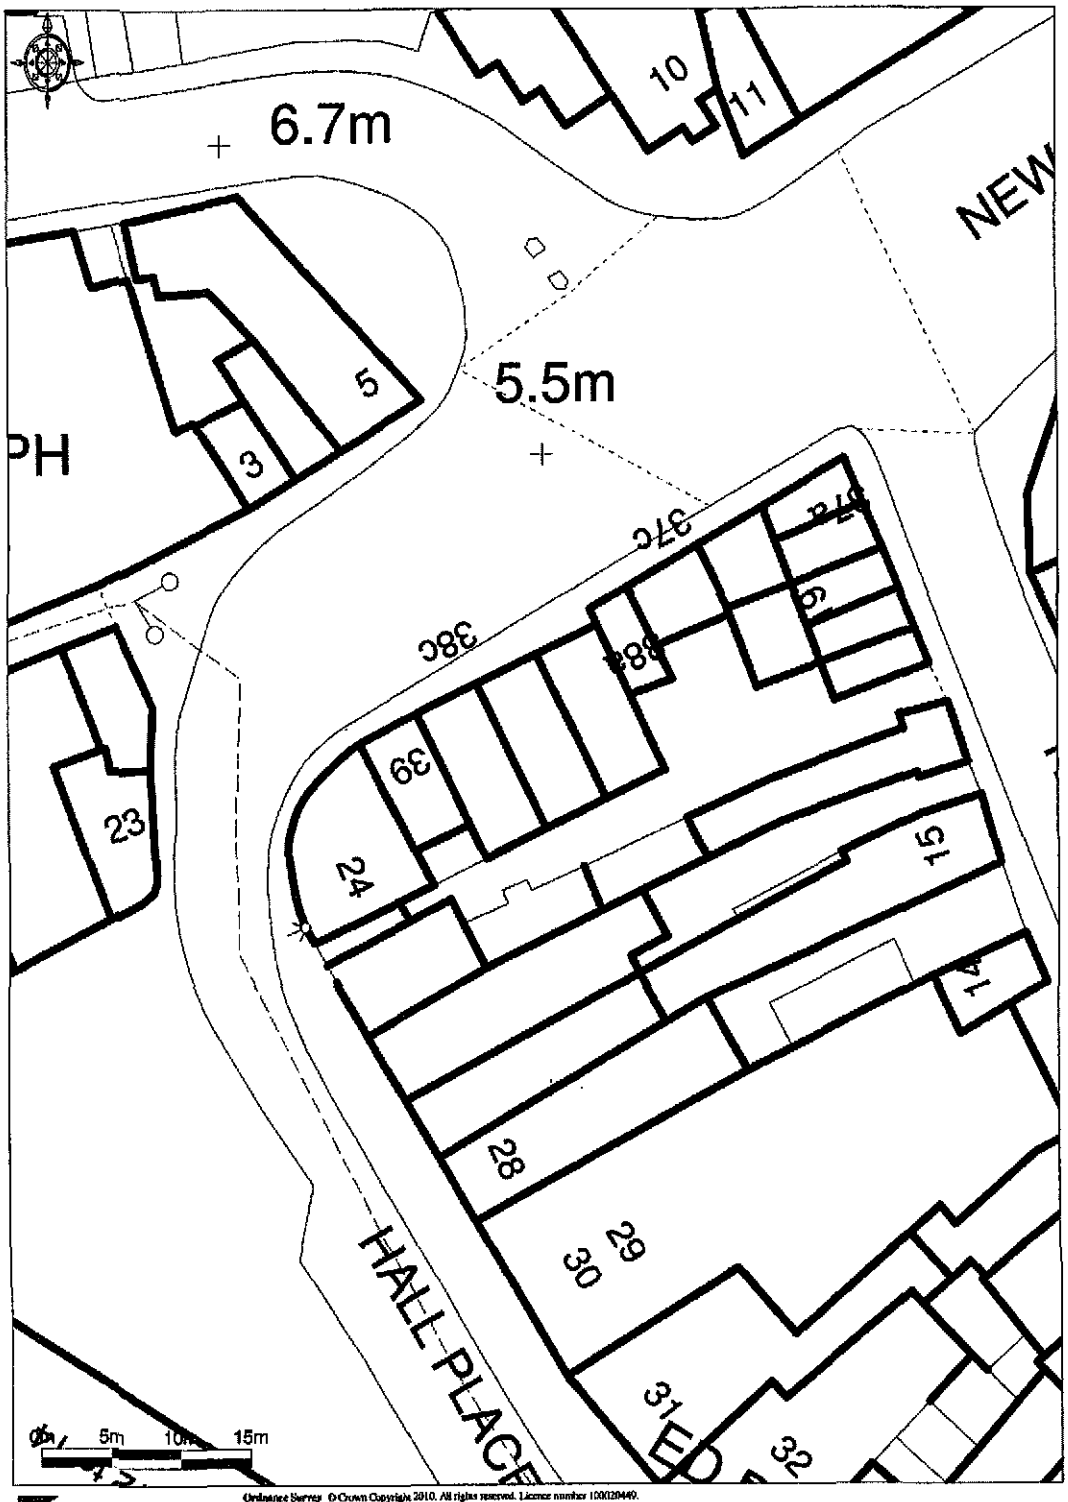

50 metres


goad Network
For more information on our products and services:
www.goadplans.co.uk
0845 6016011
goad.sales@uk.experian.com

COPYRIGHT AND CONFIDENTIALITY NOTICE
2010 Experian Ltd All Rights Reserved
This product includes mapping data licensed from Ordnance Survey® © Crown Copyright 2010. Licence number PU 100017316.
Ordnance Survey
For full terms & copyright conditions visit www.goadplans.co.uk


ROCHE RETAIL CHARTERED SURVEYORS


Planning SHD
05 JAN 2011
Ref: 0003-11




Ordnance Survey © Crown Copyright 2010. All rights reserved. Licence number 100020449.
Getmapping plc 2010. Plotted Scale - 1:500

Promap®

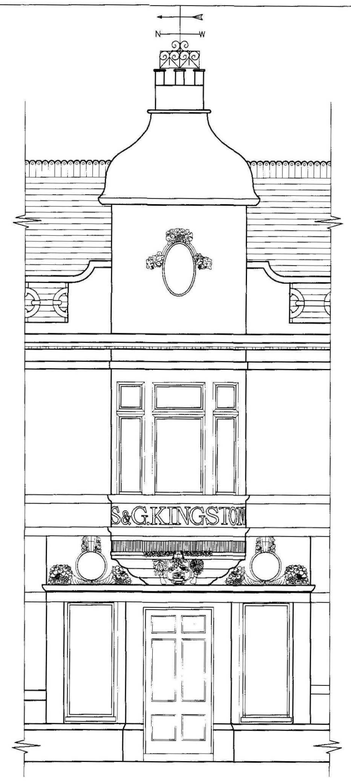
*This map was created with Promap*

Planning
0 5 JAN 2011
Ref: 0003-11


All materials and workmanship to comply with current Building Regulations, Agrement Certificates & BRE recommendations.
All Dimensions to be checked at site and discrepancies reported to Surveyor
DO NOT SCALE FROM THIS DRAWING





NORTH ELEVATION





NORTH WEST ELEVATION

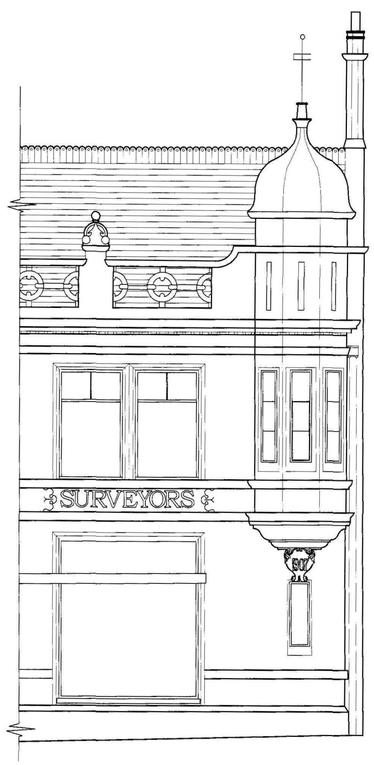


WEST ELEVATION

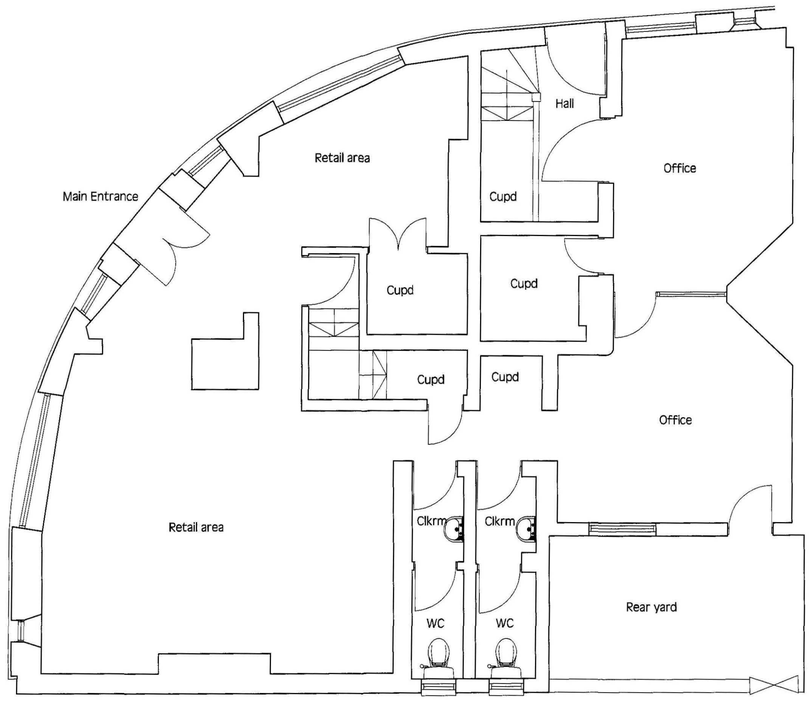


GROUND FLOOR PLAN

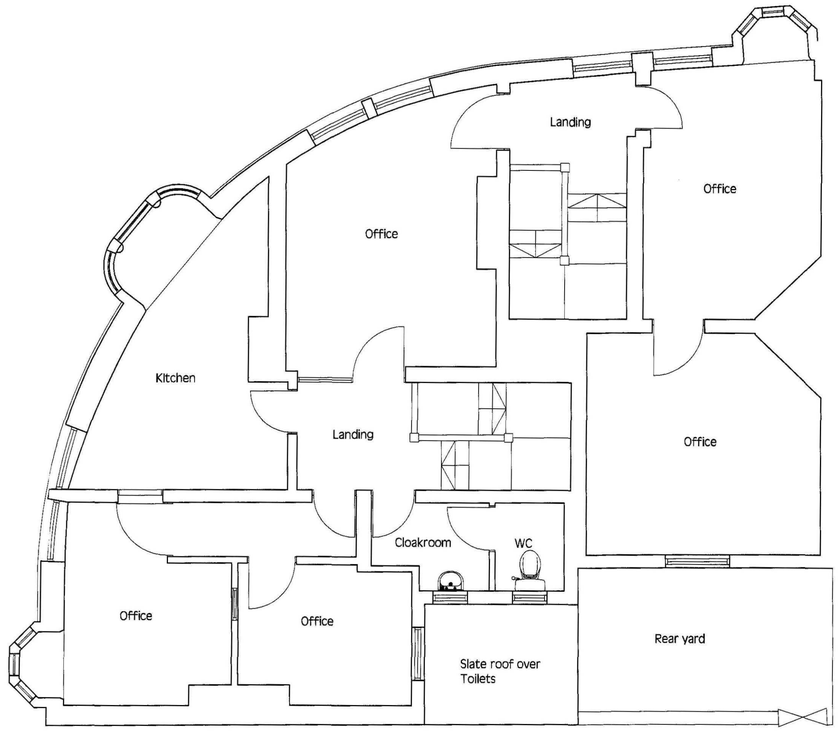


FIRST FLOOR PLAN

Planning Department
05 JAN 2011
Ref: 0003-11

| No. | Date | Revision |
|---|---|---|

Client
MR & MRS S. KINGSTON

Location
HALL PLACE CHAMBERS
HALL PLACE
SPALDING

| Date | Drawing Status |
|---|---|
| OCTOBER 2010 | PLANNING |


Project
ALTERATIONS TO EXISTING BUILDING

anna high
Consultancy Ltd
South Green Park, Mattishall, Norfolk, NR20 3JY
Tel. 01362 857177, Fax 01362 857178


Drawing Title
EXISTING FLOOR PLANS AND ELEVATIONS

| Scale | Drawing No. |
|---|---|
| 1:50 @ A1 | 10/250/01 |

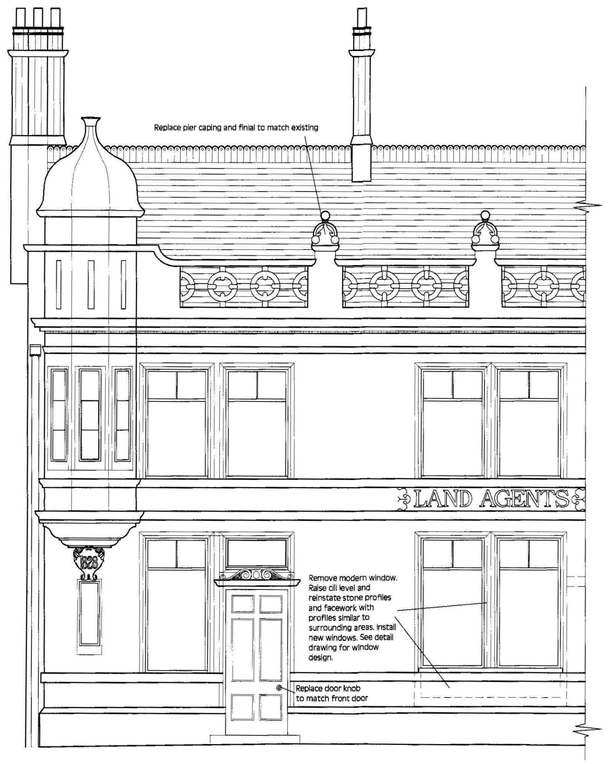All materials and workmanship to comply with current Building Regulations, Agrement Certificates & BRE recommendations.
All Dimensions to be checked at site and discrepancies reported to Surveyor
DO NOT SCALE FROM THIS DRAWING





NORTH ELEVATION

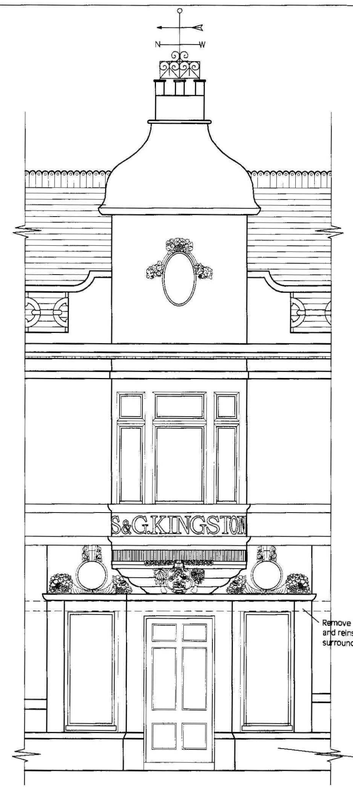



NORTH WEST ELEVATION



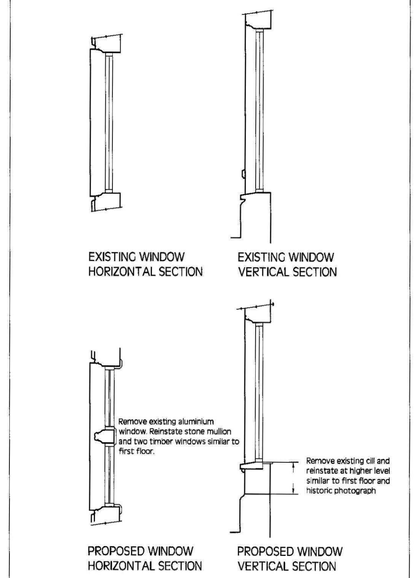

WEST ELEVATION




GROUND FLOOR WINDOW DETAILS

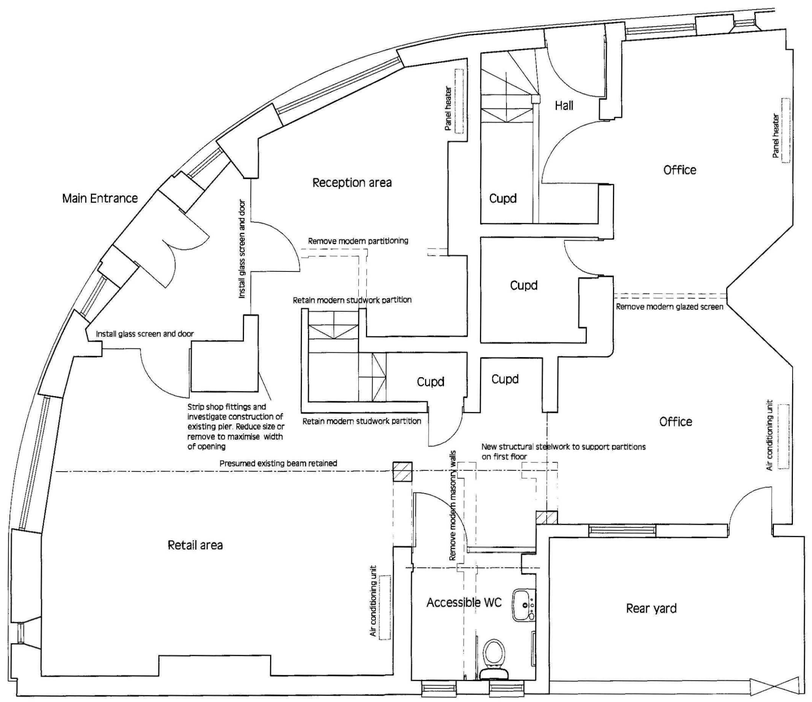


GROUND FLOOR PLAN

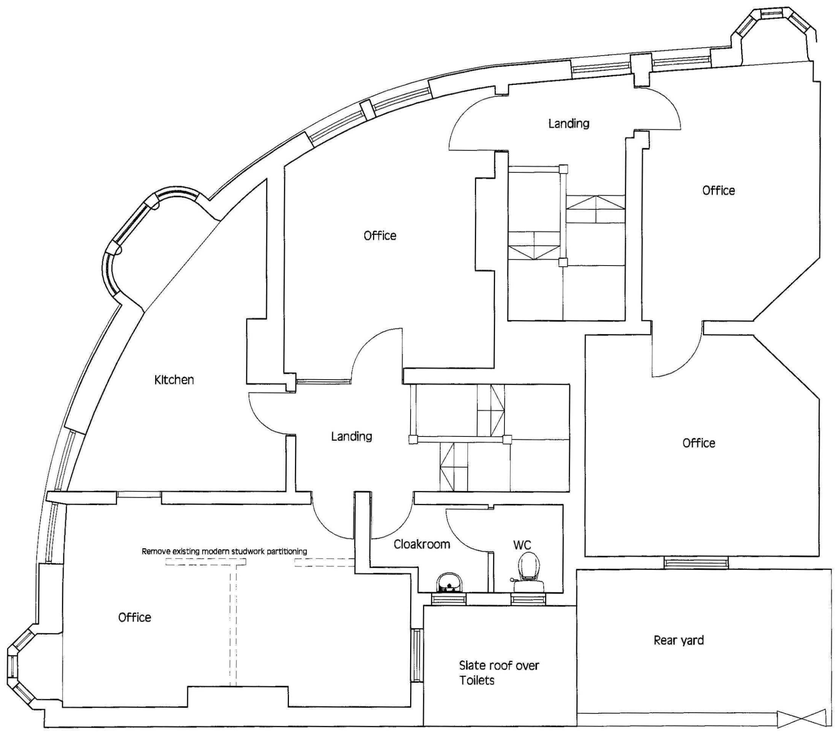


FIRST FLOOR PLAN


0 5 JAN 2011
6003-11


| No. | Date | Revision |
|---|---|---|
| | | |

Client
MR & MRS S. KINGSTON

Location
HALL PLACE CHAMBERS
HALL PLACE
SPALDING

| Date | Drawing Status |
|---|---|
| OCTOBER 2010 | PLANNING |

Project
ALTERATIONS TO EXISTING BUILDING


anna high
Consultancy Ltd
South Green Park, Mattishall, Norfolk, NR20 3JY
Tel. 01362 857177, Fax 01362 857178


Drawing Title
PROPOSED FLOOR PLANS AND ELEVATIONS

| Scale | Drawing No. |
|---|---|
| 1:50 @ A1 | 10/250/02 |