


South Elevation

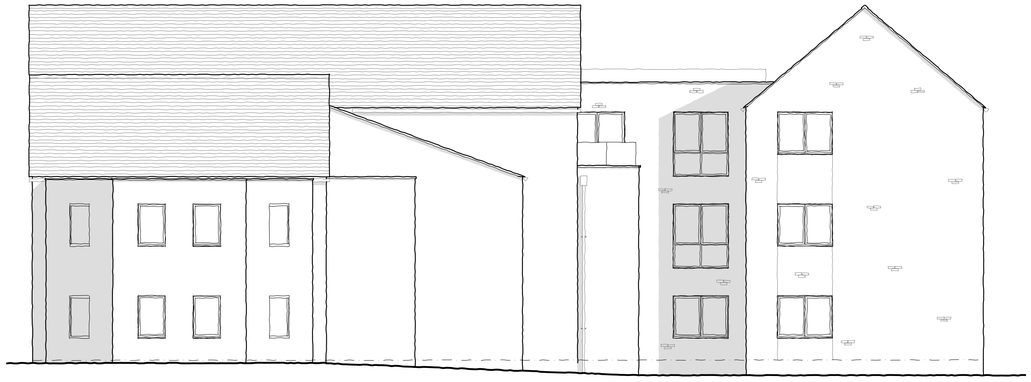


North Elevation



West Elevation

East Elevation

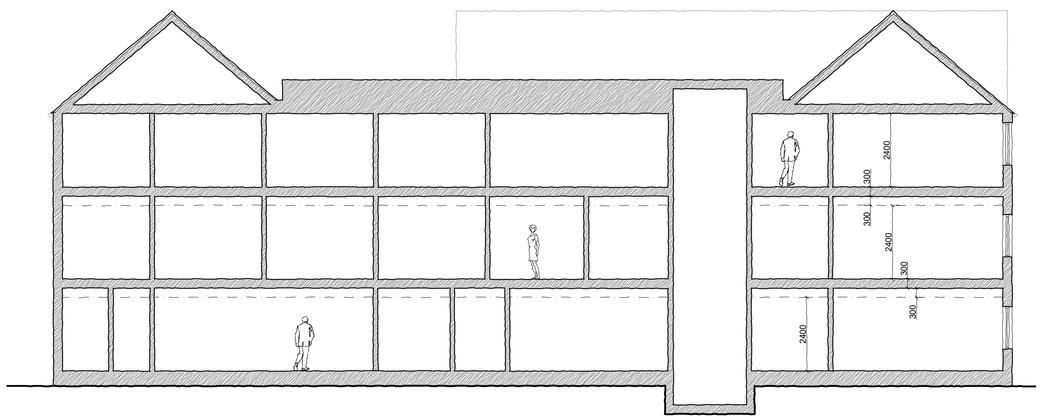

Typical Section

Materials Key:

External walls to be clad using red brick, grey brick and a coloured render system
Roof to be clad using slate tiles and a proprietary flat roofing system
External windows and doors to be PPC aluminium framed, double glazed units
RWGs to be UPVC black

LineStyle Architecture

PLANNING

Client: Country Court Care Group

Project Title: Proposed care home at Good Fellows School, Spalding Common, Spalding

Drawing Title: Proposed Elevations

Scale 1:100 @ A1 Date 16.12.2015 Project No. 0076 Drawing No. (21)001 Rev A00

www.linestyle.co.uk / design@linestyle.co.uk

Alan House, Clumber Street, Nottingham NG1 3ED, tel +44 (0)115 870 9913

Do not scale from this drawing - dimensions and levels to be checked on site by the contractor. The title, copyright and confidential information in this document belongs to LineStyle Architecture. Copyright 2013. All rights reserved. You may not reproduce this document or disclose it to others without the written consent of LineStyle Architecture